Airport Site Plans

CITY OF WATERVILLE

CONSTRUCTION
of
AIRPORT ROAD EXTENSION
EDA Project No. 01-01-03582

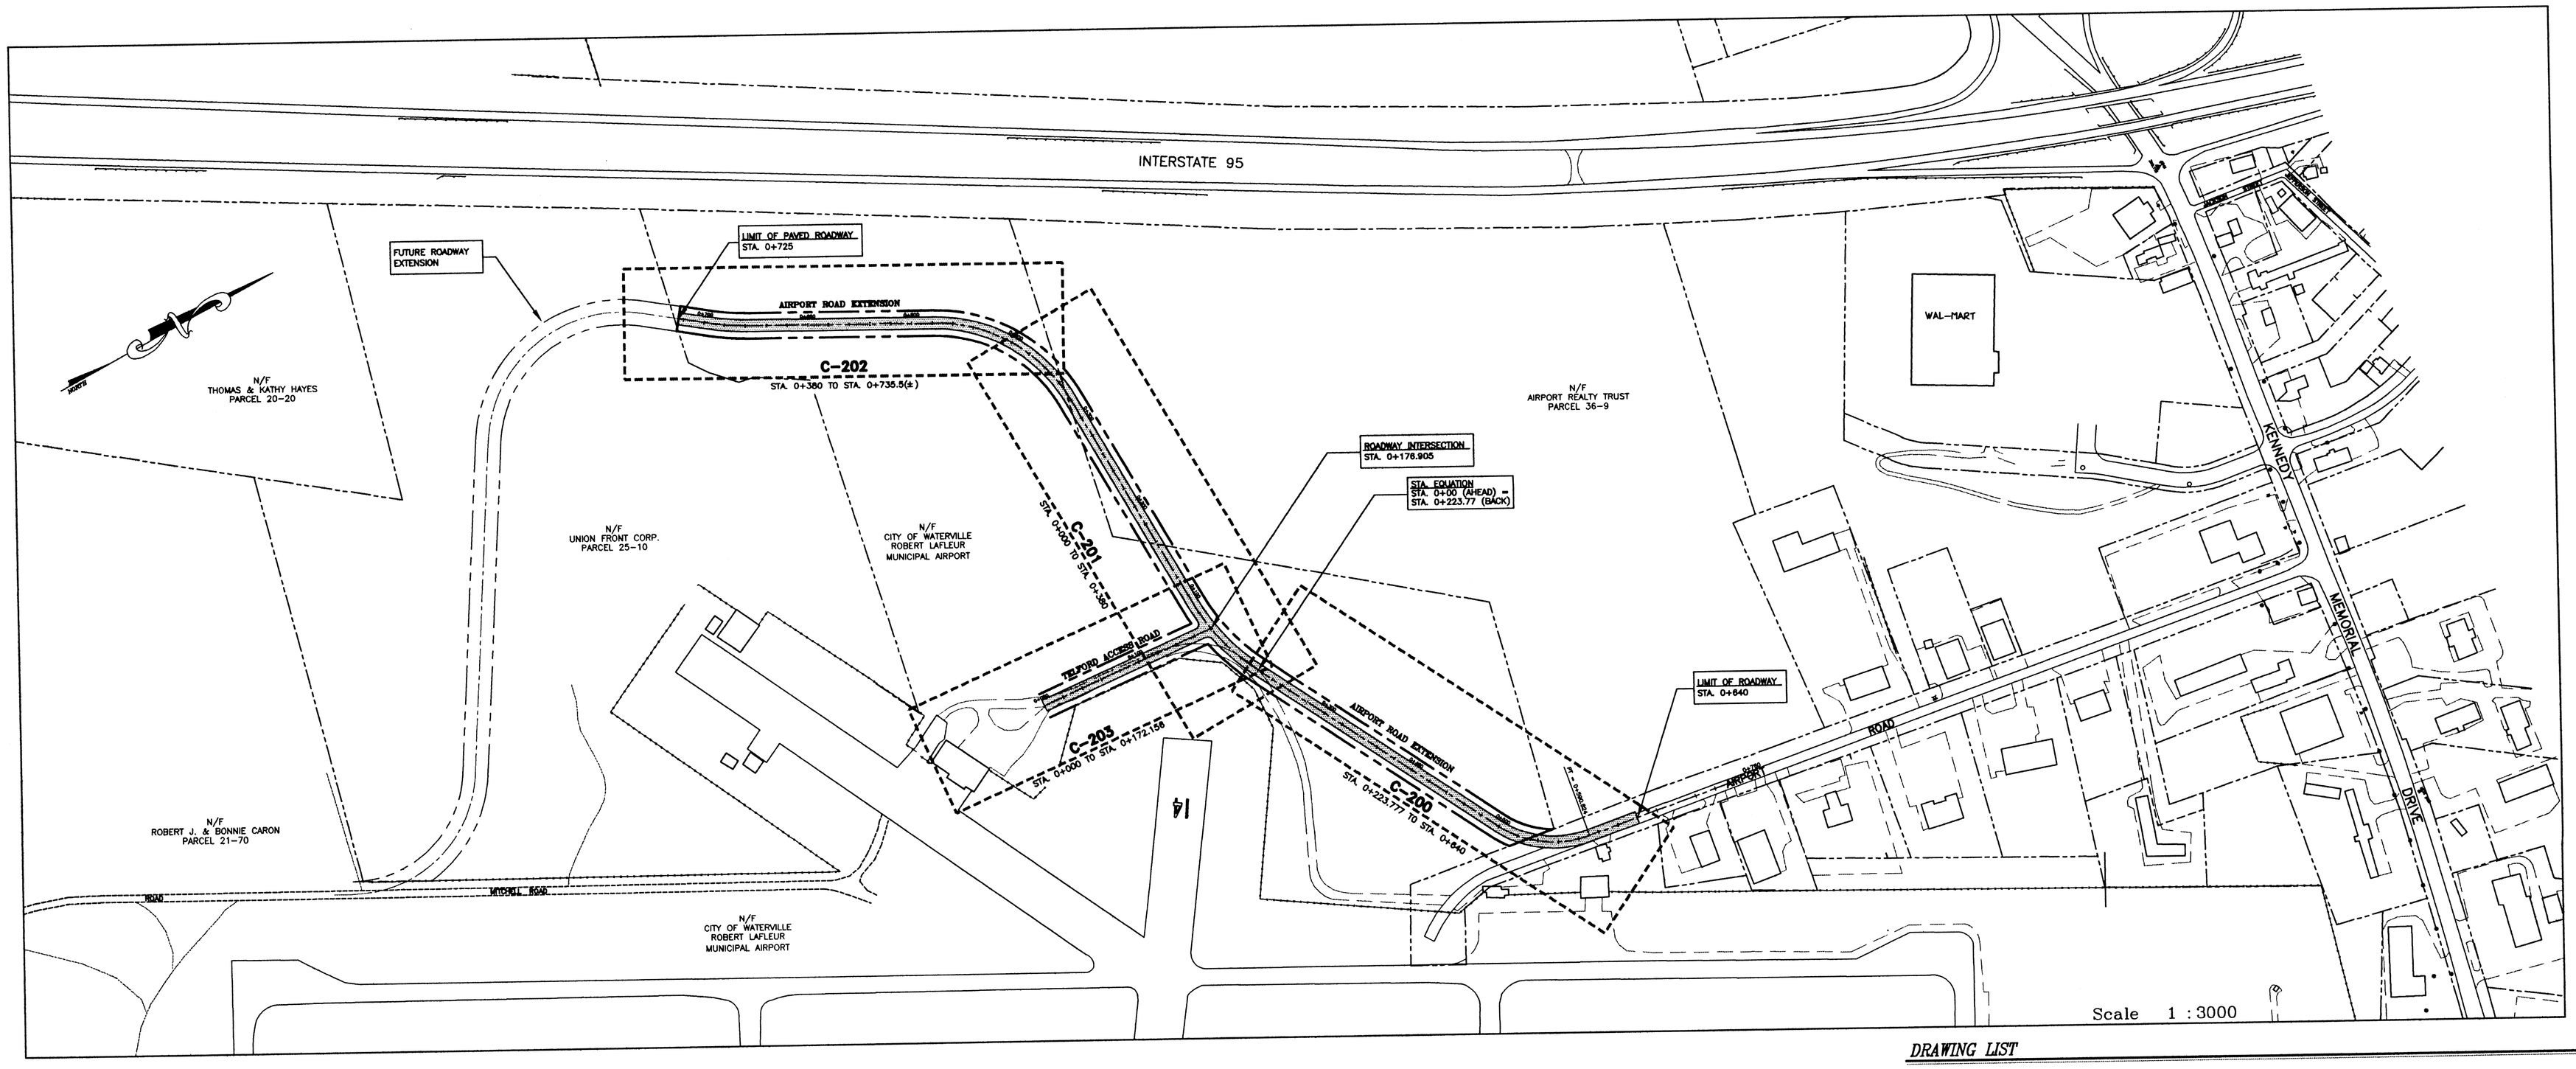

METRIC CONVERSIONS			
QUANTITY	MULTIPLY:	BY:	TO GET:
LENGTH	mi.	1.609 344	km
	ft.	0.304 8	m
	in.	25.4	mm
AREA	sq. mi	2.590 0	km^2
	acre	0.404 856	ha
	sq. yd.	0.836 127	m^2
	sq. ft.	0.092 903	m^2
VOLUME	cu. yd.	0.764 555	m^3
	cu. ft.	0.028 317	m^3
	gal	3.785 41	L
MASS	lb.	0.453 592	kg
	ton	0.907 184	Mg
MASS/UNIT AREA	psf	4.882 43	kg/m^2

Prepared By

OEST Associates, Inc.

343 Gorham Road · South Portland, ME 04106

STATE OF MAINE
MICHAEL S DELETETSKY
No. 5023
REGISTERED PROFESSIONAL ENGINEER

30 Jan 1998

DRAWING LIST

SHEET #	DWG. #	TITLE
1	–	COVER SHEET
2	C-200	PLAN/PROFILE AIRPORT RD.
3	C-201	PLAN/PROFILE AIRPORT RD.
4	C-202	PLAN/PROFILE AIRPORT RD.
5	C-203	PLAN/PROFILE TELFORD ACCESS RD.
6	C-300	TYPICAL ROADWAY SECTIONS & GUARD RAIL SECTIONS & DETAILS
7	C-301	PUMP STATION SITE PLAN & DETAILS
8	C-302	WATER MAIN SECTIONS & DETAILS
9	C-303	EROSION CONTROL NOTES, SECTIONS & DETAILS
10-28	C-400 to C-418	CROSS SECTIONS
29	TP-1	INTERPRETIVE SOILS PROFILE & TEST PIT LOCATIONS

O ISSUED FOR BID 2/2/98
A ISSUED FOR REVIEW 12/31/97