STATE OF MAINE
June 8 1960
11 10 A
22 1961

61

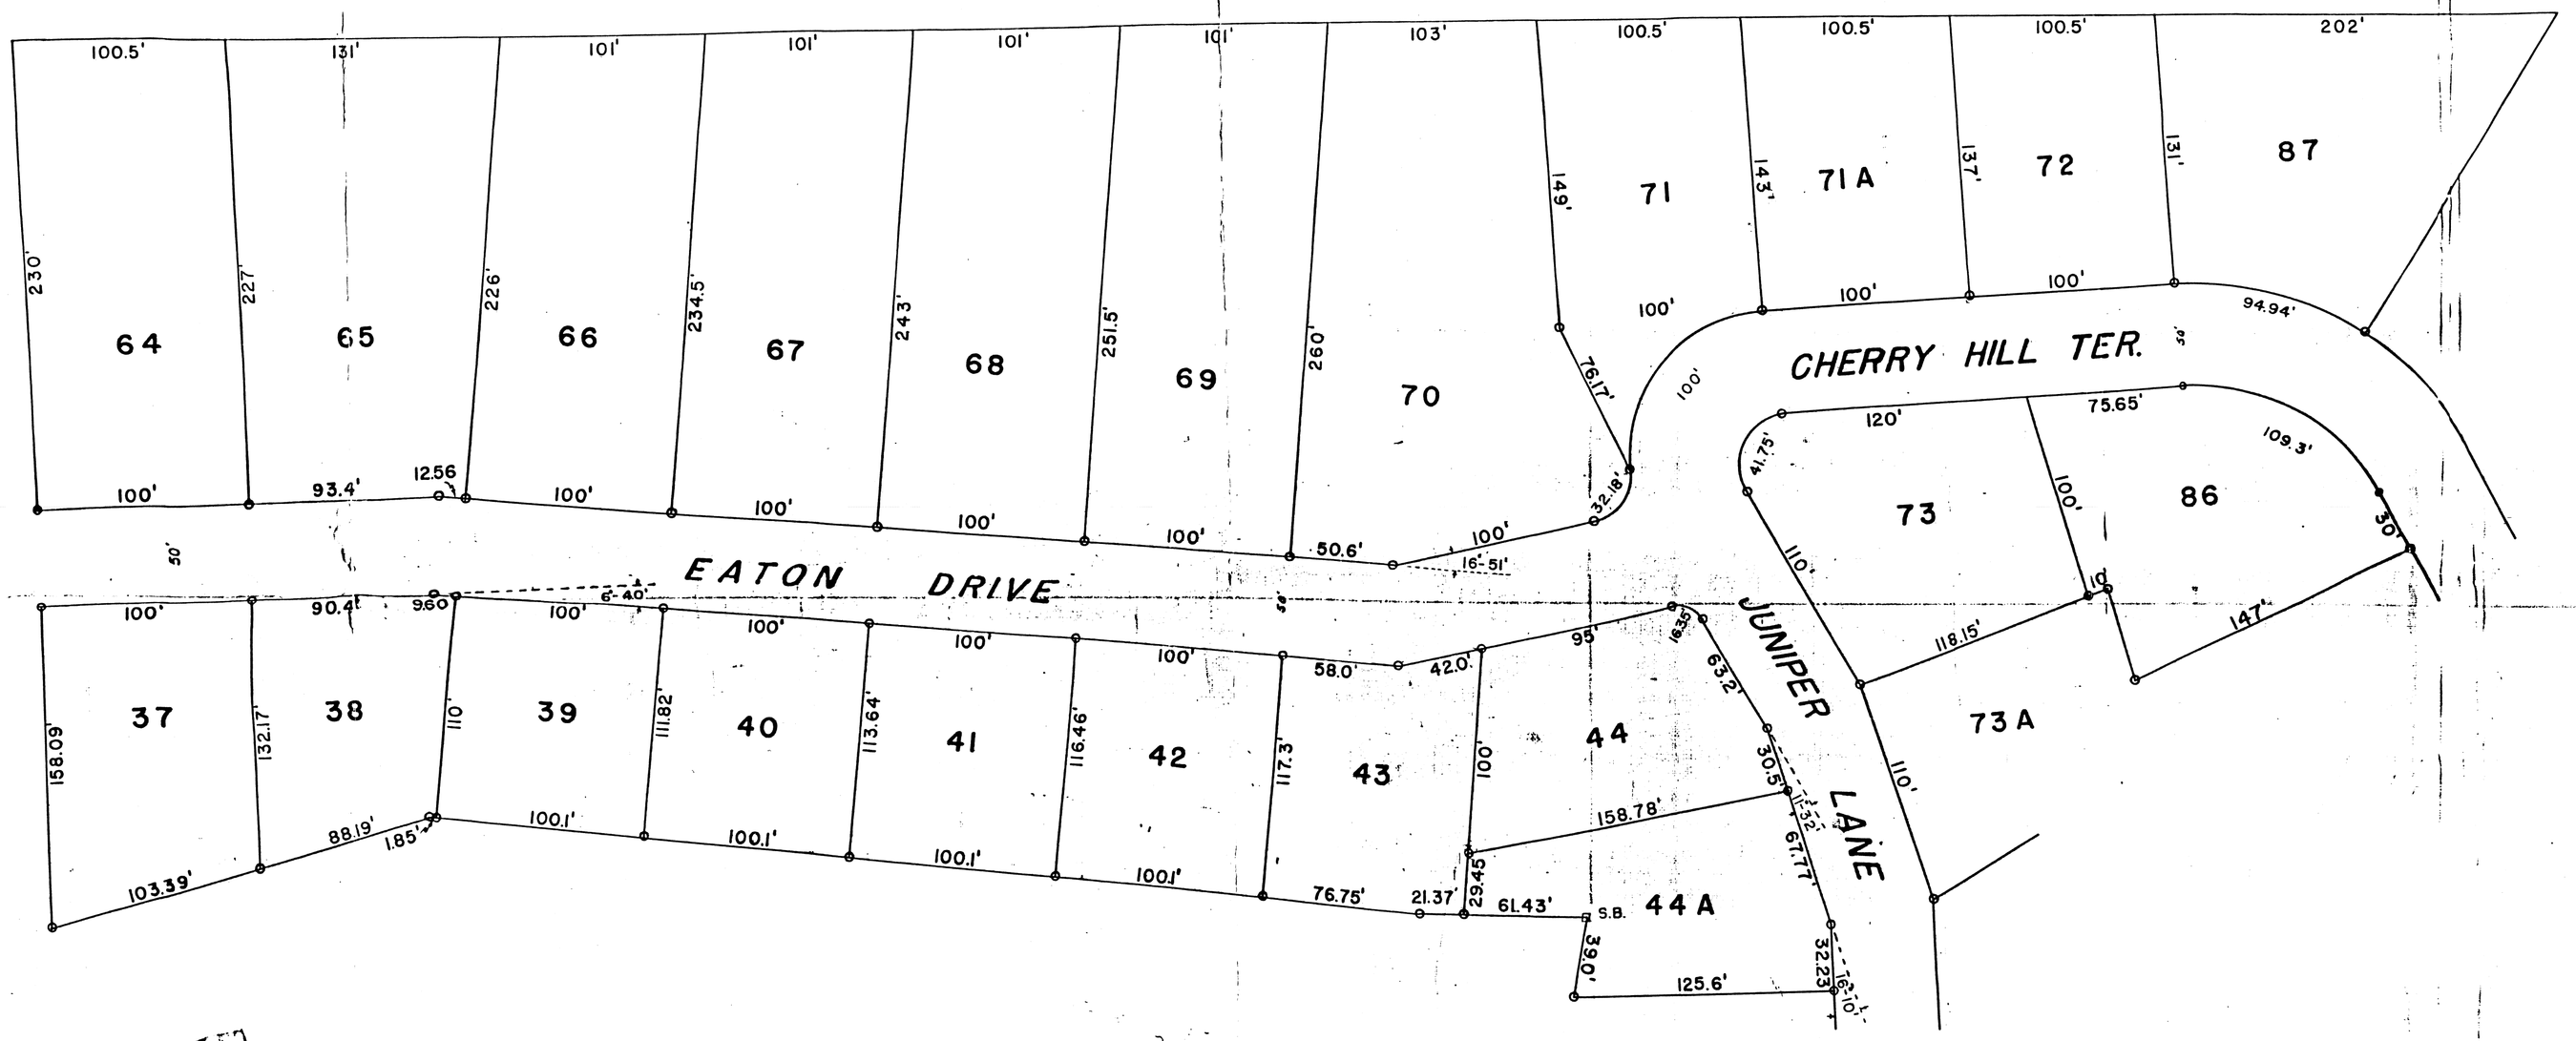

APPROVED: MUNICIPAL OFFICERS
WATERVILLE ~~PLANNING BOARD~~
DATE:

6/7/60

SCALE 1" = 50'

° INDICATES IRON PINS
THIS PLAN AMENDS AND SUPERCEDES PLAN
DATED JULY 7, 1958 MADE FOR THE EXECUTORS
UNDER THE WILL OF HARVEY D. EATON

A PORTION OF
CHERRY HILL DEVELOPEMENT
A. J. CAREY & SONS
WATERVILLE, ME.
SEPTEMBER 3, 1959 R. G. KNOWLTON, C.E.

61