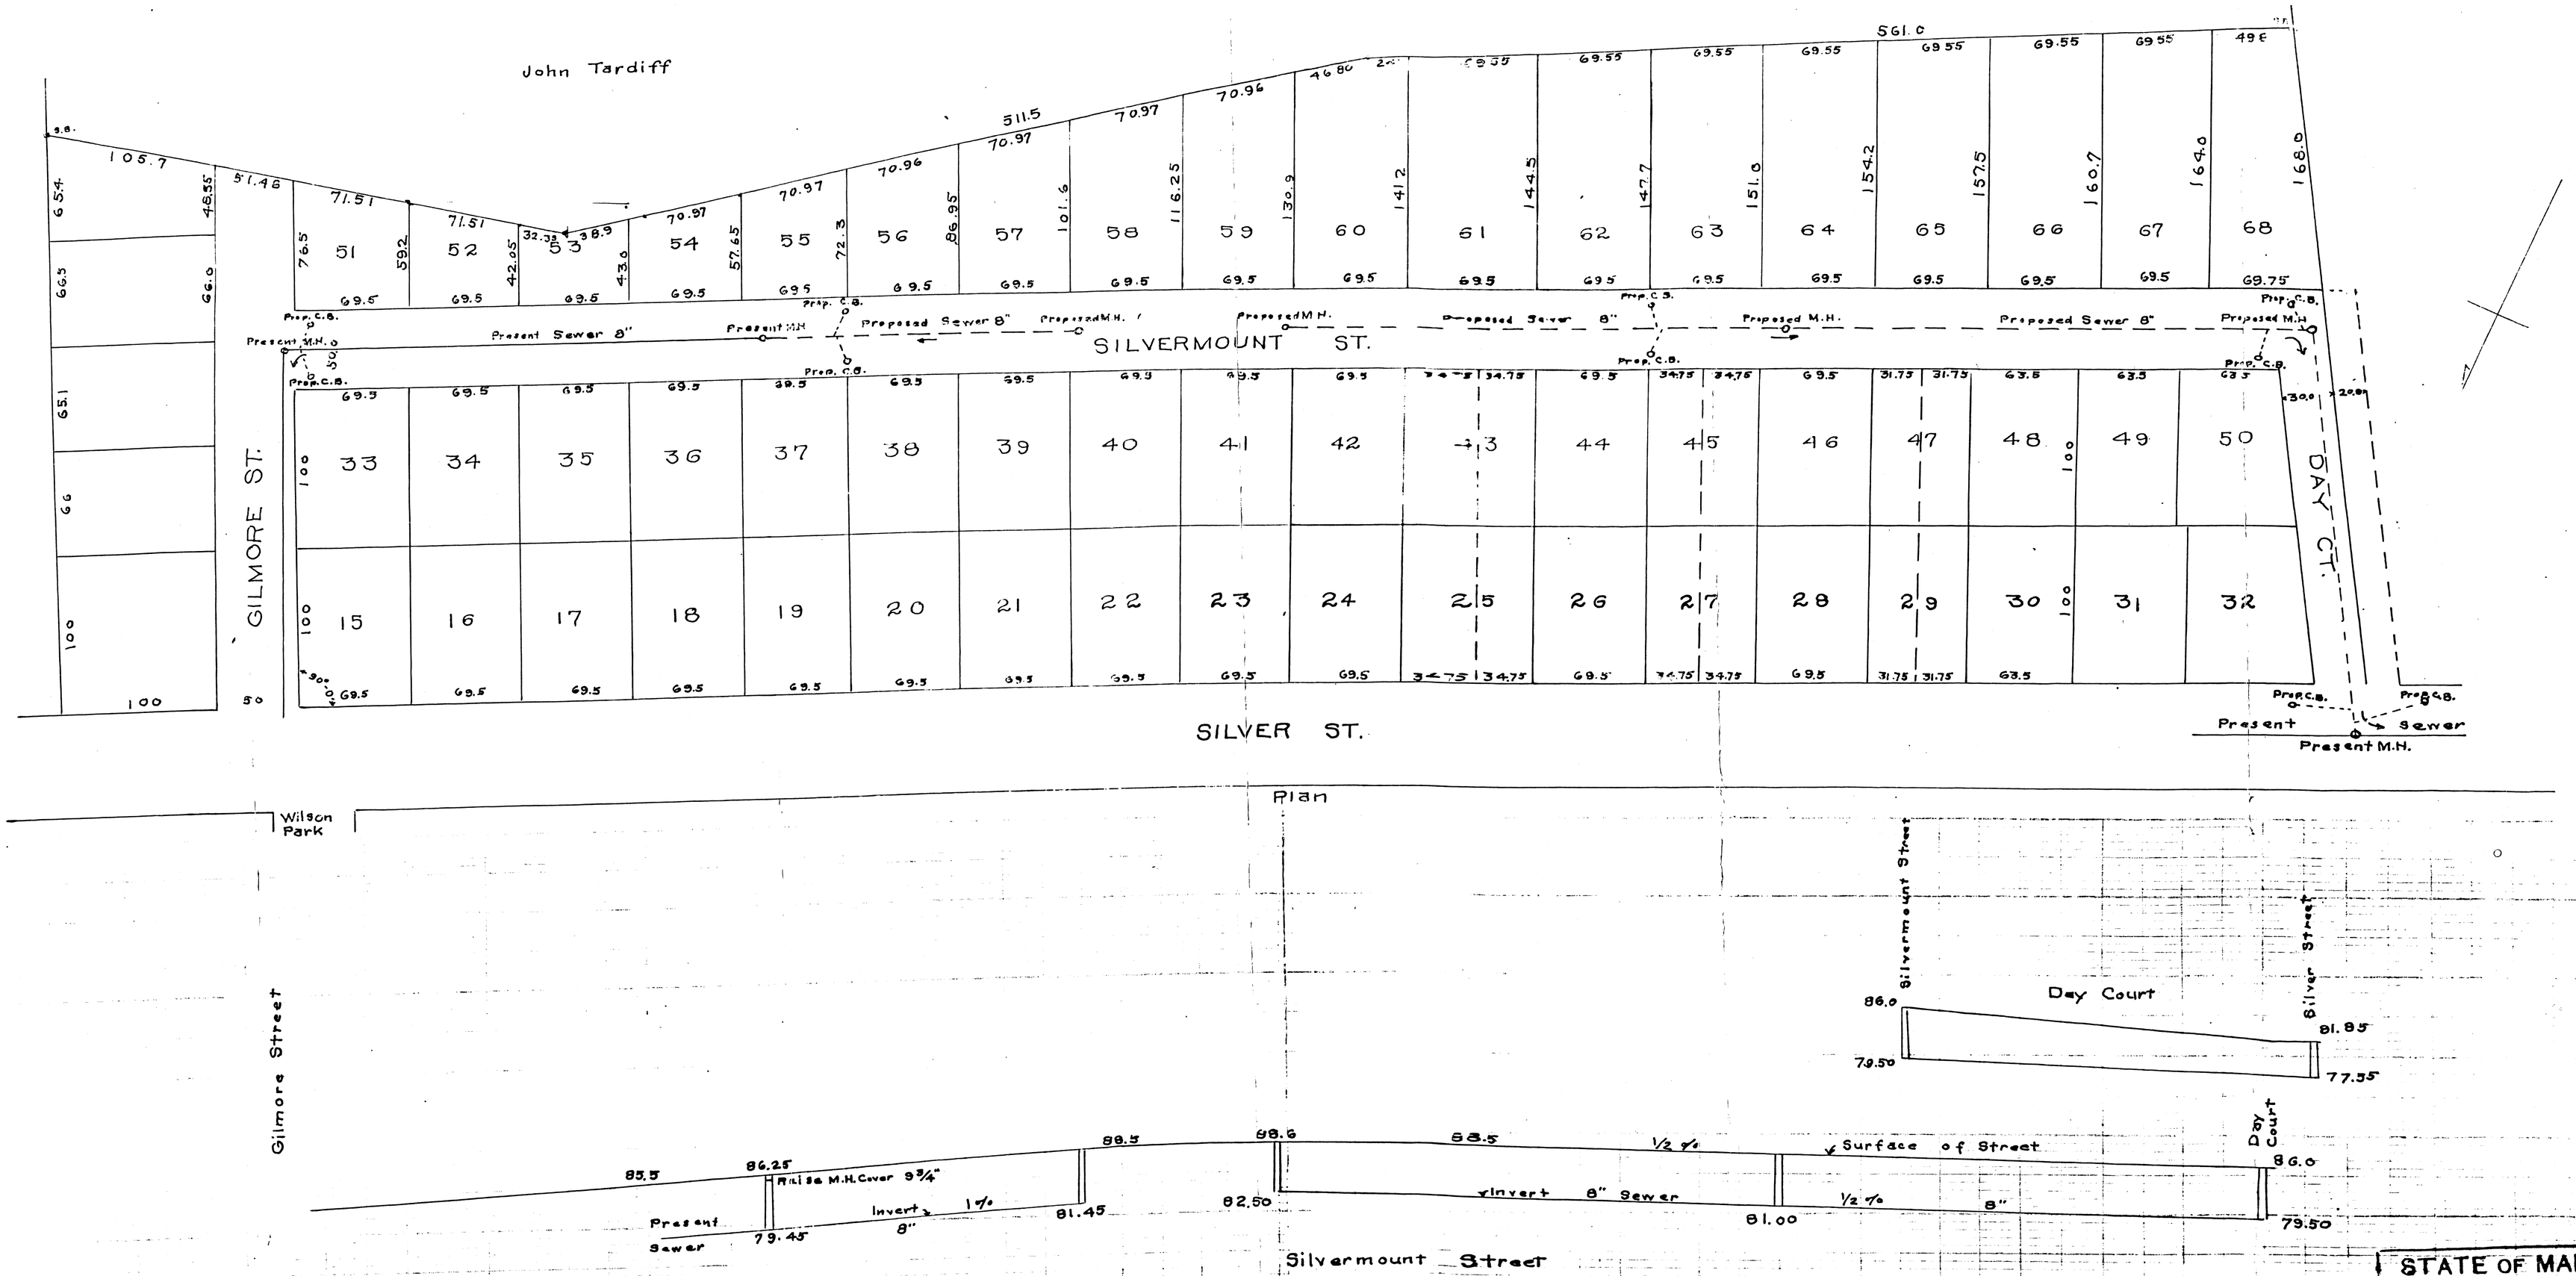

Accepted, June, 4, 1946.

H. C. Hardew Mayor.
A. V. Stulman Alderman.
Arthur H. Smith Alderman.
John R. Joseph Jr. Alderman. Catch Basins to build, 8.
J. H. Ennis Alderman. Man Hole to raise 1.
M. R. Logan Alderman. Man Holes to build, 4.
John Mathews Alderman. 8" Sewer to build, 1060'.
Augustus J. Carey Alderman. 6" Catch Basin Pipes, 120'.

Catch Basins, 4' inside diameter with 8" Brick Walls, cement mortar, 7' deep, 6" Concrete bottom. 6" Sewer Tile Elbow Trap 3' above Floor.
Man Holes, 4' inside diameter, with 8" Brick walls, cement mortar, 12" iron steps 15" o.c. 6" Concrete bottom, Outside plastered 4'.
Sewer Pipe Joints, Jute or Oakum, with not less than 1 3/4" Asphalt Joint Compound.
Sewer Pipe to be laid in Sand bed, and with Sand Cover 4" or more, well tamped.
All material to be furnished to the builder, by owner.

Scales Hor. 1" = 50'
Vert. 1" = 10'

City of Waterville
Silvermount
J. E. Poulin Estate
Harry E. Green,
City Engineer.
May, 16, 1946.

STATE OF MAINE
Kennebec, ss. REGISTRY of DEED
Receive June 5 1947
at 10 H. M. A. M., and Recorded
in Book 15 Pages 1 & 2
Attest A. K. Douglas Regis