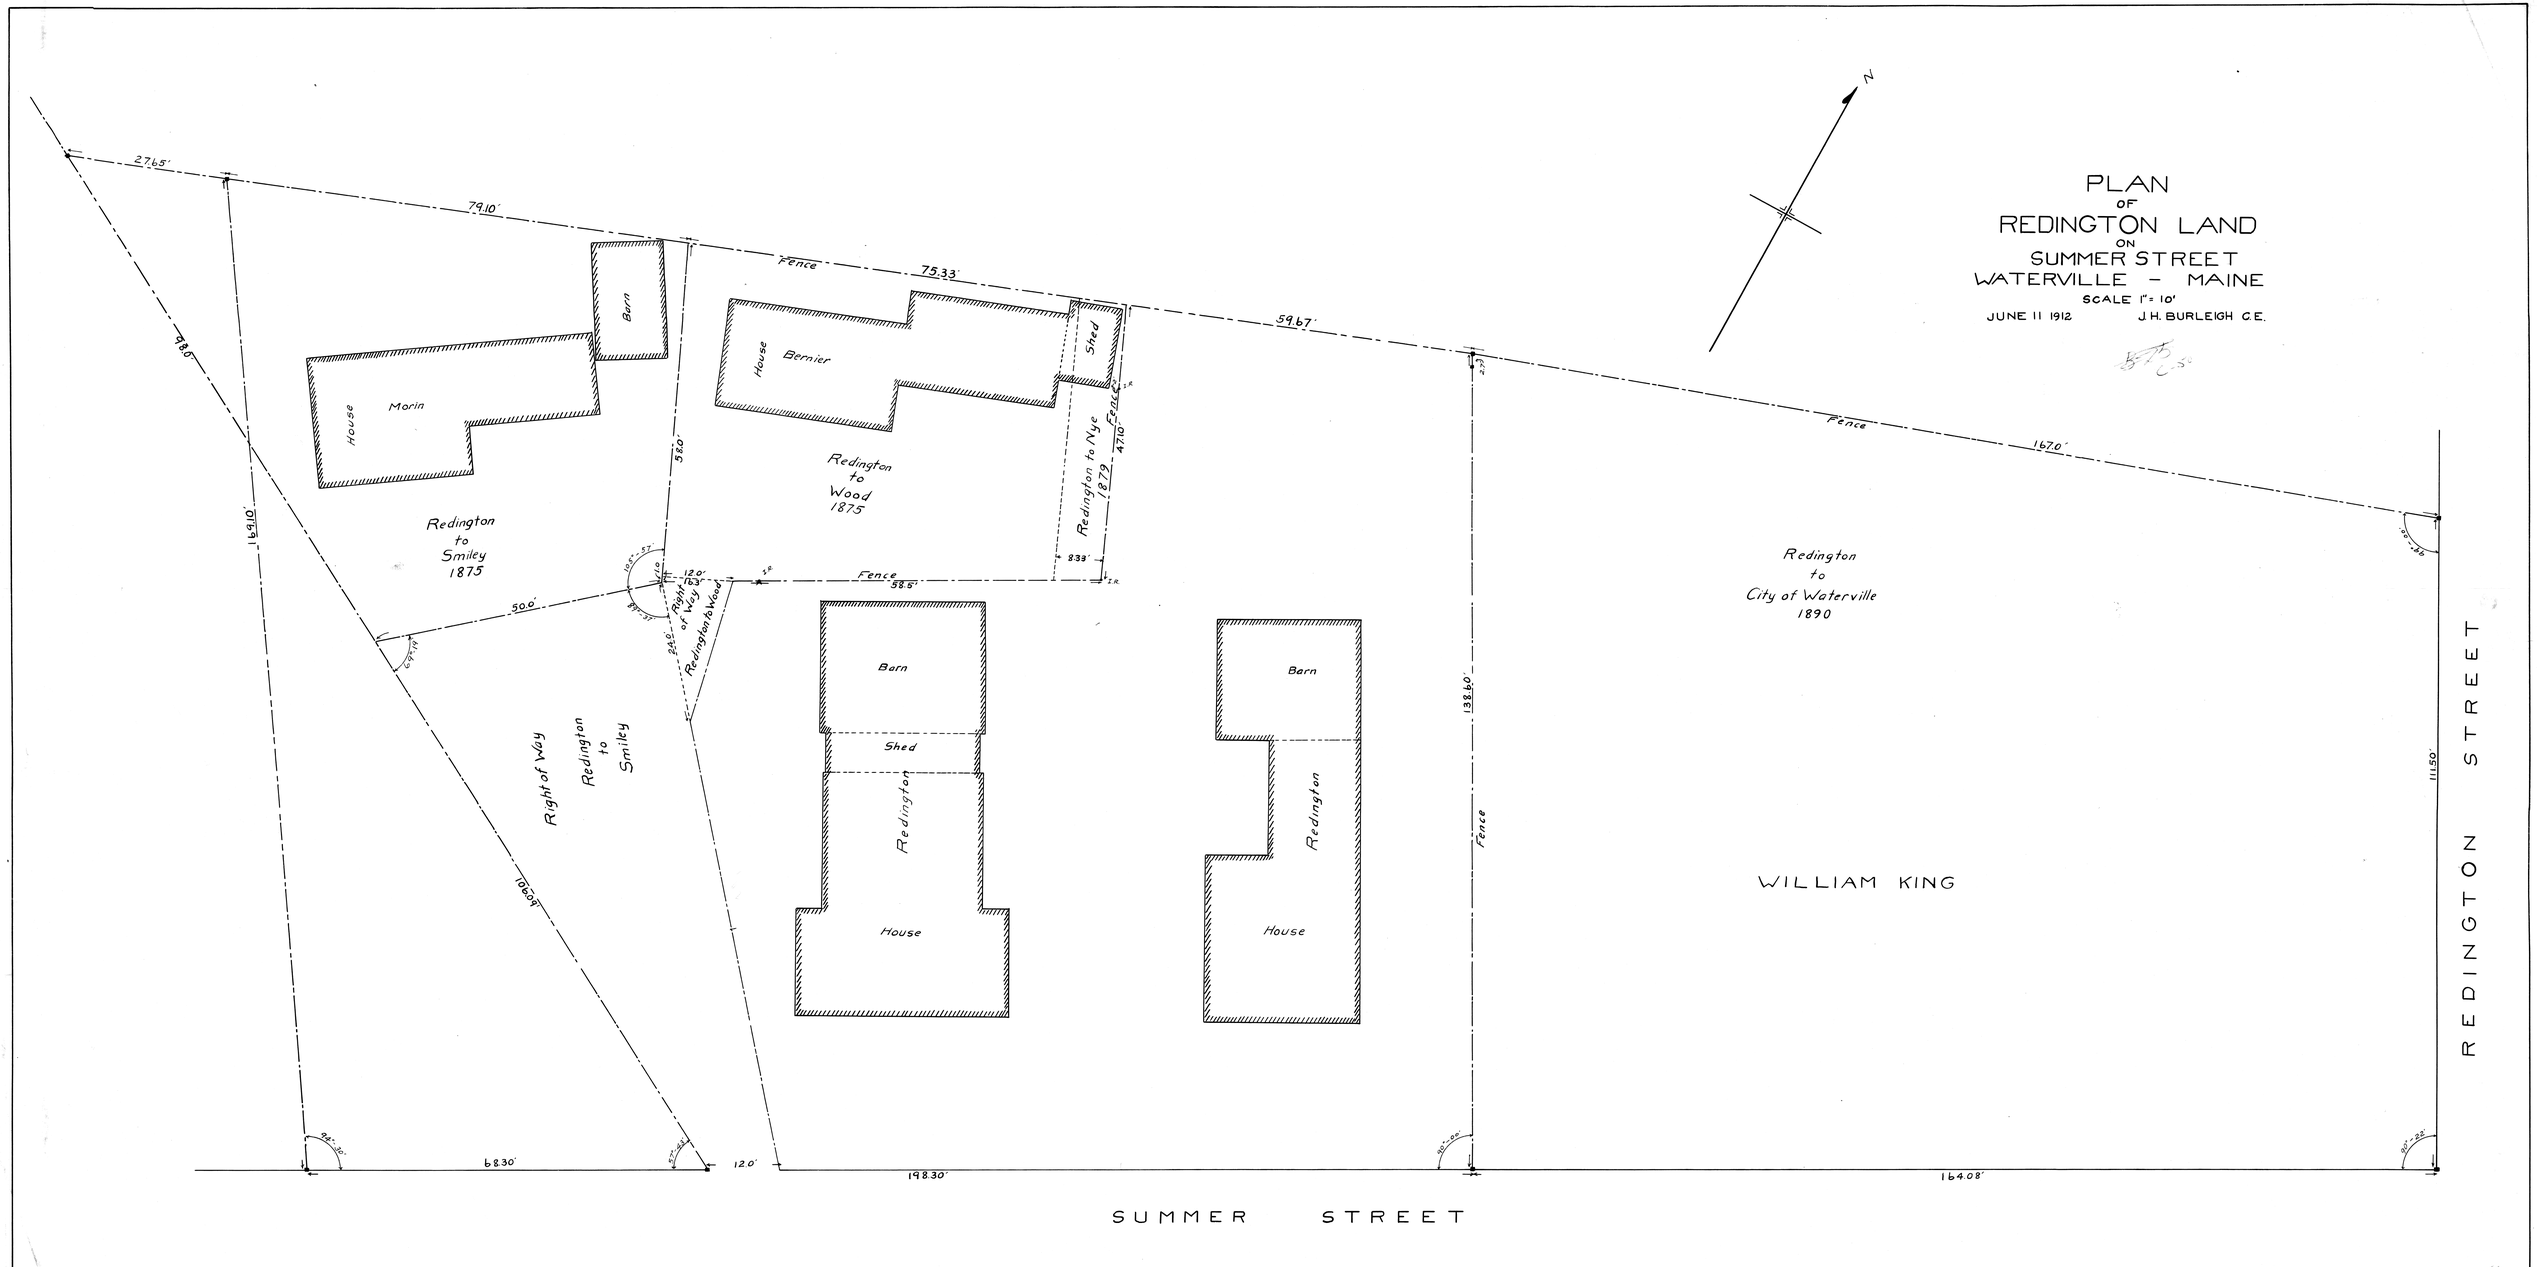
PLAN
OF
REDINGTON LAND
ON
SUMMER STREET
WATERVILLE - MAINE
SCALE 1" = 10'
JUNE 11 1912
J.H. BURLEIGH C.E.
N
27.65'
79.10'
Fence
75.33'
59.67'
Fence
167.0'
98.0'
169.10'
Barn
House
Morin
Redington to Smiley 1875
House
Bernier
Shed
Redington to Wood 1875
Redington to Nye 1879
Fence
47.10'
8.33'
58.0'
Fence
58.5'
50.0'
12.0'
Right of Way
Redington to Wood
Right of Way
Redington to Smiley
106.09'
Barn
Shed
Redington
House
Barn
Redington
House
138.60'
Fence
Redington to City of Waterville 1890
WILLIAM KING
111.50'
REDINGTON STREET
68.30'
12.0'
198.30'
164.08'
SUMMER STREET