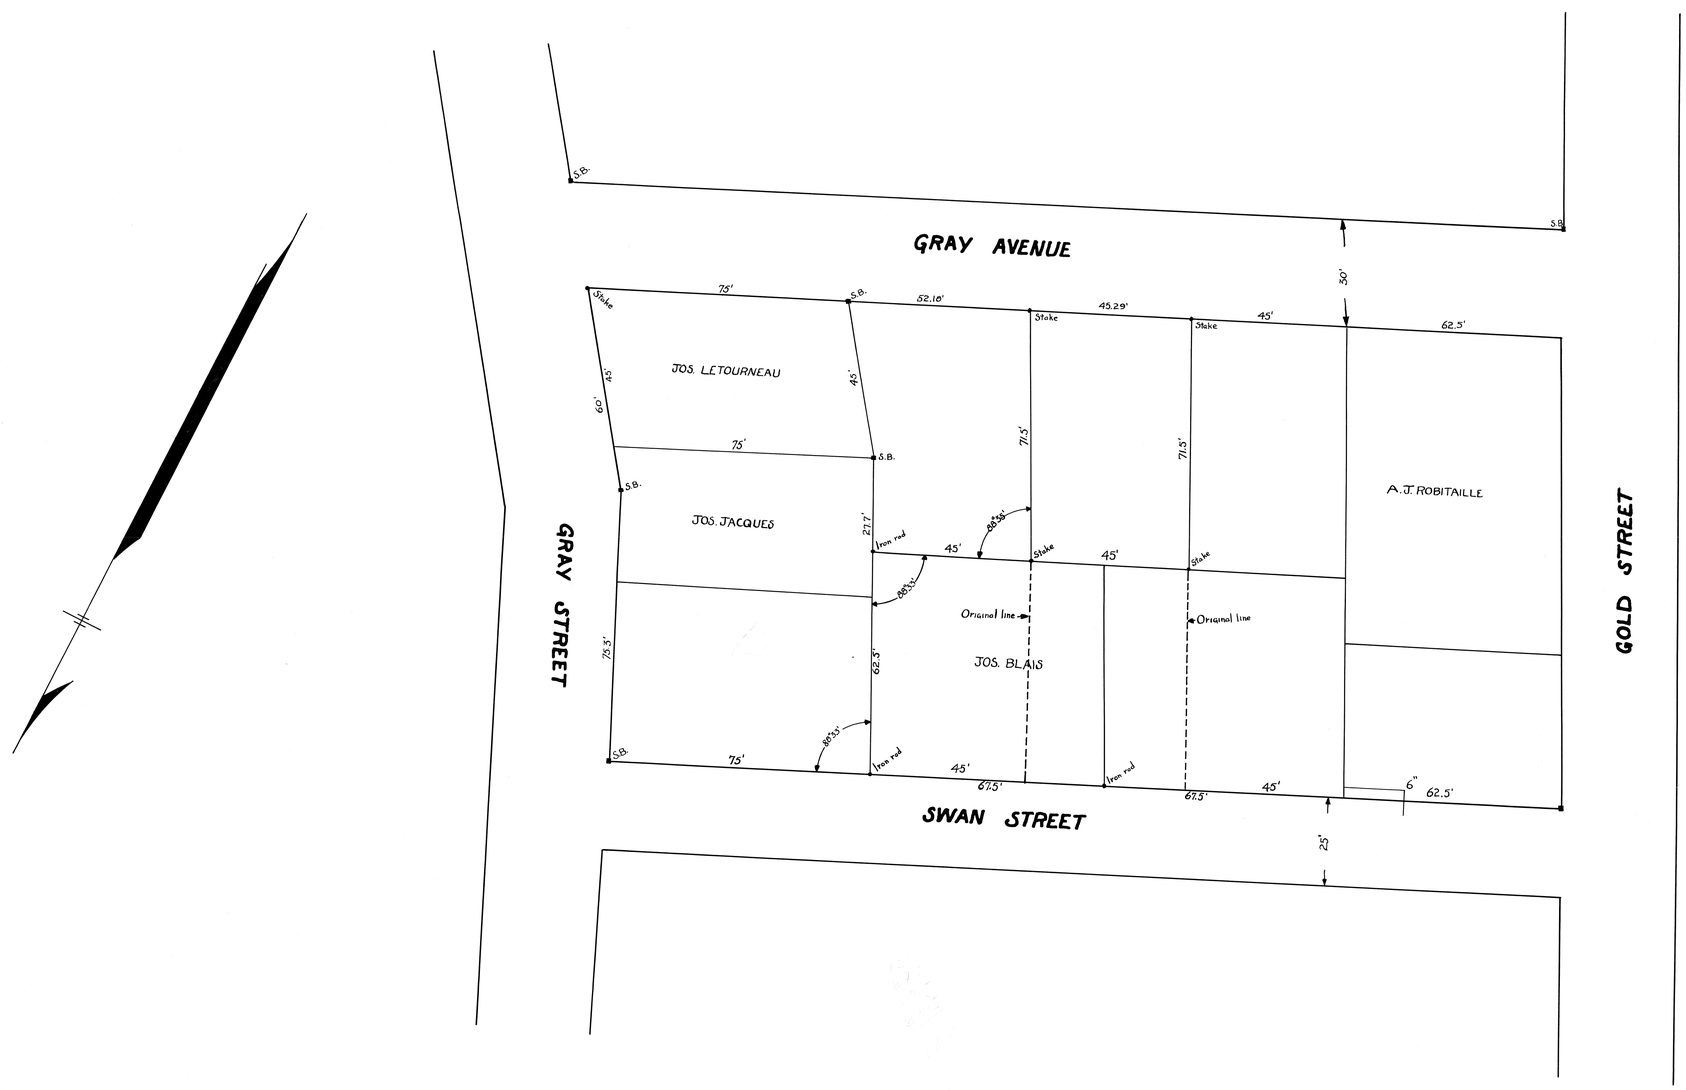

CITY OF WATERVILLE ME.

SKETCH OF GRAY ST. AND GRAY AVE.

APPROVED:-

DEPT. OF ENGINEERING

CITY ENGR

DR. BY G.T.W. TR. BY E.A.G. | Scale 1" = 20' | Aug. 1913 | W.B. P.

FILE No Sd-22 Acc. No 131 I-45

P-32