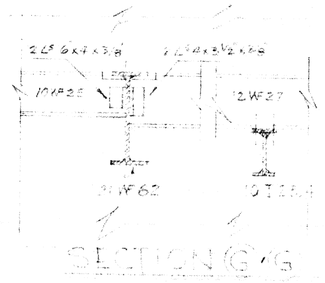

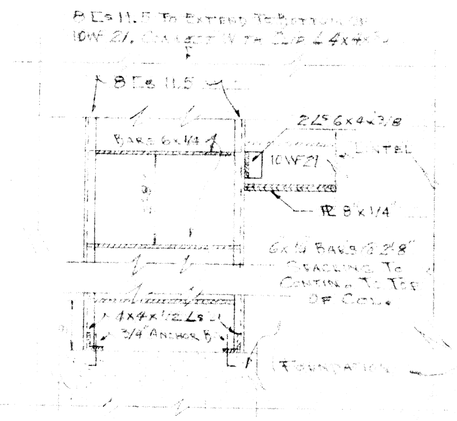

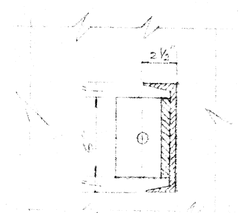

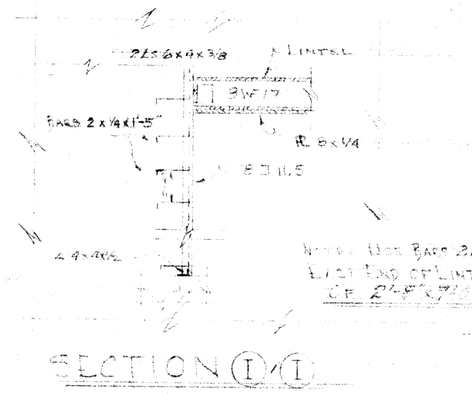

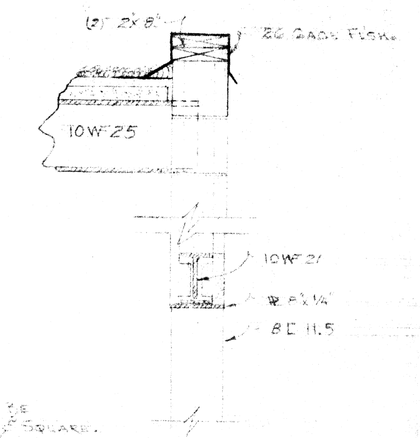

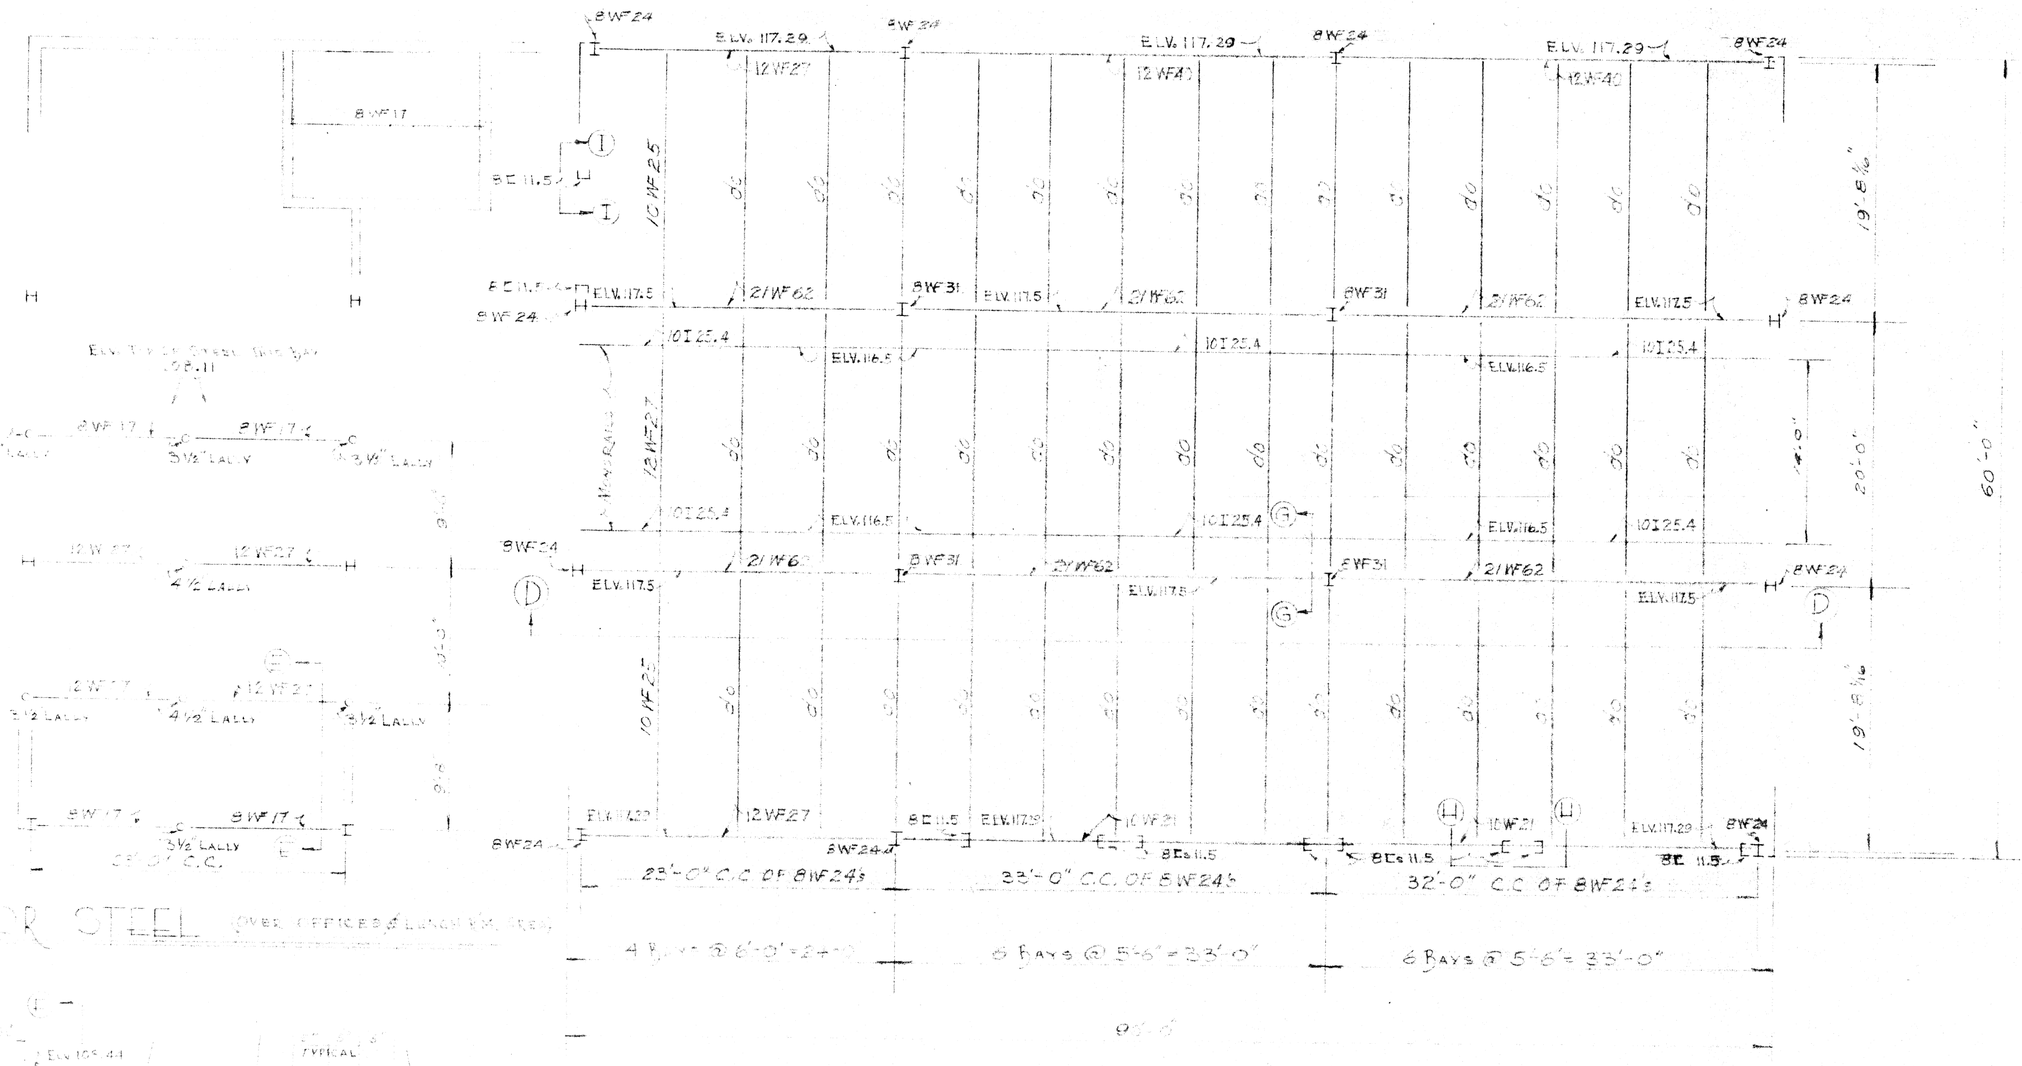

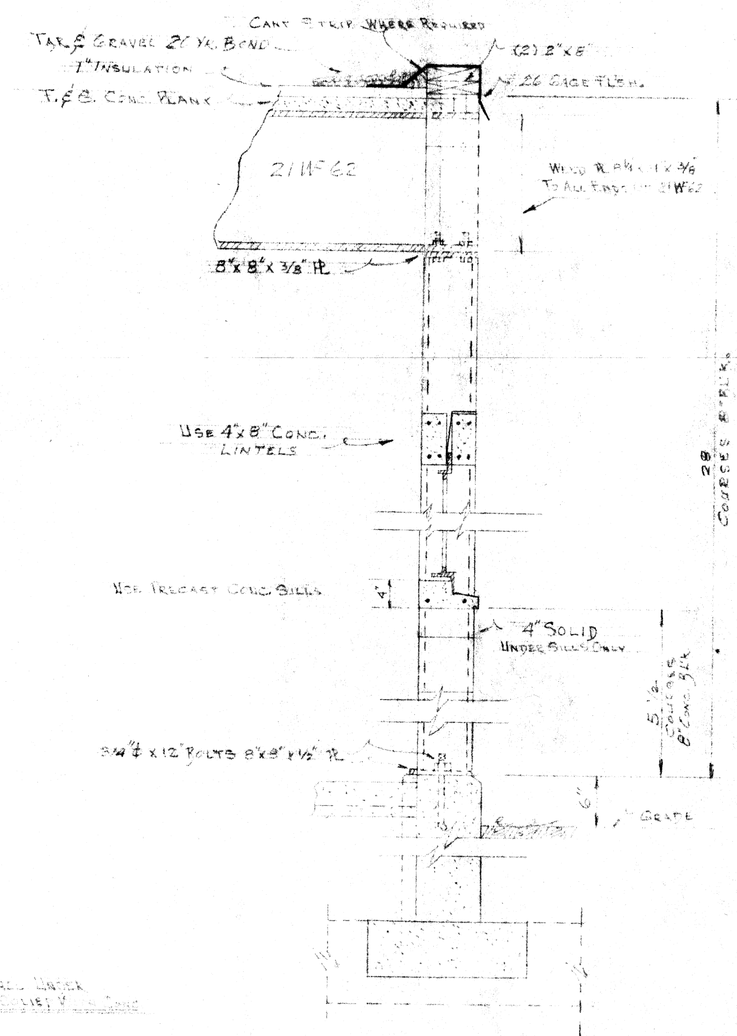

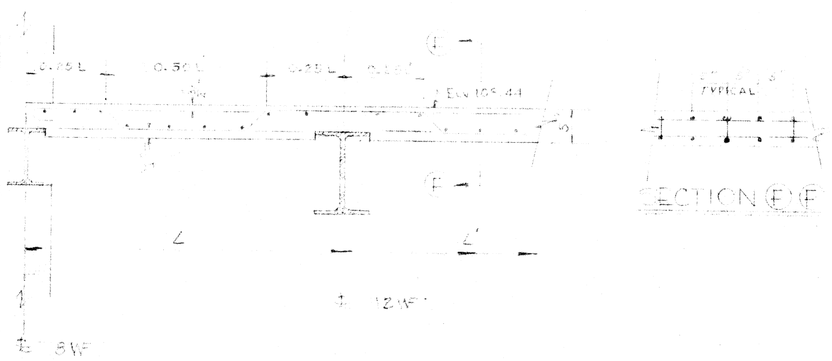

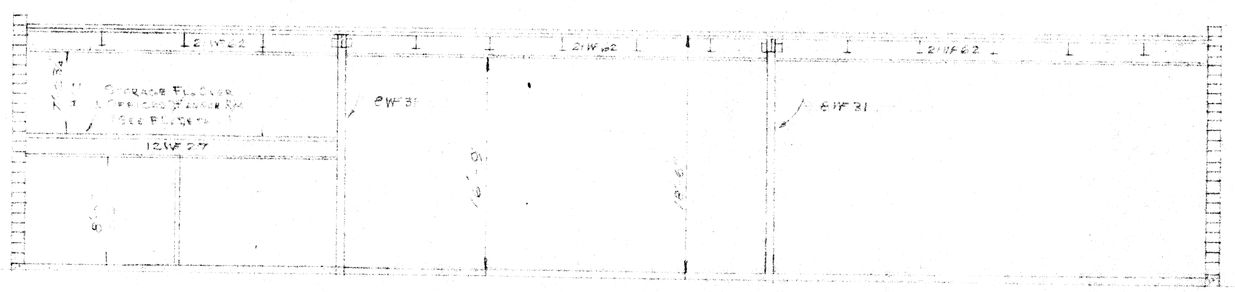

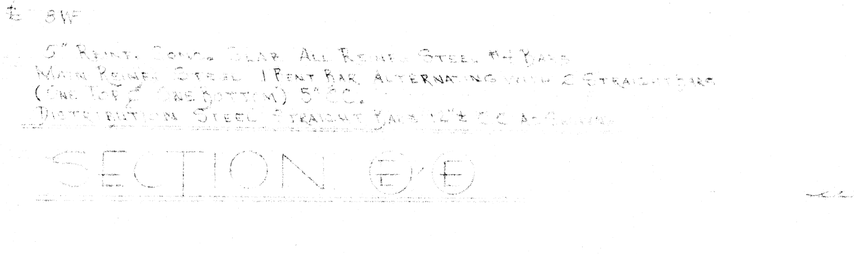

9

THE ASSOCIATED ENGINEERS INC.
WATERVILLE, MAINE

MUNICIPAL GARAGE
FOR
CITY OF WATERVILLE

STEEL PLAN & SECTIONS

DESIGN:	D.N.E. R.W.C.	SCALE: As Shown	SHEET E
DRAWN:	J.A.A.	DATE: Sep	
CHECK:	R.W.C.		

F-47