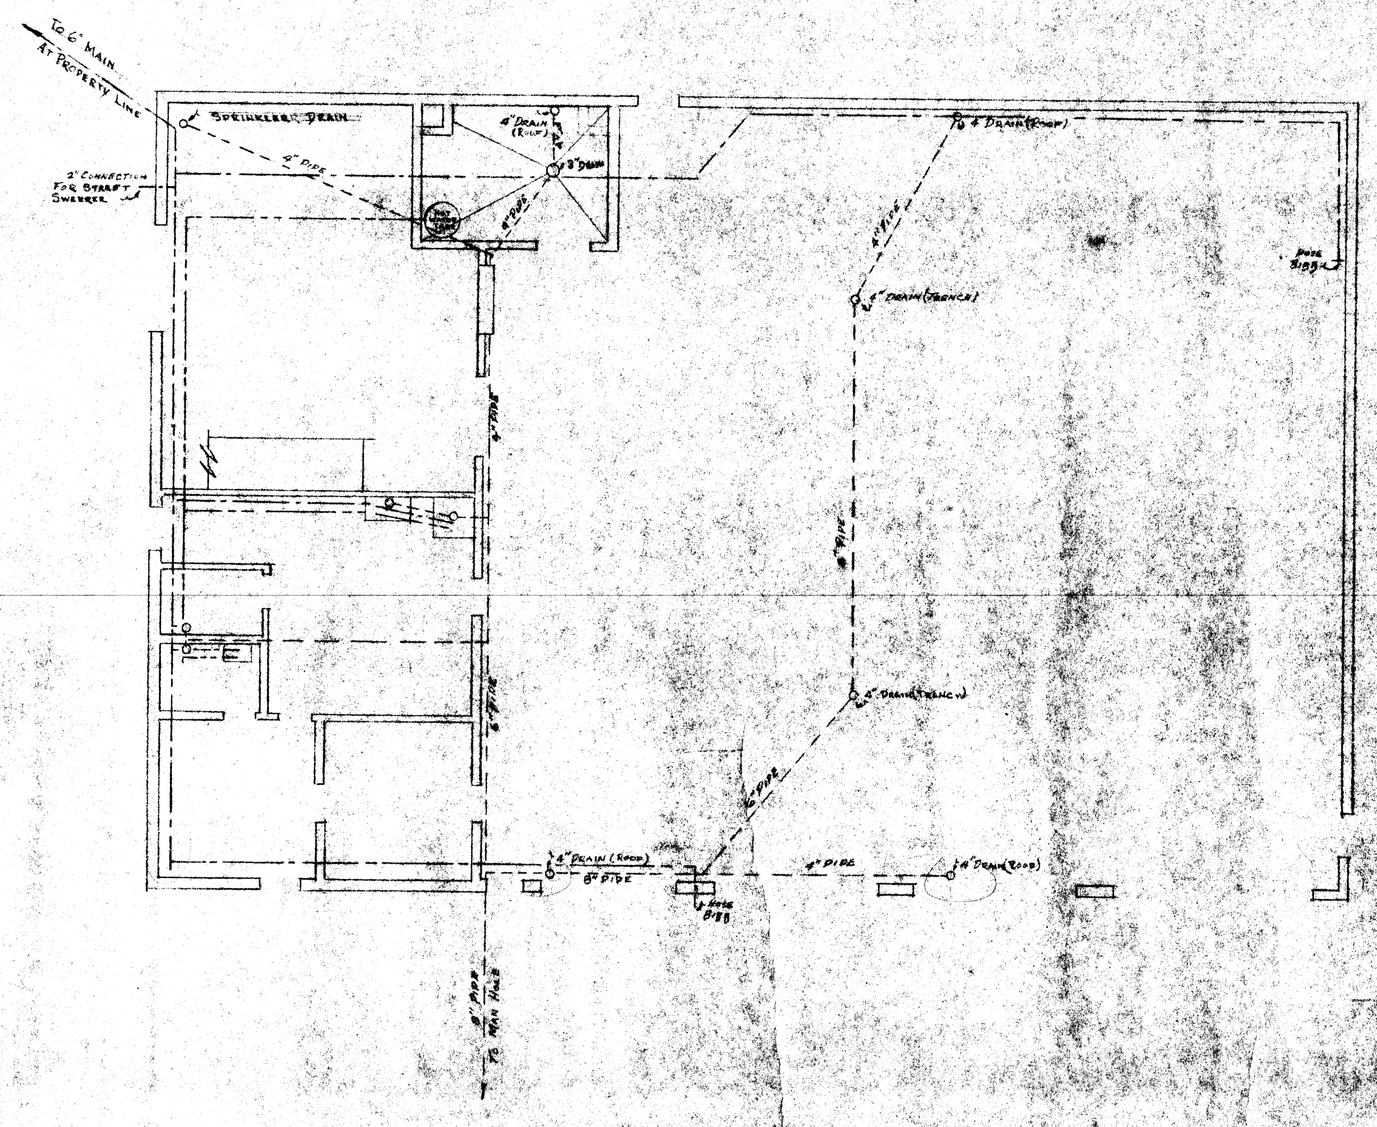

SYMBOLS

Cold Water Line
Hot Water Line
Drain & Waste Pipe

PLUMBING PLAN

Scale: 1/8" = 1'-0"

THE ASSOCIATED ENGINEERS
WATERVILLE

MUNICIPAL GARAGE
FOR
CITY OF WATERVILLE

PLUMBING

Drawn:	R.W.O.	Scale:
Traced:	J.S.A.	
Checked:	R.W.O.	