ROOM FINISH SCHEDULE

SECTIONS	FLOOR	BASE	WALLS	CEILINGS
Main Garage	Conc. Wood Float		Unpainted	Bottom of Roof Deck
Boiler Rm.	Conc. Unfinished		Unpainted	Unpainted
Stock Rm.	Conc. Unfinished		Unpainted	Bottom of Roof Deck
Lunch Rm.	Vinyl Tile		Painted	Painted
Mens Toilet	Vinyl Tile		Painted	Painted
Ladies Toilet	Asphalt Tile	Asphalt Base	Painted	Painted
Director's Office	Asphalt Tile	Asphalt Base	Painted	Acoustical Tile
Secty. Office	Asphalt Tile	Asphalt Base	Painted	Acoustical Tile

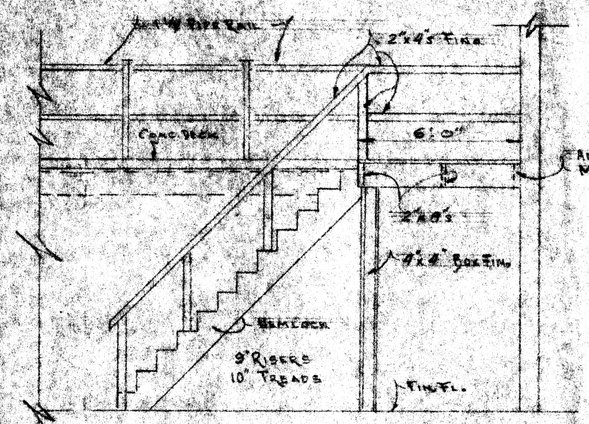

STAIR SECTION

Scale 1/4"=1'-0"

Notes:
Stock Rm. Side of 2"x4" Wall to be 1/2" Flex Board.

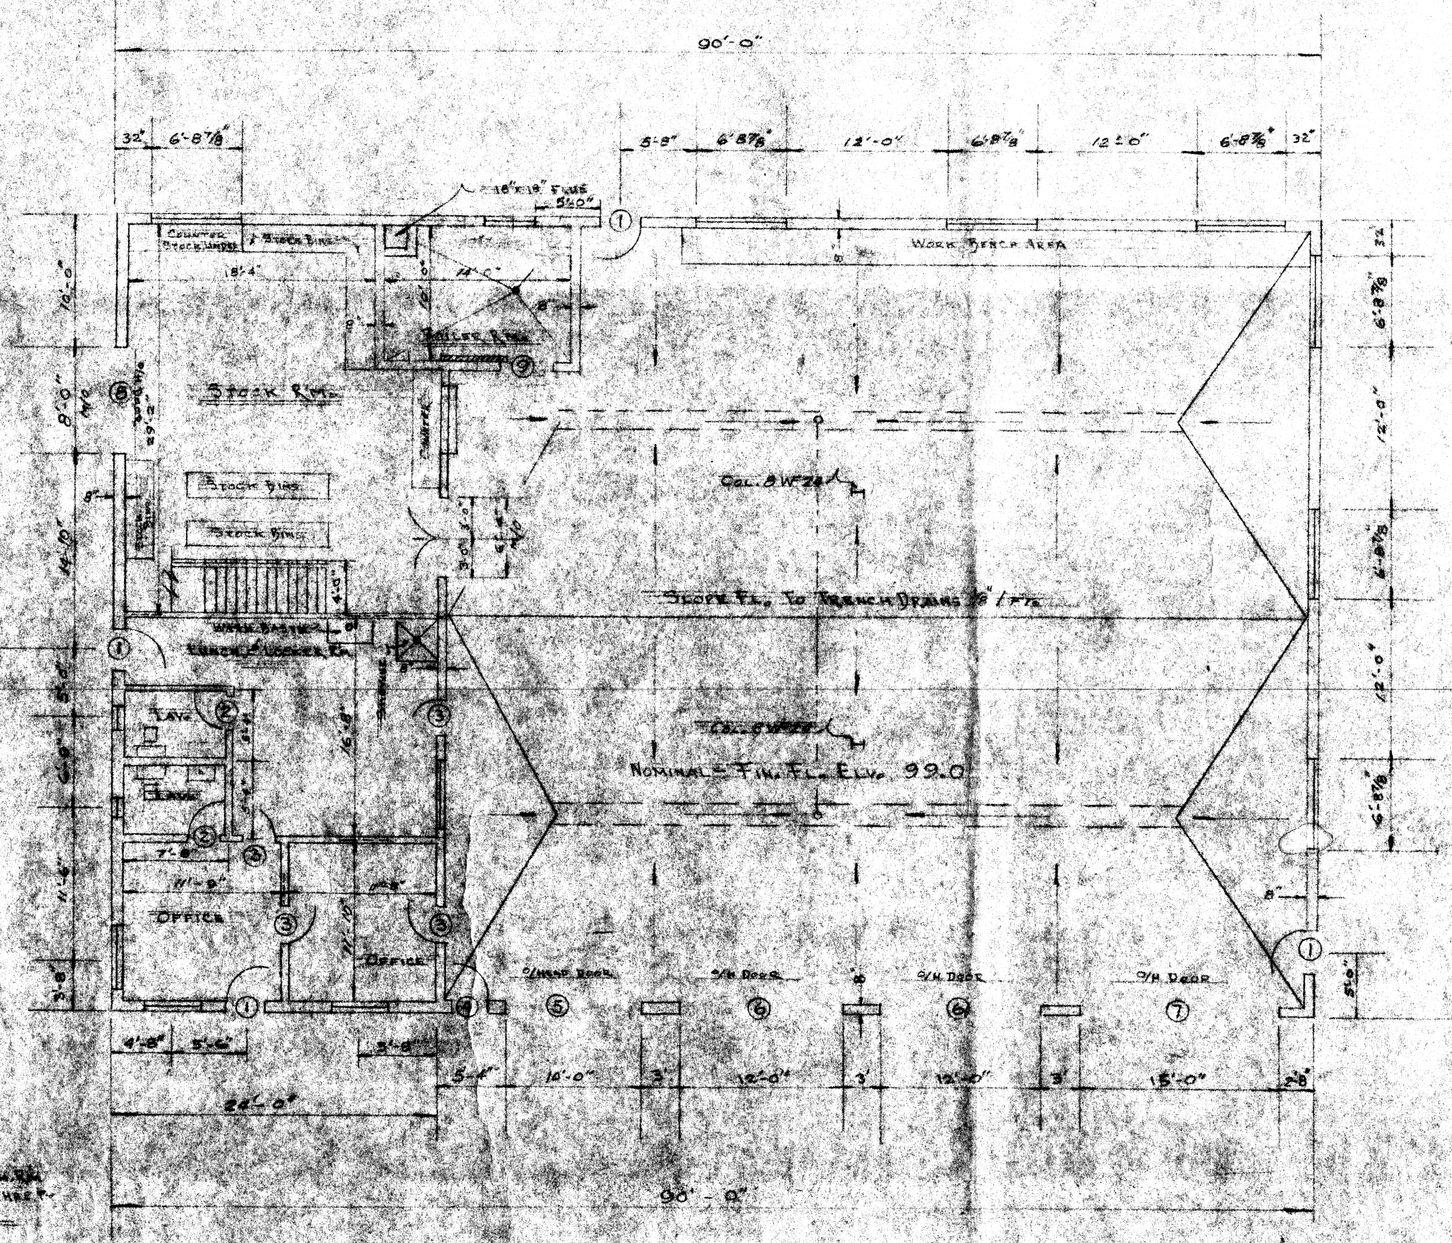

Partitions between Offices and Lunch Rm. & Stock Rm. to be 2"x4" Studs @ 3'0" Cent's. Sheet Rock.

FLOOR PLAN

Scale: 1/8"=1'-0"

Notes:
Windows in Garage & Stock Rm. & Lavs. to be Comm. Projected Windows in Offices to be Detroit Windows Furnished by The Truscon Steel Co.

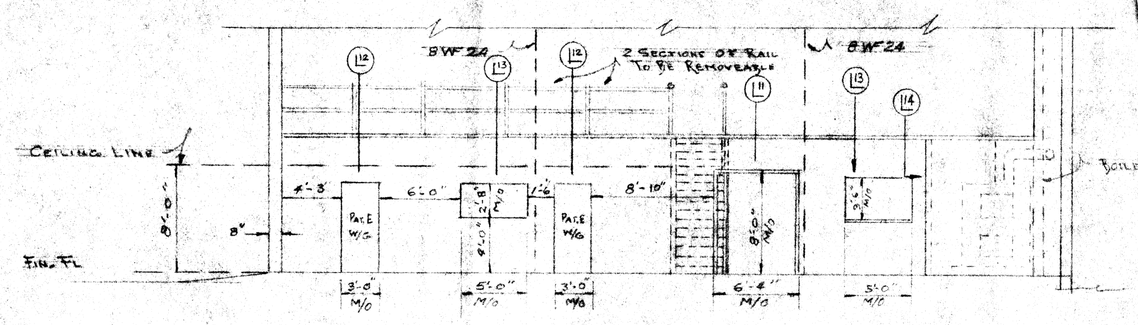

ELEVATION (of 8" Conc. Blk. Wall)

Scale 1/8"=1'-0"

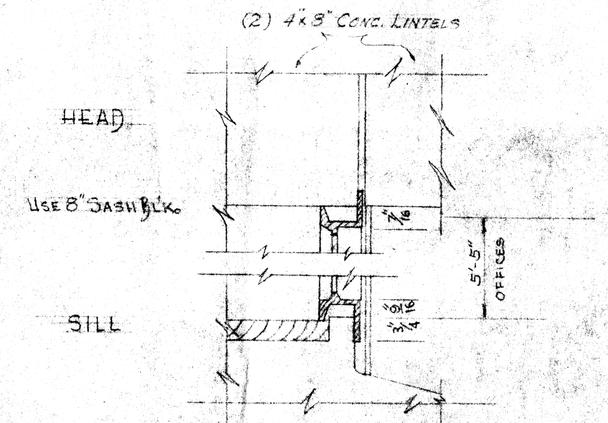

WINDOW OPENING A.P.W.

2 W/O @ 4'-0 7/8" x 5'-5"
1 W/O @ 4'-8 1/8" x 5'-5"

Not To Scale

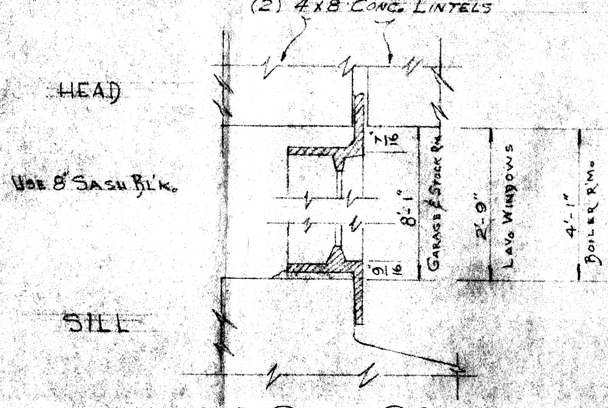

WINDOW OPENINGS, C.P.W.

7-W/O @ 6'-8 7/8" x 8'-1"
2-W/O @ 1'-8 7/8" x 2'-9"
1-W/O @ 3'-8 7/8" x 4'-1"

Not Scale

DOORS		WINDOWS	LINTELS	
①	4 @ 3'-0" x 7'-0" x 1 3/4" Panel	7 @ 6'-8 7/8" x 8'-1" Stock Rm. & G.P.W.	L1	10 @ 10'-0" (10 W/O + 16" x 8")
②	2 @ 2'-8" x 6'-6" x 1 3/4" M-Panel	2 @ 1'-8 7/8" x 2'-9" Offices	L2	2 @ 12'-0" (2 W/O + 8" x 8")
③	4 @ 2'-8" x 6'-8" x 1 3/4" Panel	1 @ 3'-8 7/8" x 4'-1" Corner Lav. & Floor Scale	L3	1 @ 15'-0" (1 W/O + 8" x 8")
④	1 @ 2'-8" x 7'-0" w/ 3/4 Pane	2 @ 1'-8 7/8" x 2'-9" Windows	L4	1 @ 8'-0" (1 W/O + 8" x 8")
⑤	1 @ W/O 10'-0" x 12'-0"	Glass A.P.W. Lav's.	L5	8 Conc. Lintels 8" x 8" x 6'-0" Over Windows
⑥	1 @ W/O 12'-0" x 12'-0"	Note: Sash Glass in Windows Marked "Obscure"	L6	1 Conc. Lintel 8" x 8" x 5'-0" Over Door
⑦	1 @ W/O 15'-0" x 15'-0"	Wire Glass No. 7 Set in Putty	L7	2 Conc. Lintels 8" x 8" x 6'-0" Over Doors
⑧	1 @ W/O 8'-0" x 8'-0"	Top 12" Set in C.P.W. Sections	L8	2 Conc. Lintels 8" x 8" x 5'-0" Over Doors
⑨	Two pieces of Sliding Mirror		L9	1 Conc. Lintel 8" x 8" x 8'-0" Over Door
			L10	2 Conc. Lintels 8" x 8" x 6'-0" Over Doors
			L11	2 Conc. Lintels 8" x 8" x 5'-0" Over Doors
			L12	1 Conc. Lintel 8" x 8" x 6'-0" Over Door
			L13	1 Conc. Lintel 8" x 8" x 5'-0" Over Door
			L14	2 Conc. Lintels 8" x 8" x 6'-0" Over Doors

THE ASSOCIATED ENGINEERS INC.
WATERVILLE, MAINE

MUNICIPAL GARAGE
FOR
CITY OF WATERVILLE
FLOOR PLANS & SECTIONS

Design:	O.N.E. R.W.C.	Scale: As Shown	Sheet 3 of
Drawn:	J.B.D.	Date: Sept. 12 - 55	
Checked:	R.W.C.		