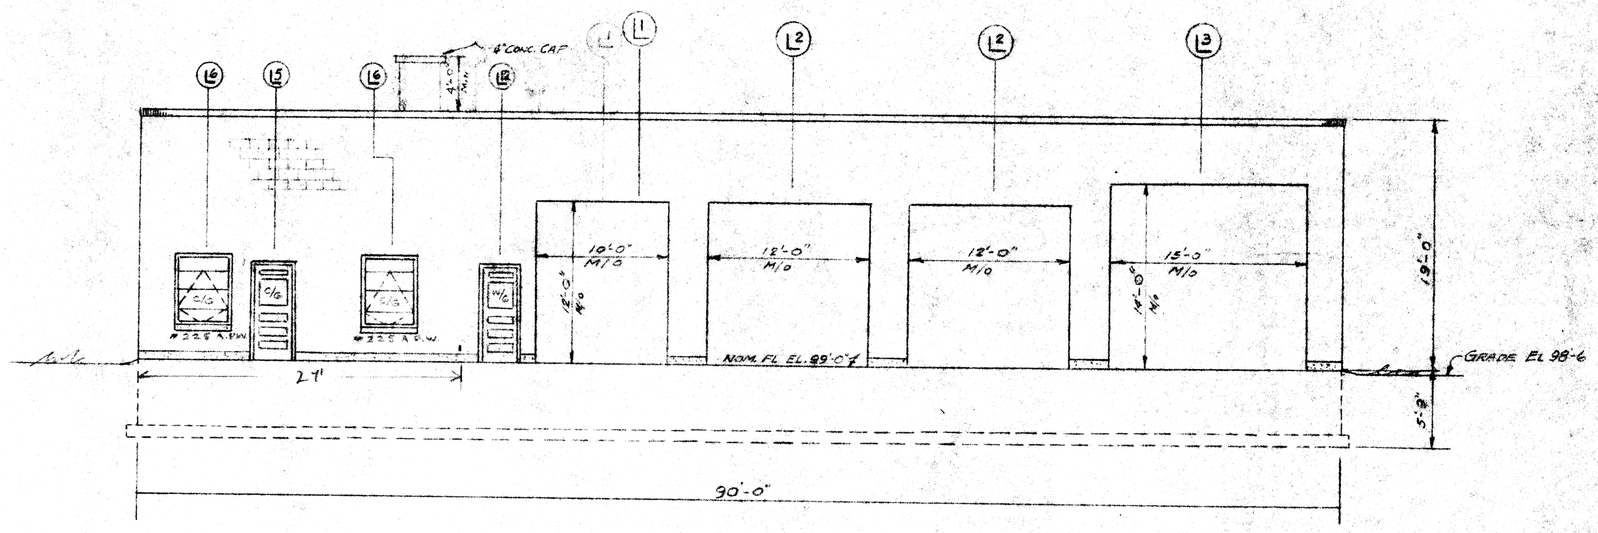

NORTH EL.

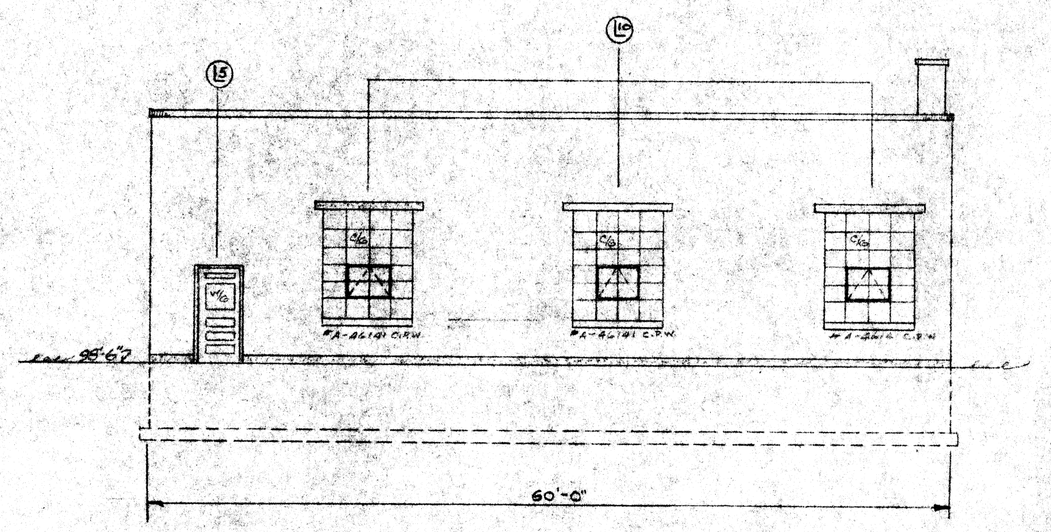

WEST EL.

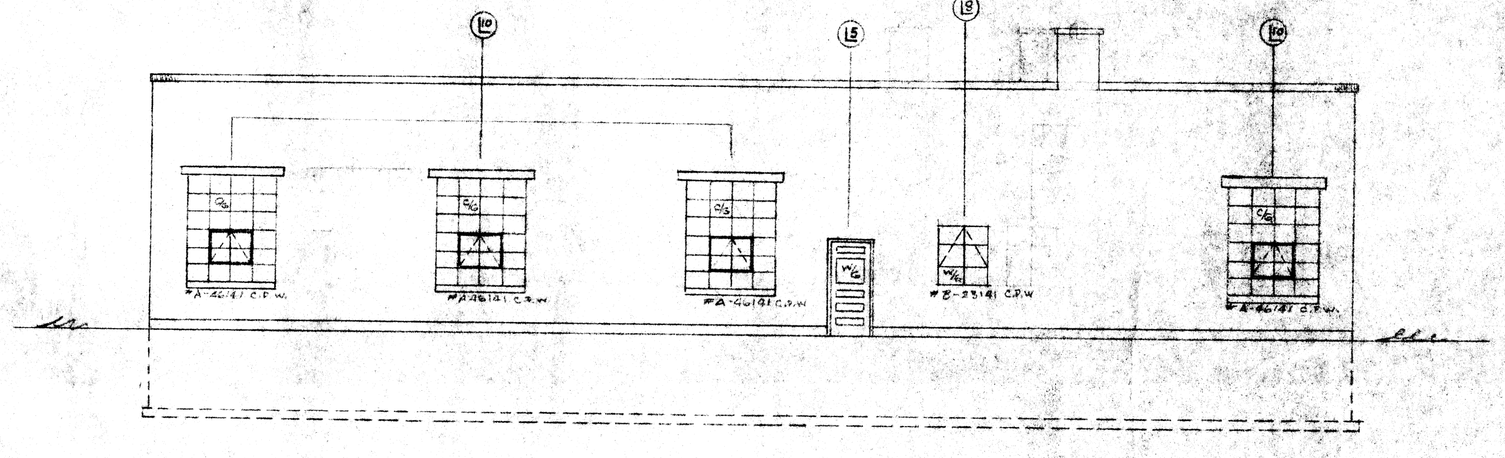

SOUTH EL.

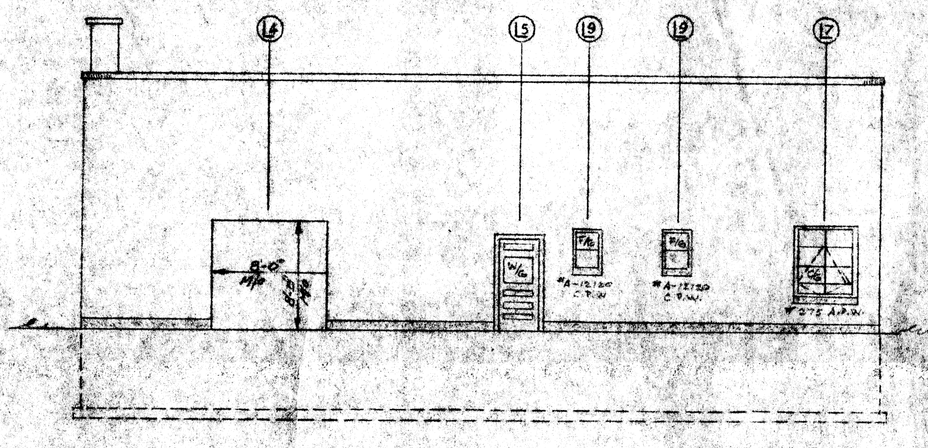

EAST EL.

NOTE: FOR LINTLE SCHEDULE SEE SHEET ③

9

THE ASSOCIATED ENGINEERS INC.
WATERVILLE MAINE

MUNICIPAL GARAGE
FOR
CITY OF WATERVILLE
ELEVATIONS

DESIGN:	O.N.E. R.W.C.	SCALE: 1/8" = 1'-0"	SHEET ② OF
DRAWN:	J.A.R.	DATE SEPT. 12 - 55	
CHECK:	R.W.C.		