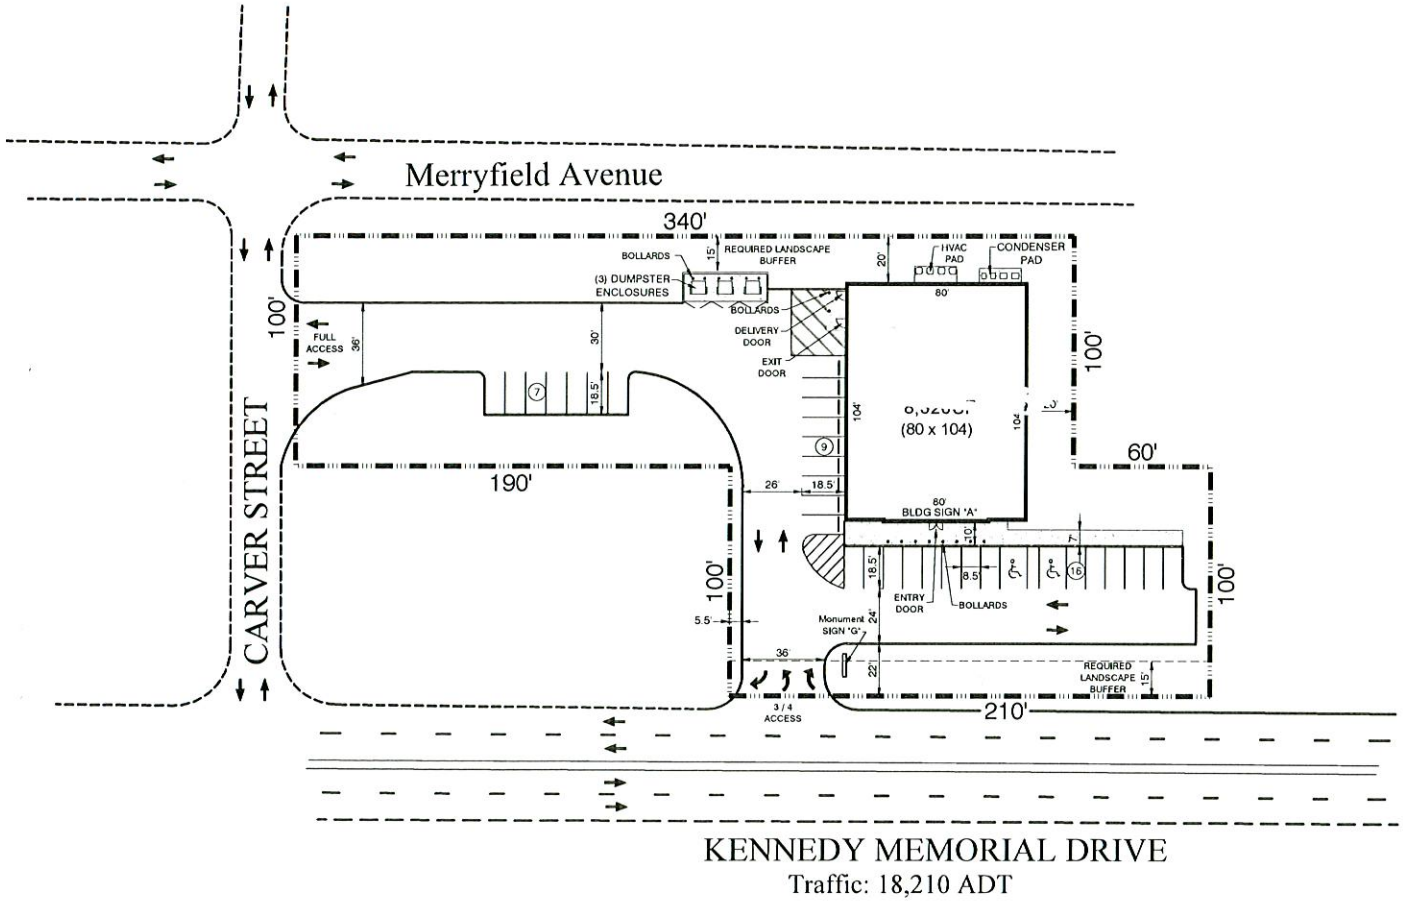

N
W E
S

SCALE: 1" = 80'

ME - Waterville
121 Kennedy Dr

SITE PLAN #1

Site Data Summary

Area Summary:

Total Site Area: 55,000 SF 1.26 Ac
Imp Surface: 36,250 SF

Parking Summary:

Required: 32 Spaces
Provided: 32 Spaces
Space Size: 8.5 x 18.5

Building Setbacks:

Front: 20'
Side: 20'
Rear: 20'

Landscape Requirements / Notes:

15' Front and Rear LS Buffer
5' Side Parking Buffer

Date Prepared:	03/11/2014	Drawn By: BGM
Rev #1:	00/00/2014	
Rev #2:	00/00/2014	
Rev #3:	00/00/2014	

Hunt Real Estate
5100 W. Kennedy Blvd #100
Tampa, FL 33609
813-289-5511