Filename: ...\00\Highway\001_Plan_Exist.dgn Division: HIGHWAY Username: bhovu Date:6/9/2015

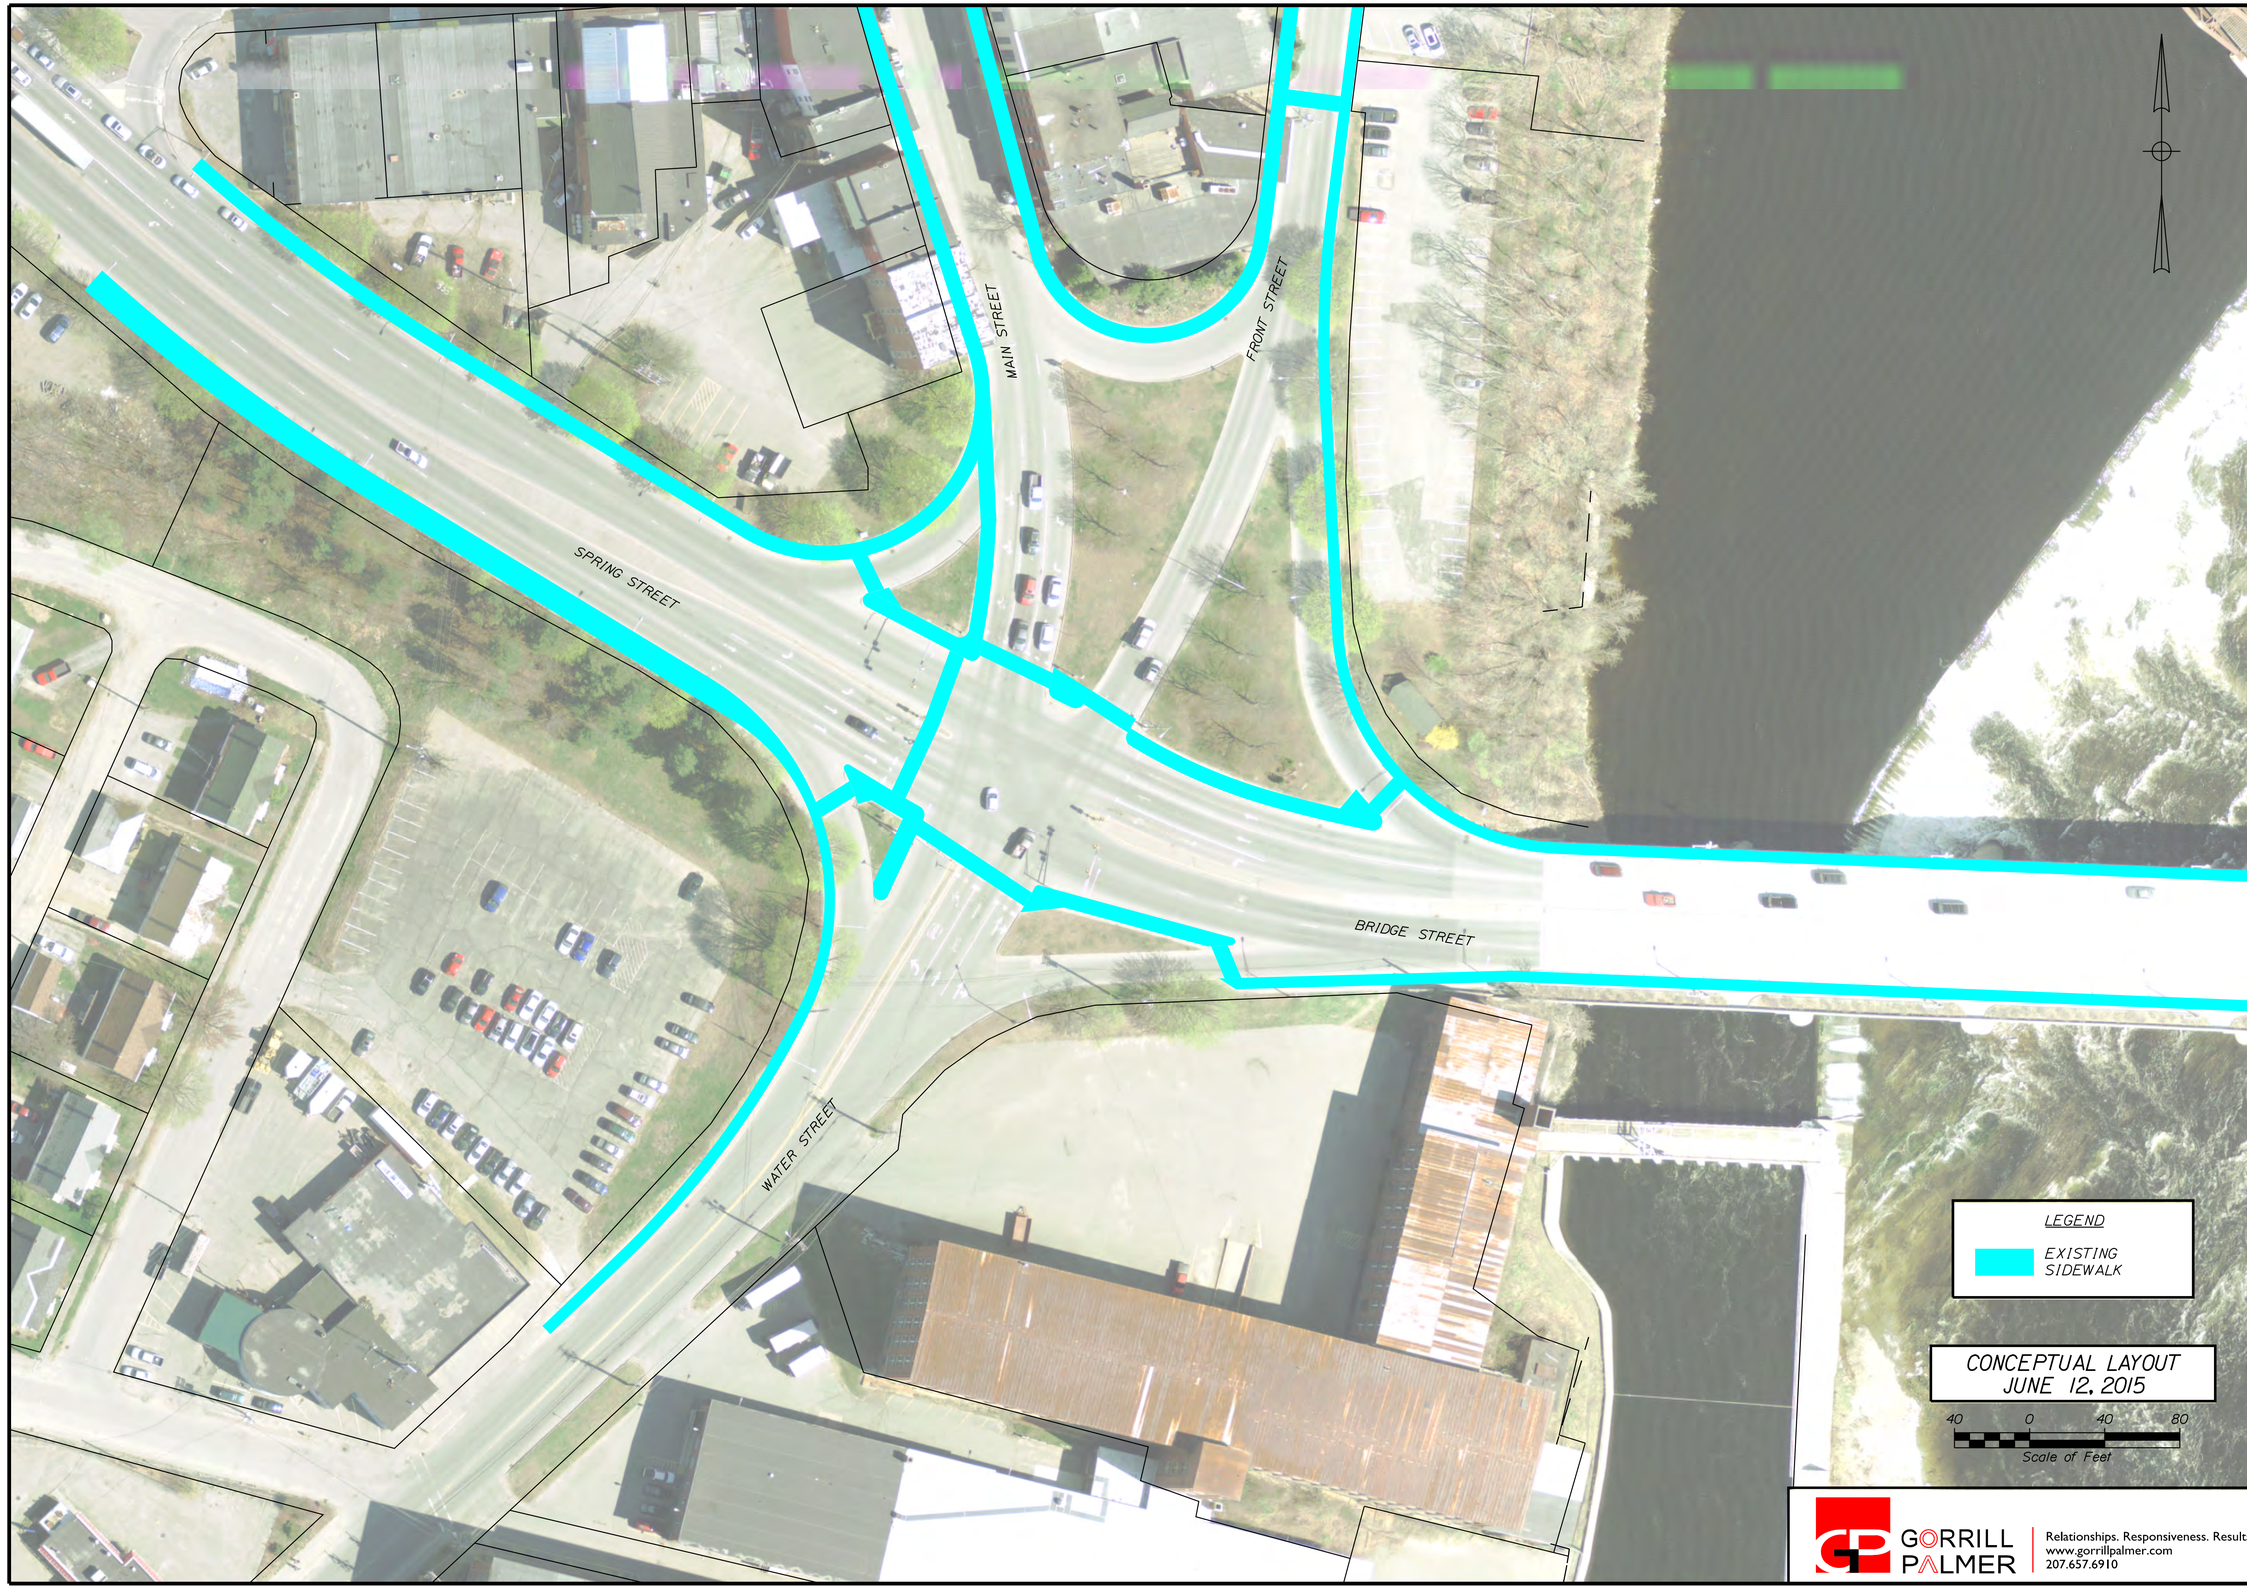

GORRILL PALMER
Relationships. Responsiveness. Results.
www.gorrillpalmer.com
207.657.6910

PROJ. MANAGER	$PROJMANAGER$	BY	DATE
DESIGN-DETAILED	LEM/OCC	LNEWHOUSE	06\12\15
CHECKED-REVIEWED	D.ETTINGER		06\12\15
DESIGN2-DETAILED2			
DESIGN3-DETAILED3			
REVISIONS 1			
REVISIONS 2			
REVISIONS 3			
REVISIONS 4			
FIELD CHANGES			

SIGNATURE

P.E. NUMBER

DATE

CITY OF WATERVILLE
MAINE

WIN
18556.02

HIGHWAY PLANS

WATERVILLE
SPRING STREET INTERSECTION

EXISTING CONDITIONS PLAN

SHEET NUMBER

1

OF 5