Filename: ...\Highway\005_Plan_Option 4.dgn Division: HIGHWAY Username: bhovu Date:6/9/2015

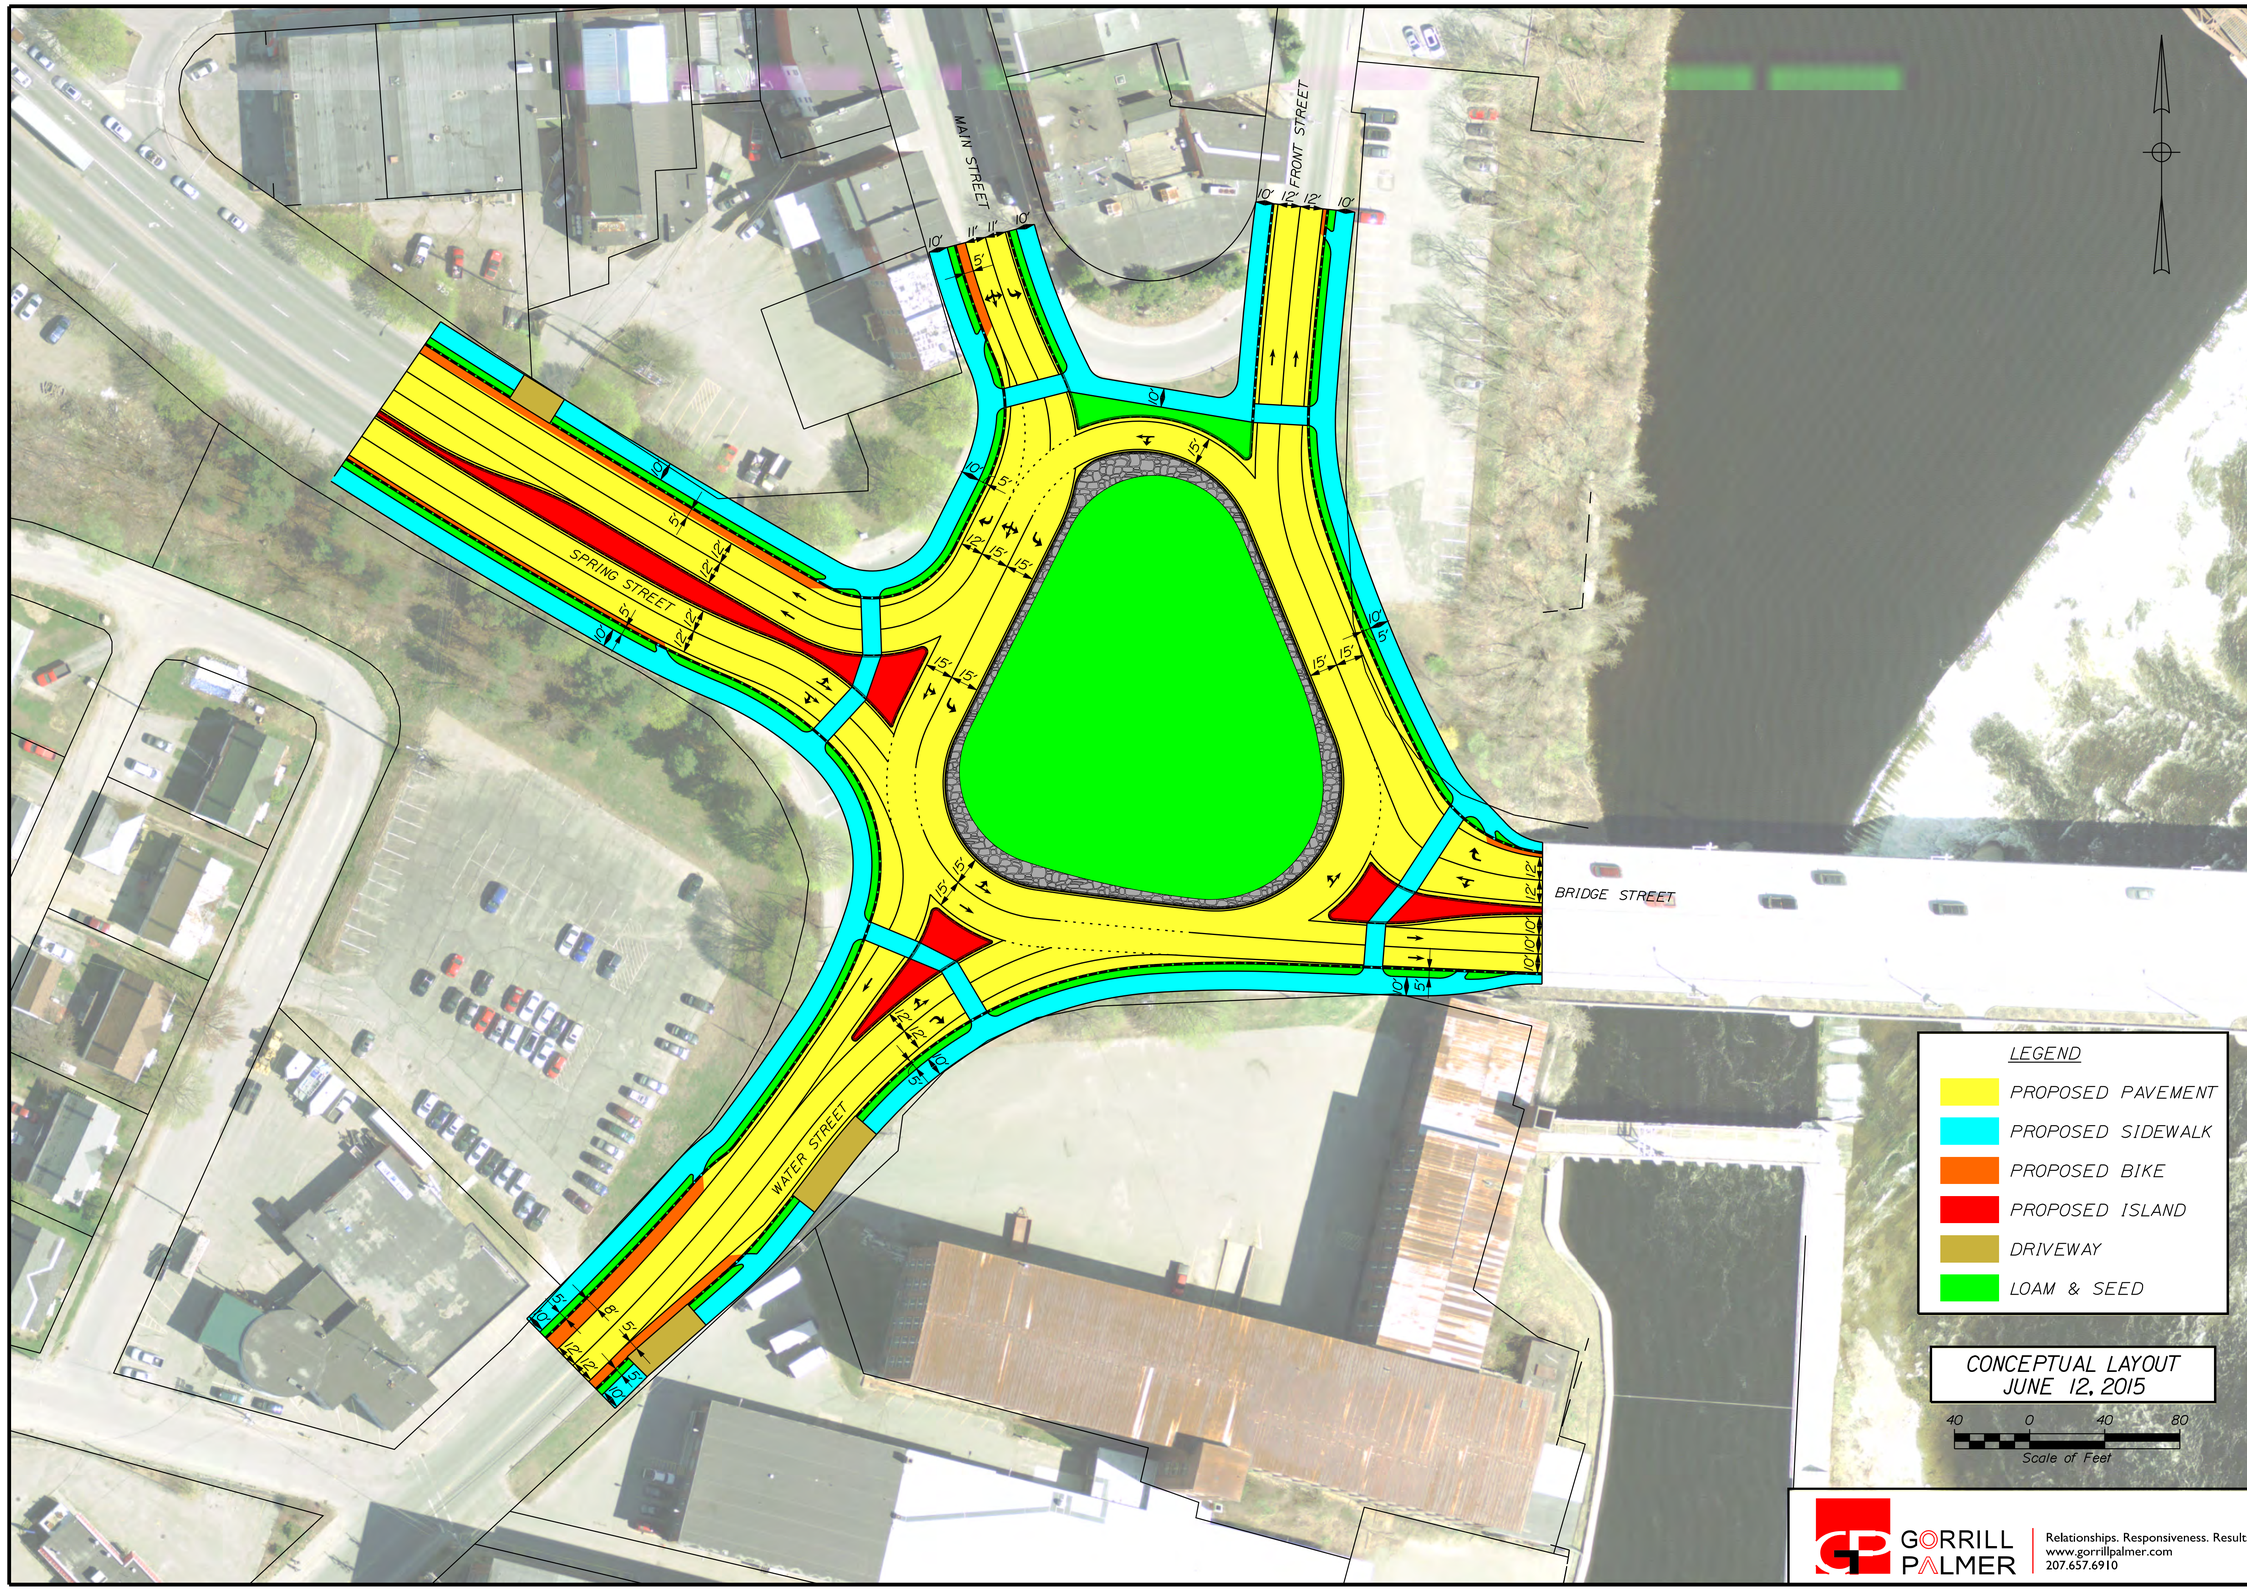

CITY OF WATERVILLE
MAINE

WIN
18556.02

HIGHWAY PLANS

PROJ. MANAGER	$PROJMANAGER$	BY	DATE
DESIGN-DETAILED		LEM/OCC	06\12\15
CHECKED-REVIEWED		D.ETTINGER	06\12\15
DESIGN2-DETAILED2			
DESIGN3-DETAILED3			
REVISIONS 1			
REVISIONS 2			
REVISIONS 3			
REVISIONS 4			
FIELD CHANGES			

SIGNATURE

P.E. NUMBER

DATE

WATERVILLE
SPRING STREET INTERSECTION

PLAN OPTION 4

SHEET NUMBER

5

OF 5