TBM	DESCRIPTION	ELEV.
1	P-K in Utility Pole #68-1	122.97'

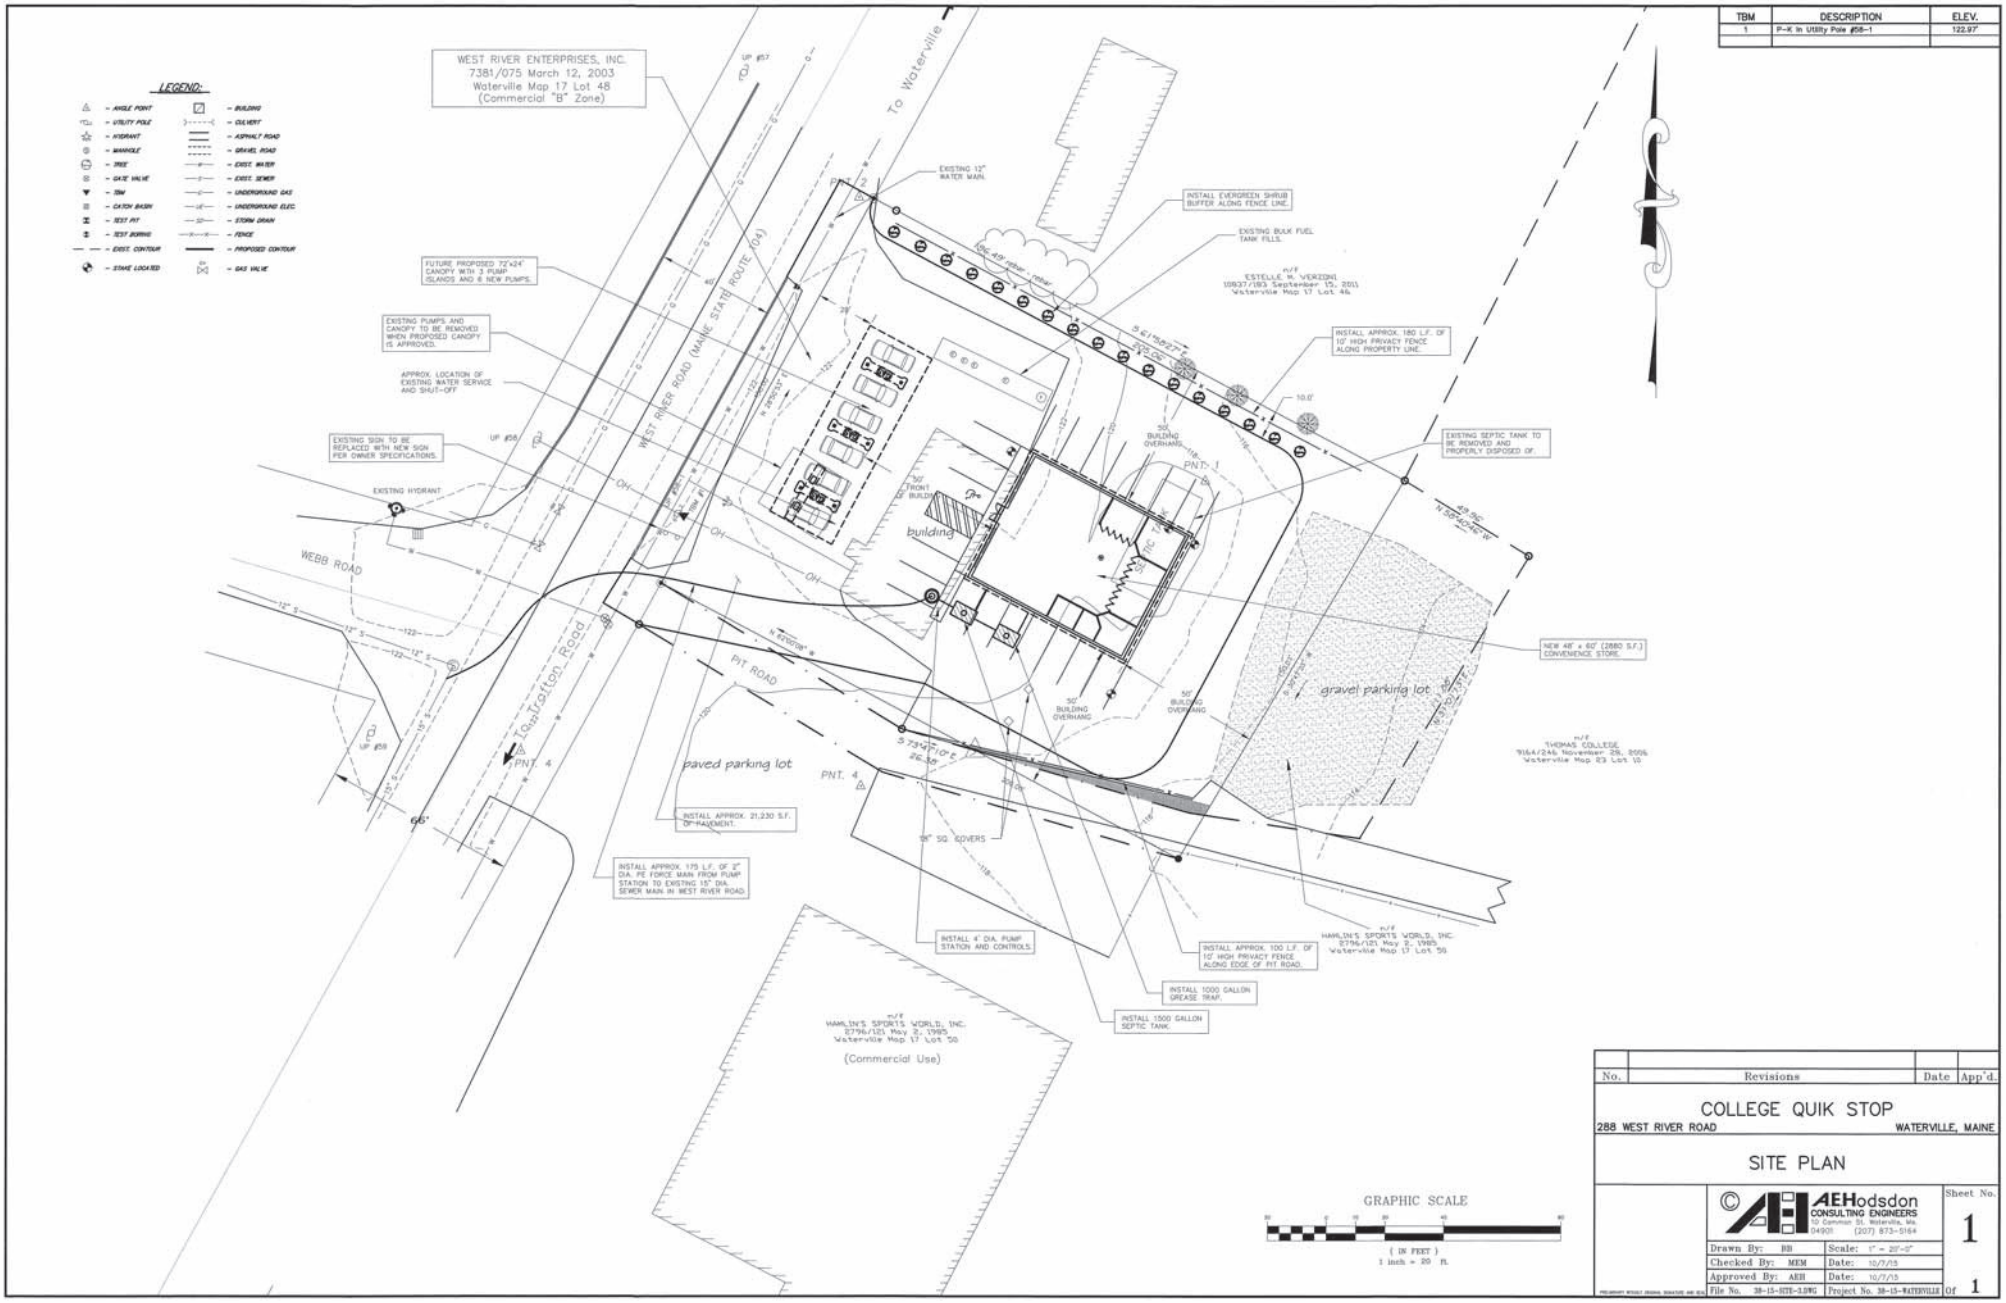

No.	Revisions	Date	App'd.

COLLEGE QUIK STOP

288 WEST RIVER ROAD — WATERVILLE, MAINE

SITE PLAN

© AEHodsdon CONSULTING ENGINEERS
50 Common St. Waterville, Me. 04901 (207) 873-5164

Drawn By:	BB	Scale:	1" = 20'-0"
Checked By:	MEM	Date:	10/7/15
Approved By:	AEH	Date:	10/7/15
File No.	38-15-SITE-3.DWG	Project No.	38-15-WATERVILLE

Sheet No. 1 Of 1

PRELIMINARY REPORT DRAWING SUBJECTED AND SUBJ.

N:\CADD\Land Projects\2015\38-15-waterville\dwg\38-15-site-3.dwg, 10/7/2015 2:23:13 PM, SAVIN 3400WD.PS