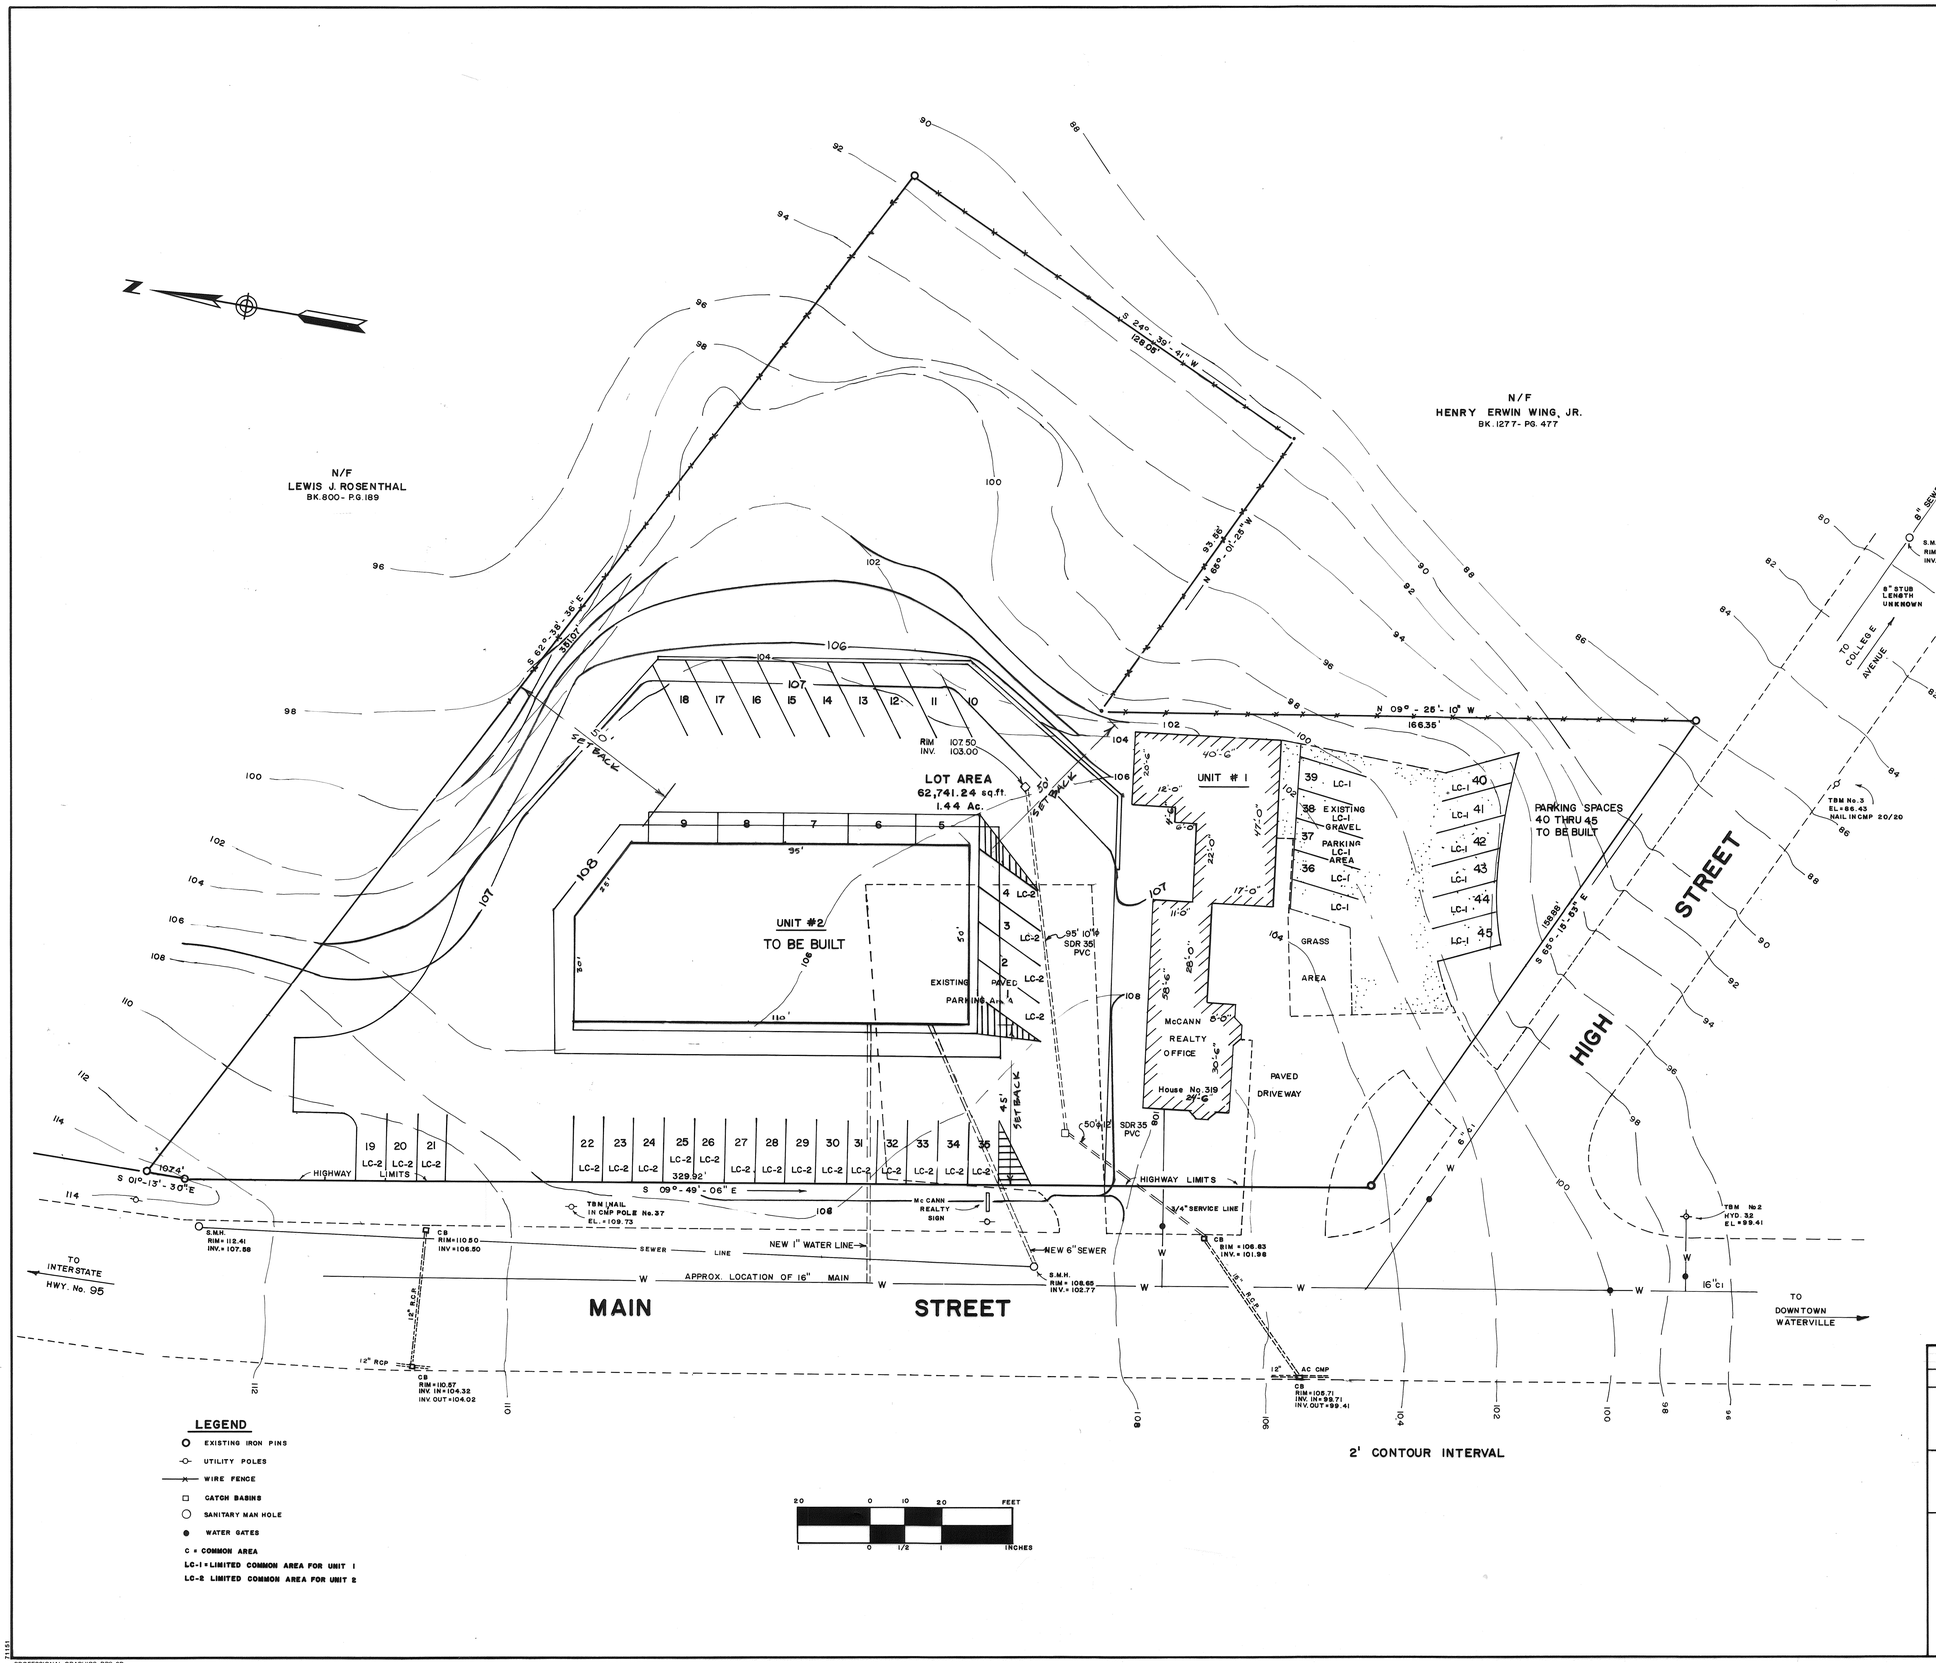

FINAL APPROVAL
APPROVED BY THE CITY OF WATERVILLE PLANNING BOARD
DATE:
SIGNED:
Within Plans do not require approval by City of Waterville.
Alfred J. Carey Jr.
Alfred J. Carey
Codes Enforcement Officer, City of Waterville
December, 1986
CONDITIONS:

No.	Revisions	Date	App'd.
1	PARKING AREA HAS BEEN REVISED	12/86	

UPPER MAIN ST. CONDOMINIUM

SITE PLAN

A. E. Hodsdon
Consulting Engineers
10 Common St., Waterville, Me.

Drawn By: JSJ	Scale: 1" = 20'-0"	Sheet No. 1
Checked By:	Date:	
Approved By:	Date:	
Book No.	Project No. 50-85	Of 3

PROFESSIONAL GRAPHICS, DPS-3D