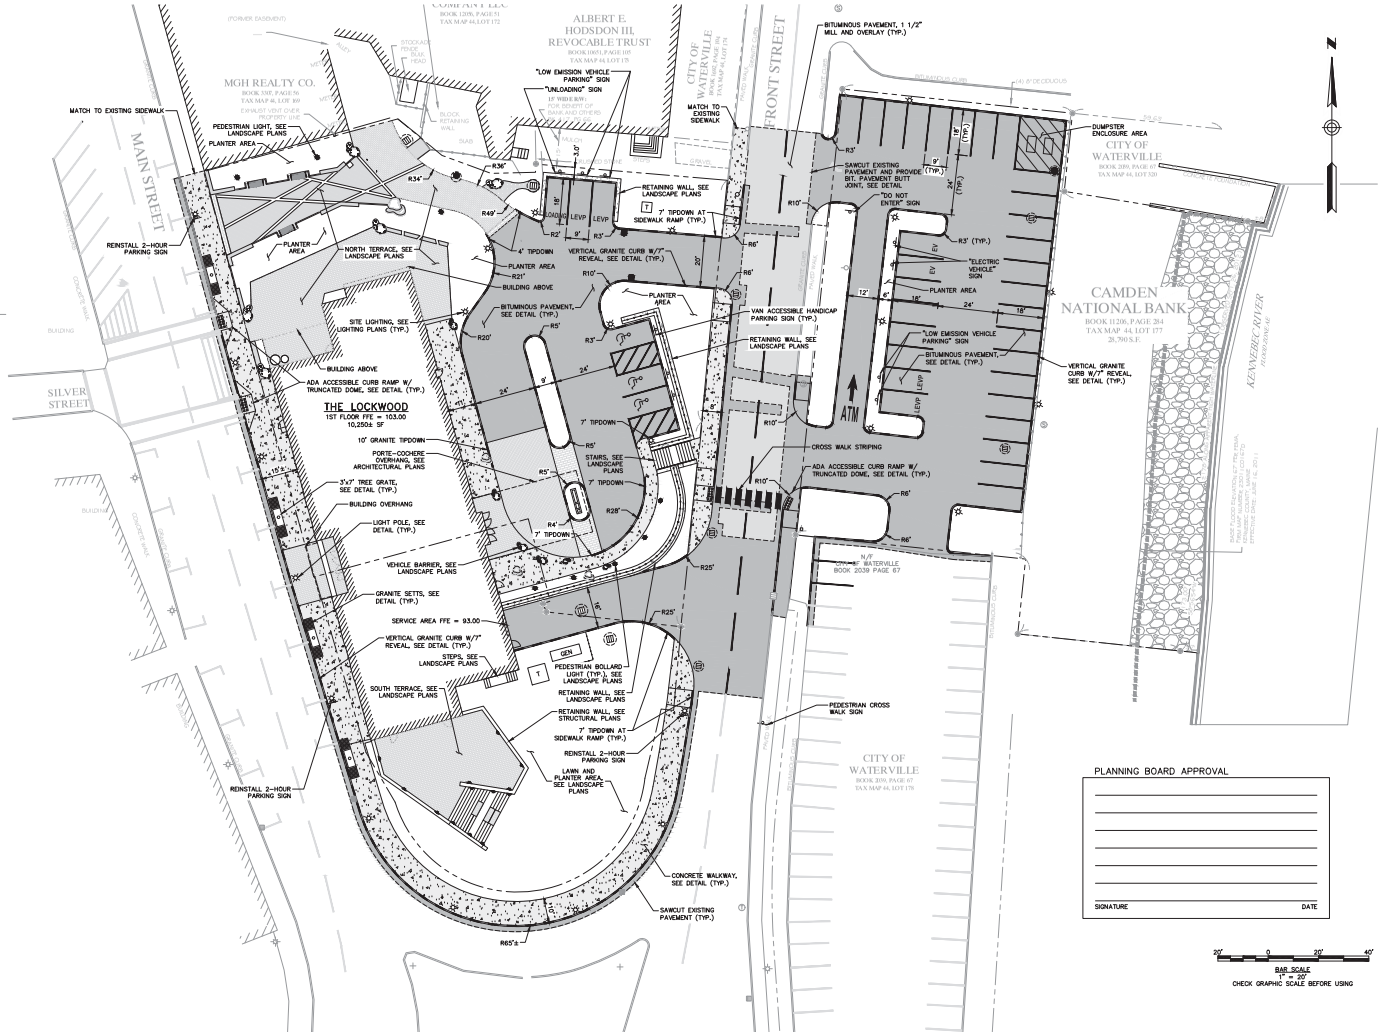


PLANNING BOARD APPROVAL

SIGNATURE DATE

BAR SCALE
1" = 20'
CHECK GRAPHIC SCALE BEFORE USING

Baskervill

WOODARD & CURRAN

CRAIG SWEET 15060

COPYRIGHT 2019 BASKERVILL. USE OF THIS WORK IN WHOLE OR IN PART IS FORBIDDEN WITHOUT EXPRESSED WRITTEN CONSENT.

PROJECT NUMBER
2.180320.0

THE LOCKWOOD
33 MAIN ST, WATERVILLE, ME 04901

ISSUE
06/03/2019 -
SITE PLAN
APPLICATION

SITE PLAN

SITE PLAN APPLICATION

SHEET NAME
C-200

BASKERVILL, P.O. BOX 400, RICHMOND, VA 23218-0400
TEMPLATE 2018.2 \\woodardcurran.net\shared\Projects\02307590.01 baskervill - colby college hill\wip\Drawings\Civil\02307590.01-C-200.dwg, Jun 03, 2019 - 11:49am