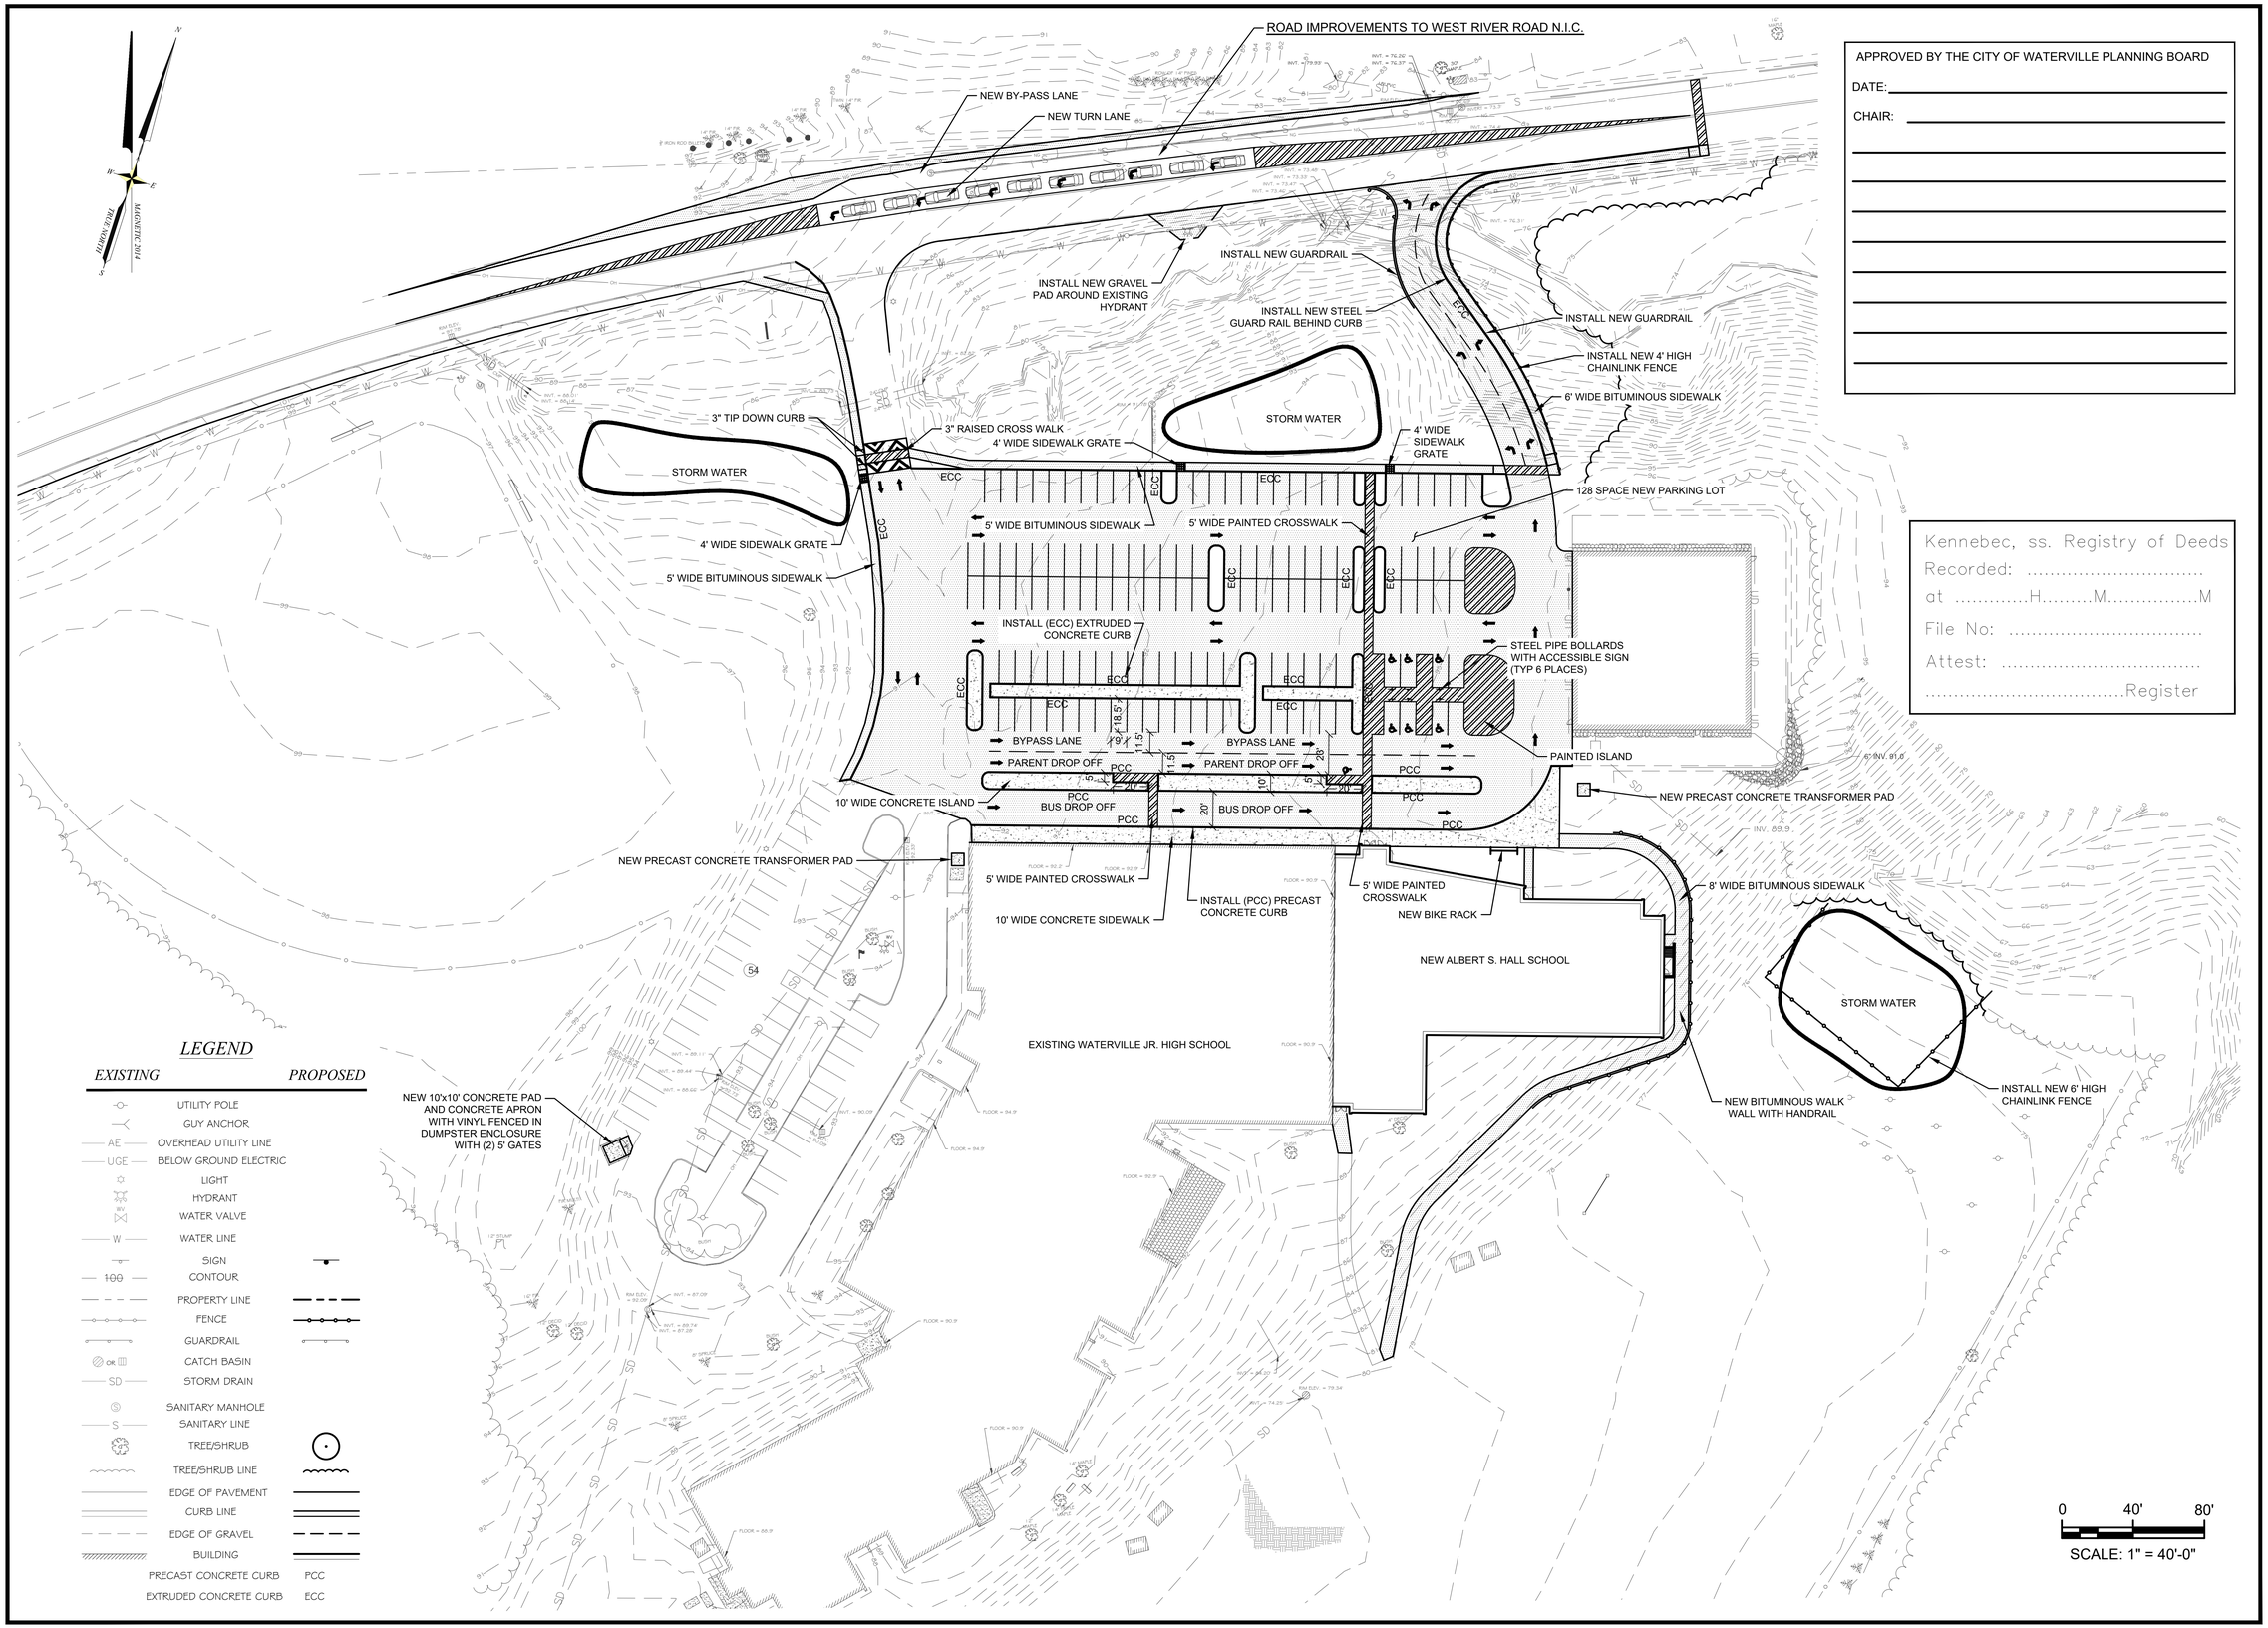

LEGEND

EXISTING		PROPOSED
	UTILITY POLE	
	GUY ANCHOR	
AE	OVERHEAD UTILITY LINE	
UGE	BELOW GROUND ELECTRIC	
	LIGHT	
	HYDRANT	
	WATER VALVE	
W	WATER LINE	
	SIGN	
100	CONTOUR	
	PROPERTY LINE	
	FENCE	
	GUARDRAIL	
OR	CATCH BASIN	
SD	STORM DRAIN	
	SANITARY MANHOLE	
S	SANITARY LINE	
	TREE/SHRUB	
	TREE/SHRUB LINE	
	EDGE OF PAVEMENT	
	CURB LINE	
	EDGE OF GRAVEL	
	BUILDING	
	PRECAST CONCRETE CURB	PCC
	EXTRUDED CONCRETE CURB	ECC

APPROVED BY THE CITY OF WATERVILLE PLANNING BOARD

DATE: _____

CHAIR: _____

Kennebec, ss. Registry of Deeds
Recorded: .....
at .....H.....M.....M
File No: .....
Attest: .....
.....Register

AEHodsdon CONSULTING ENGINEERS
10 Common Street Waterville, Maine 04901
(207) 873-5164
(207) 872-0645

REV.	APP'D	DATE	STATUS
4	JLA	03-04-2022	SITE PLAN TO CITY FOR SIGNATURES
3	JLA	03-03-2022	D.O.T.
2	JLA	02-07-2022	DEP SUBMITTAL
1	JLA	01-27-2022	ISSUED FOR OWNER REVIEW

THIS PLAN SHALL NOT BE MODIFIED WITHOUT WRITTEN PERMISSION FROM A.E. HODSDON CONSULTING ENGINEERS. ANY ALTERATIONS, AUTHORIZED OR OTHERWISE, SHALL BE AT THE USERS SOLE RISK AND WITHOUT LIABILITY TO A.E. HODSDON CONSULTING ENGINEERS

STATE OF MAINE
JEFFREY L. ALLEN
No. 6059
LICENSED PROFESSIONAL ENGINEER
PRELIMINARY WITHOUT LICENSE AND SEAL

SITE PLAN

OF:
ALBERT S. HALL SCHOOL
100 WEST RIVER ROAD
WATERVILLE, MAINE

FOR:
WATERVILLE PUBLIC SCHOOLS
25 MESSALONSKEE AVENUE
WATERVILLE, MAINE

DRAWN	CHECKED
PLS	BEM
SCALE	DATE
AS NOTED	01-11-2022

C0.1

PROJECT#: 113-21