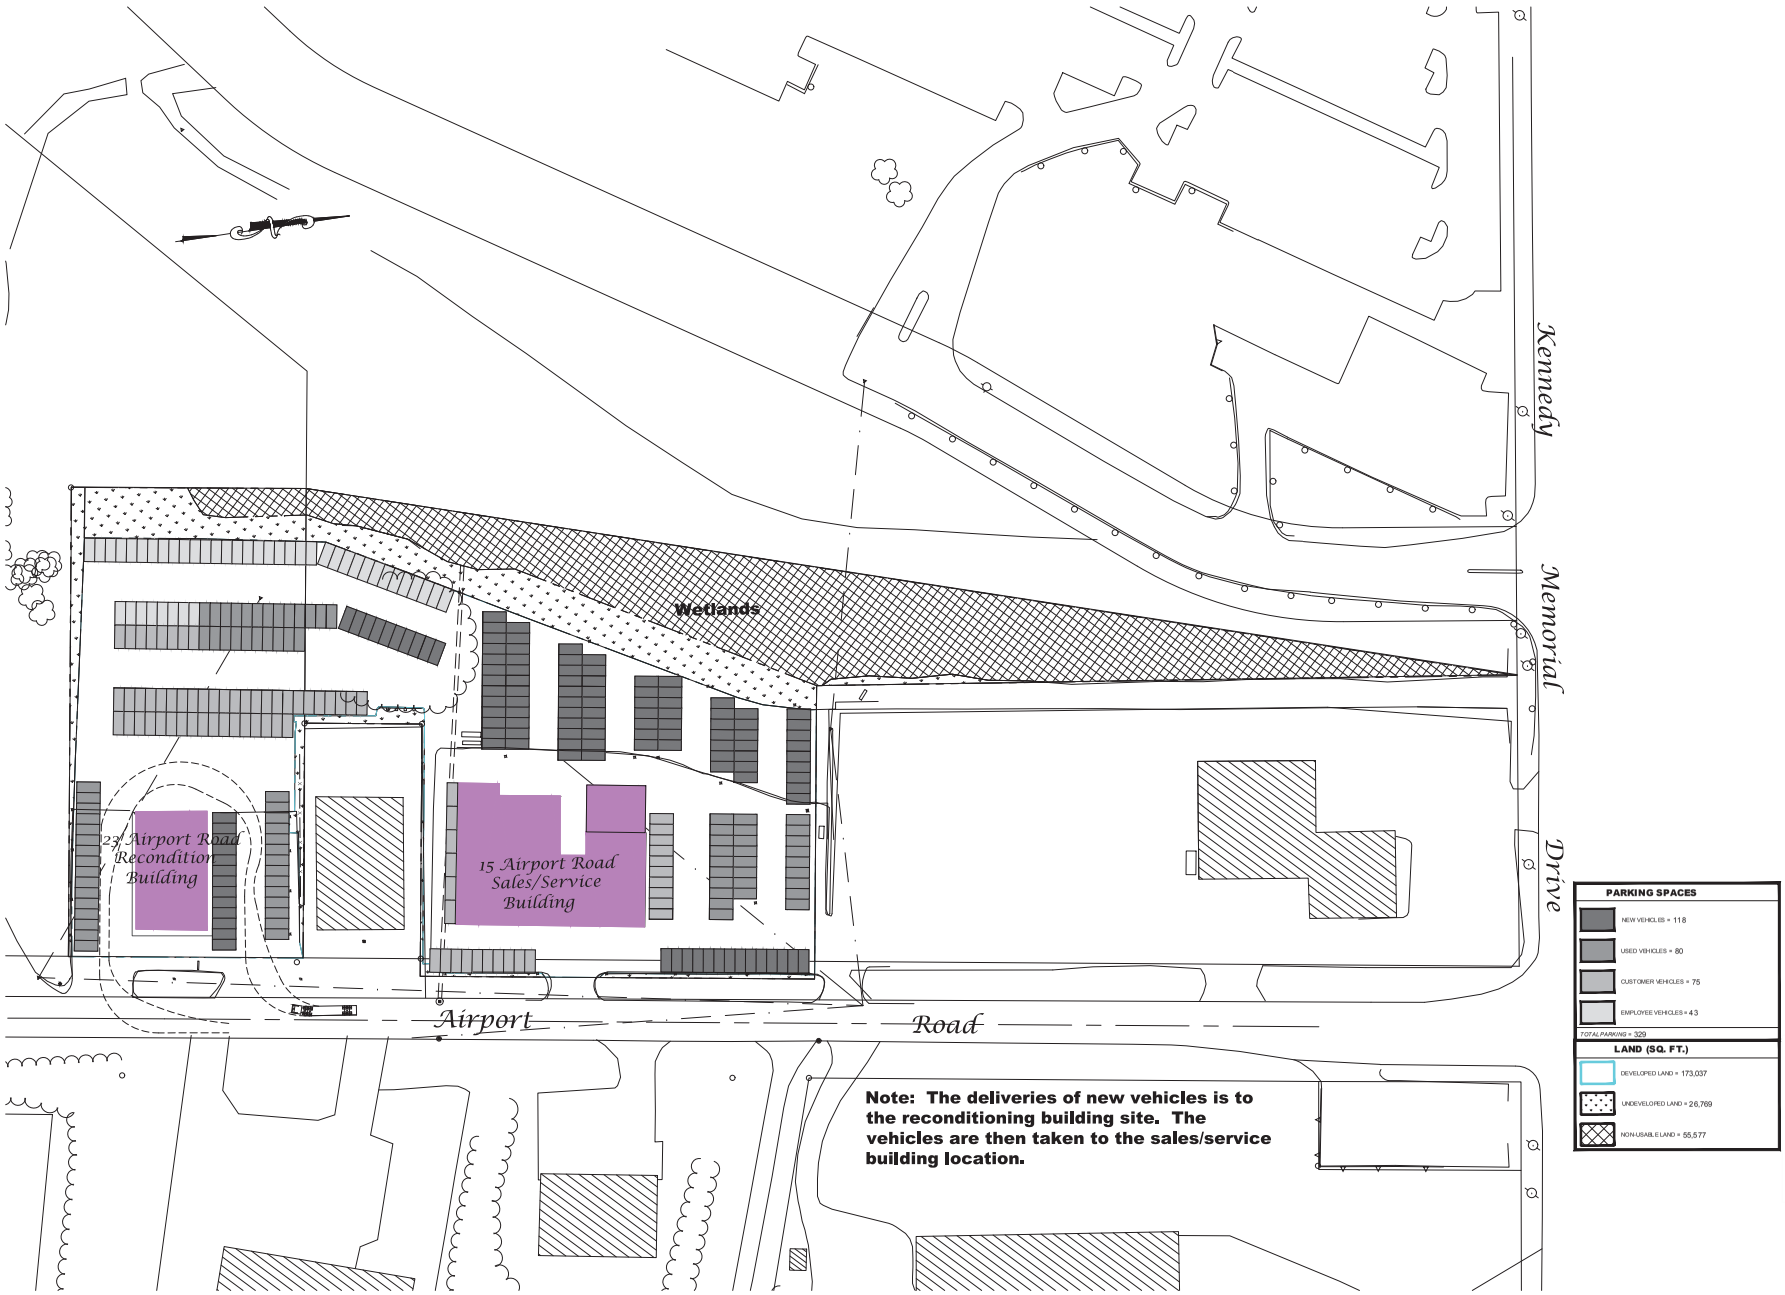

TBM No.	Description	Elev.

No.	Revision	Date

Sheet Title
Virtual Parking Layout

Project Scale: Horizontal: 1"=50'
Plan Date: September 21, 2015

Project
Toyota Dealership

Project Owner: Central Maine Motors Group
Kennedy Memorial Drive
Waterville, Maine 04901
Owner Address:
Project Address: Airport Road
Waterville, Maine 04901

Snowden Consulting Engineers, Inc.
34 Libby Hill Professional Building, Suite 2
Oakland, Maine 04963
Phone: 207-465-4400 Fax: 207-465-4441
Email: bsnowden@snowdenengineers.com

Final Plan

Project No.: SITE-14-08-4

Sheet No.
1