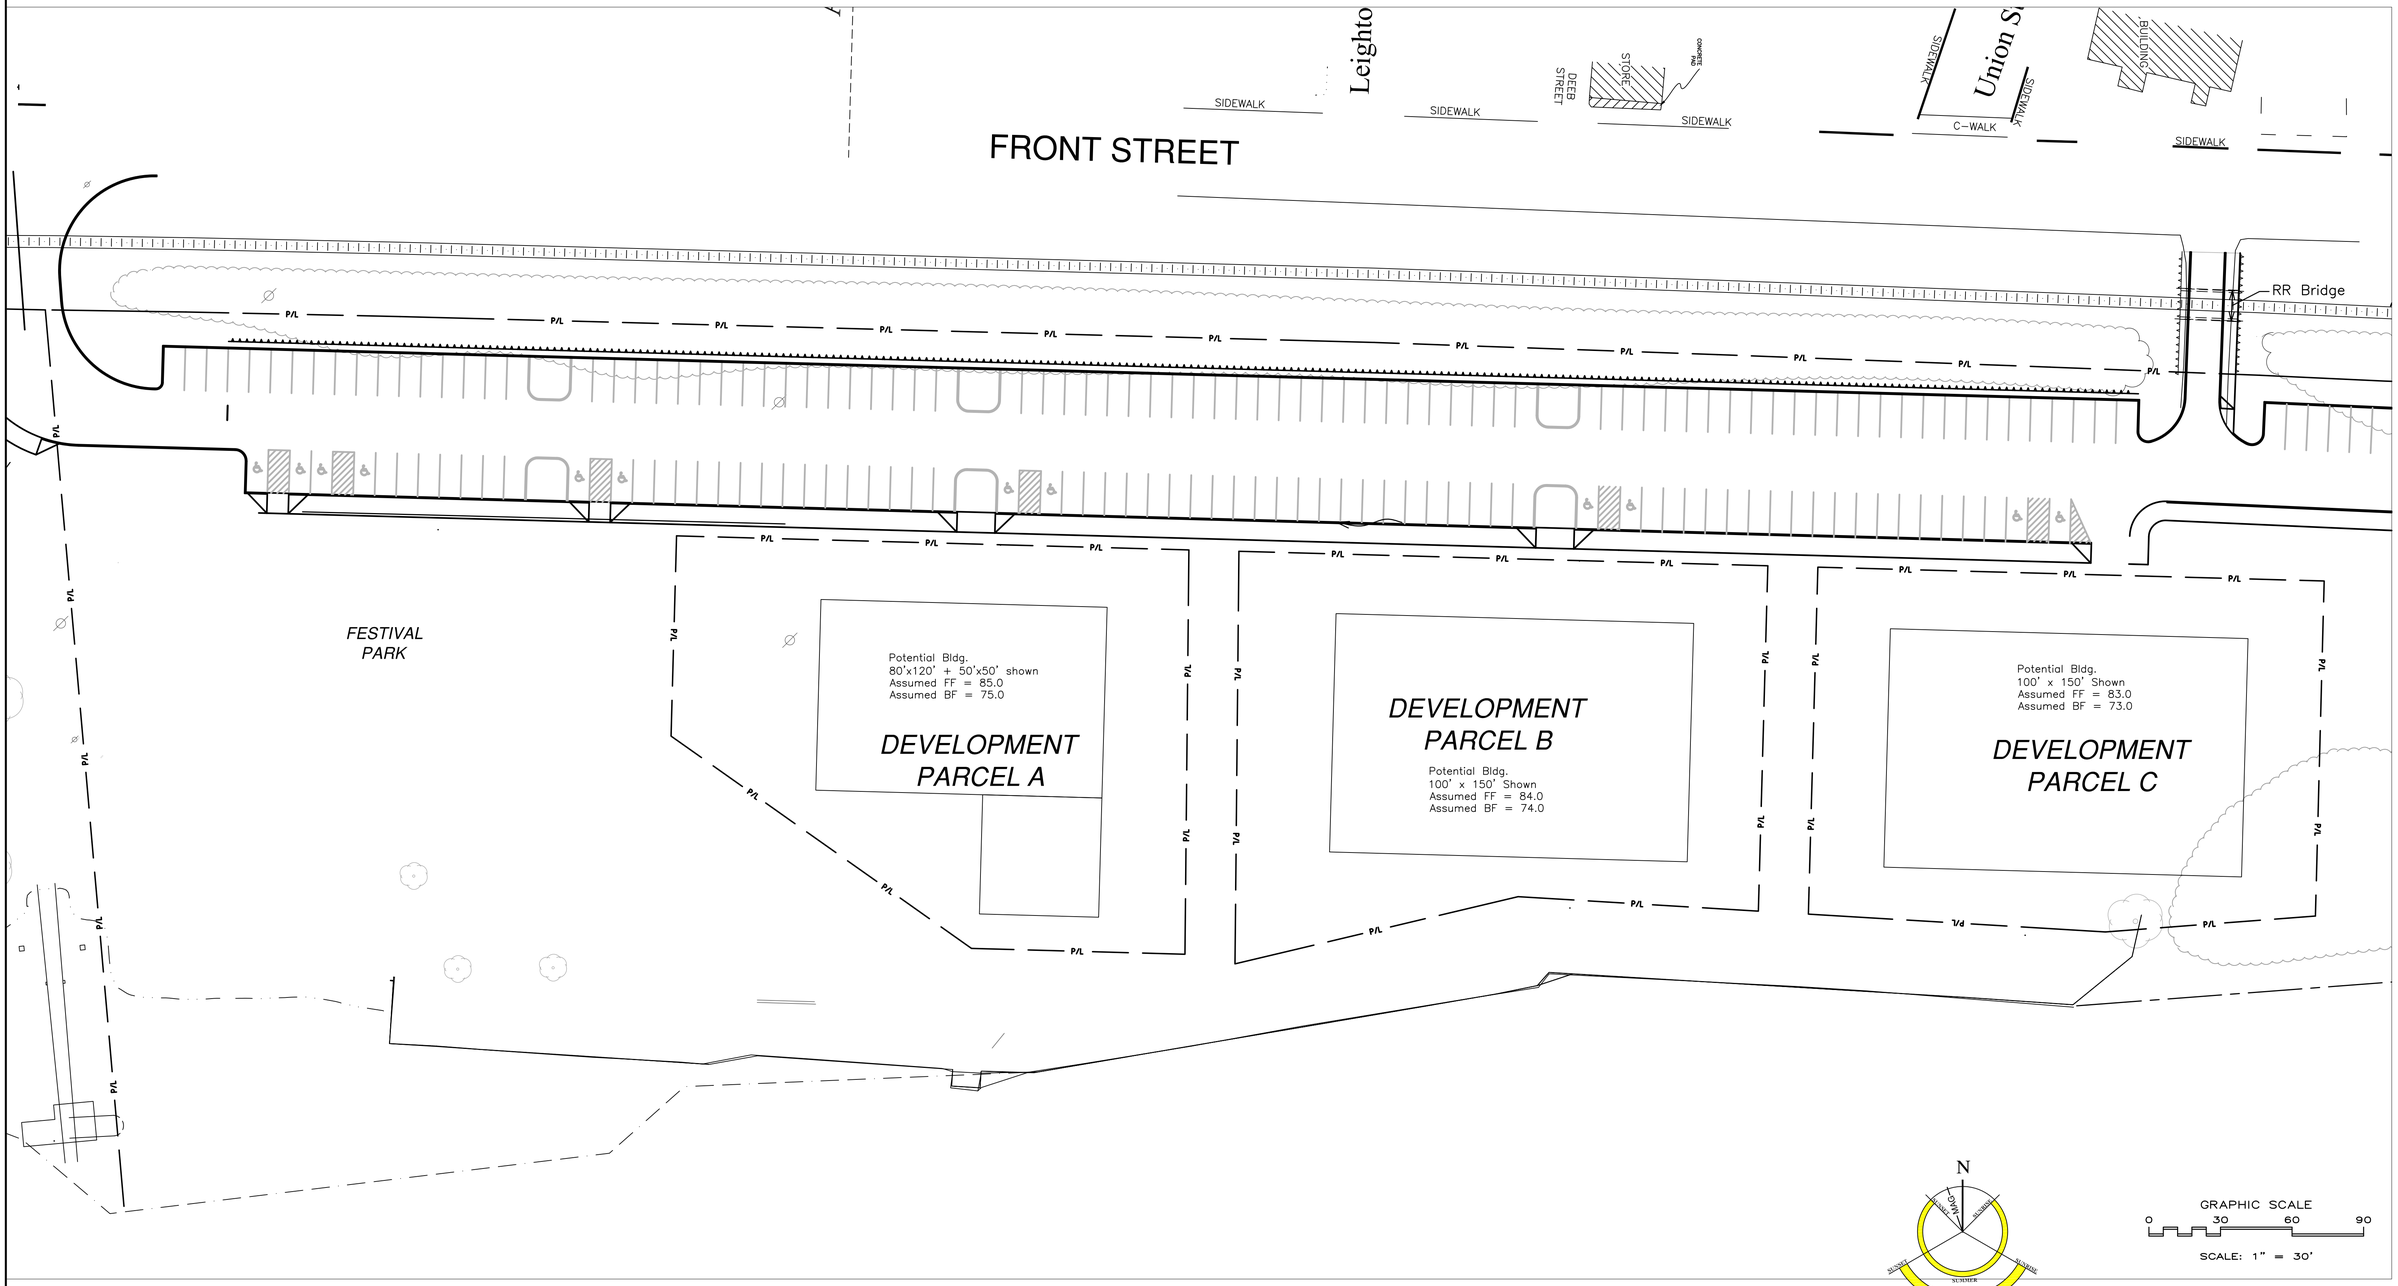

NO.	REVISIONS

SCALE:	AS NOTED
DATE:	
DRAWN BY:	RJB
CHECKED:	
APPROVED:	
FIELD BK:	–
FILE: A	
PROJECT:	

CITY OF WATERVILLE
WATERVILLE, MAINE

HEAD OF FALLS DEVELOPMENT

PARCEL PLAN

SHEET
– OF –

NOTE: THIS REDUCED SIZE DRAWING HAS BEEN SCALED BY 0.45 FROM THE ORIGINAL.