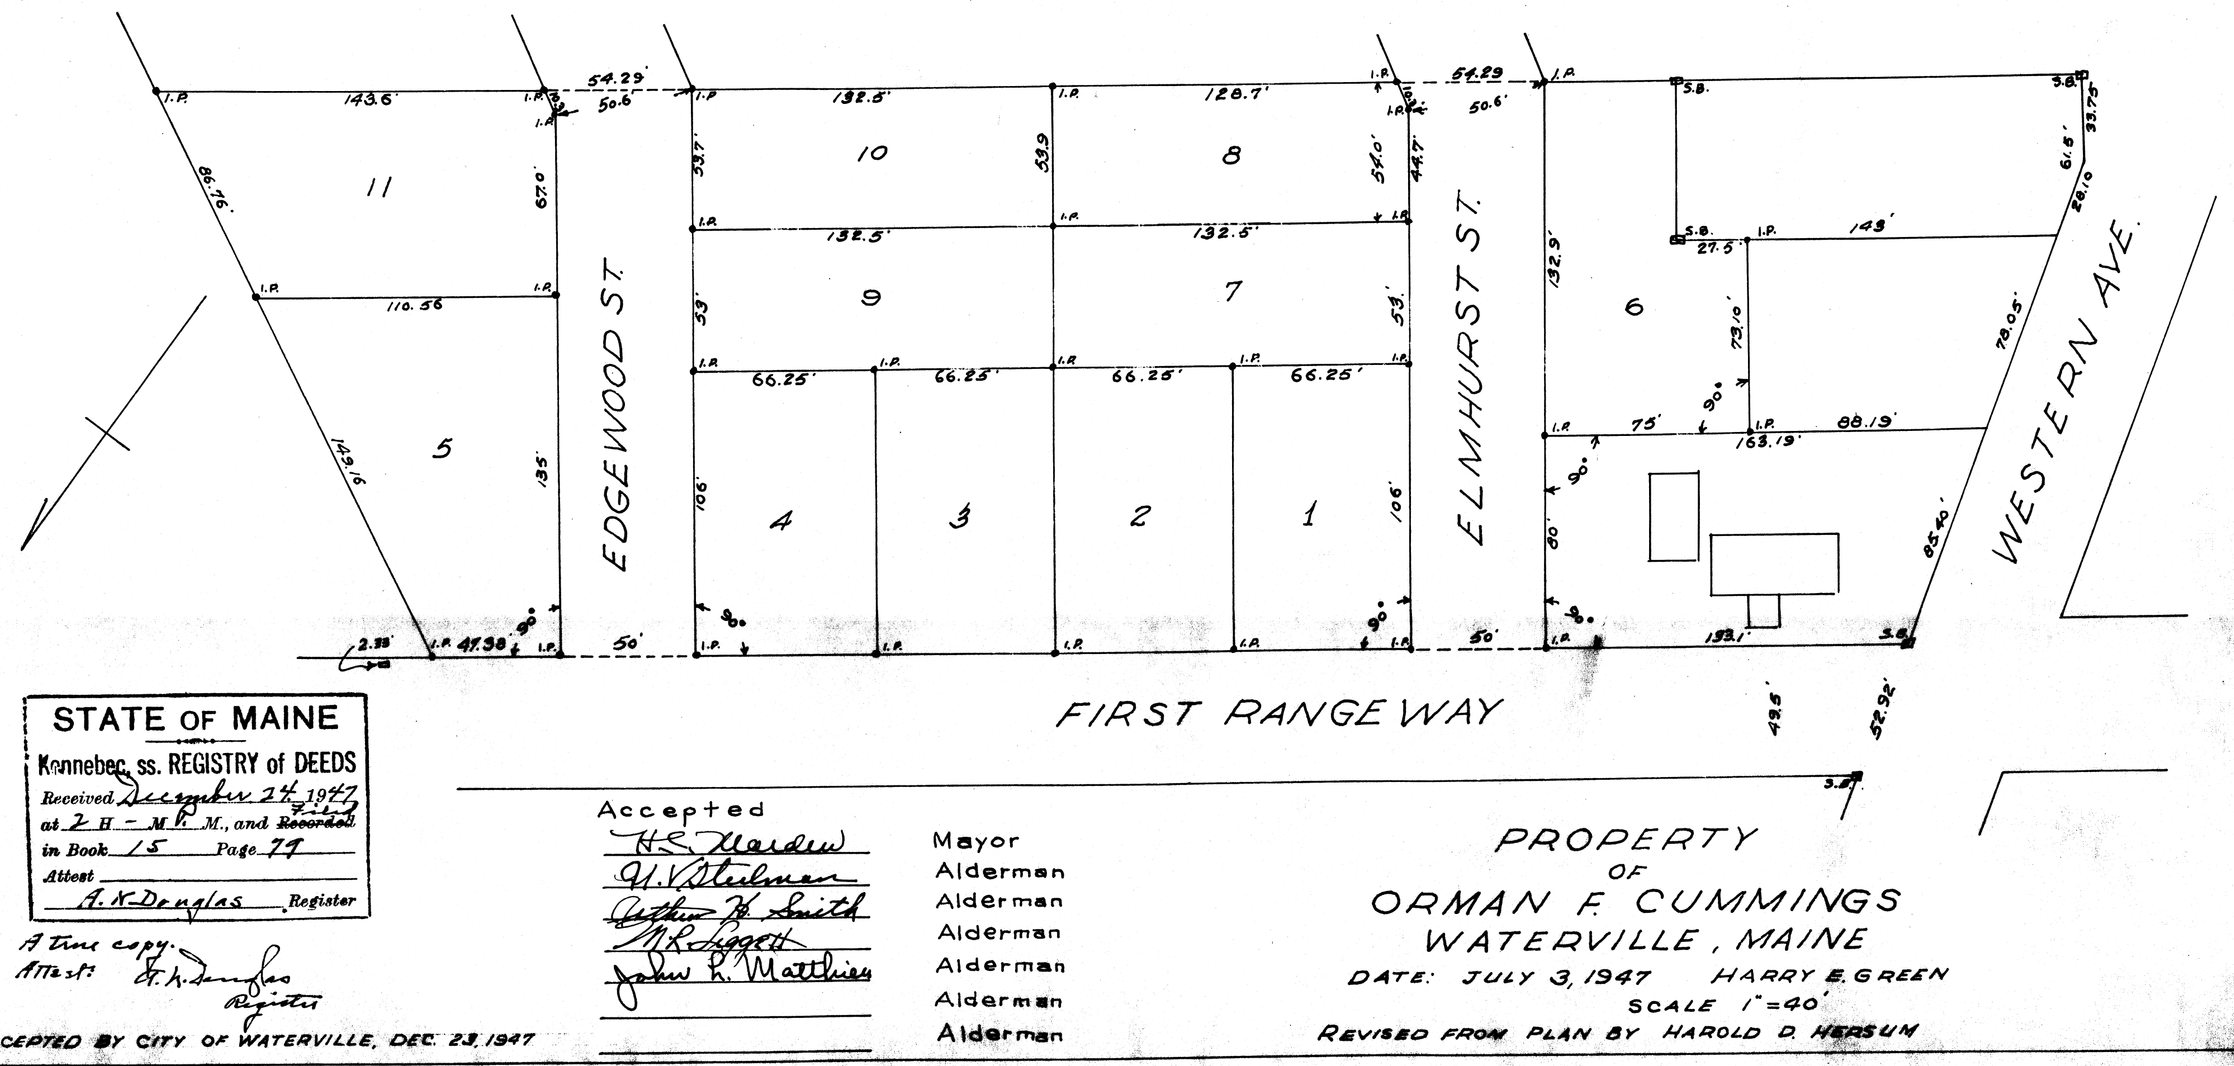

STATE OF MAINE
Kennebec, ss. REGISTRY of DEEDS
Received December 24 1947
at 2 H - M. M., and Recorded
in Book 15 Page 79
Attest A. K. Douglas Register

A true copy.
Attest: A. K. Douglas
Register

ACCEPTED BY CITY OF WATERVILLE, DEC. 23, 1947

Accepted

H. S. Marden	Mayor
G. V. Steinman	Alderman
Arthur H. Smith	Alderman
M. R. Leggett	Alderman
	Alderman
John R. Matthews	Alderman
	Alderman
	Alderman

PROPERTY
OF
ORMAN F. CUMMINGS
WATERVILLE, MAINE

DATE: JULY 3, 1947 HARRY E. GREEN
SCALE 1" = 40'
REVISED FROM PLAN BY HAROLD D. HERSUM

Cummings, Waterville