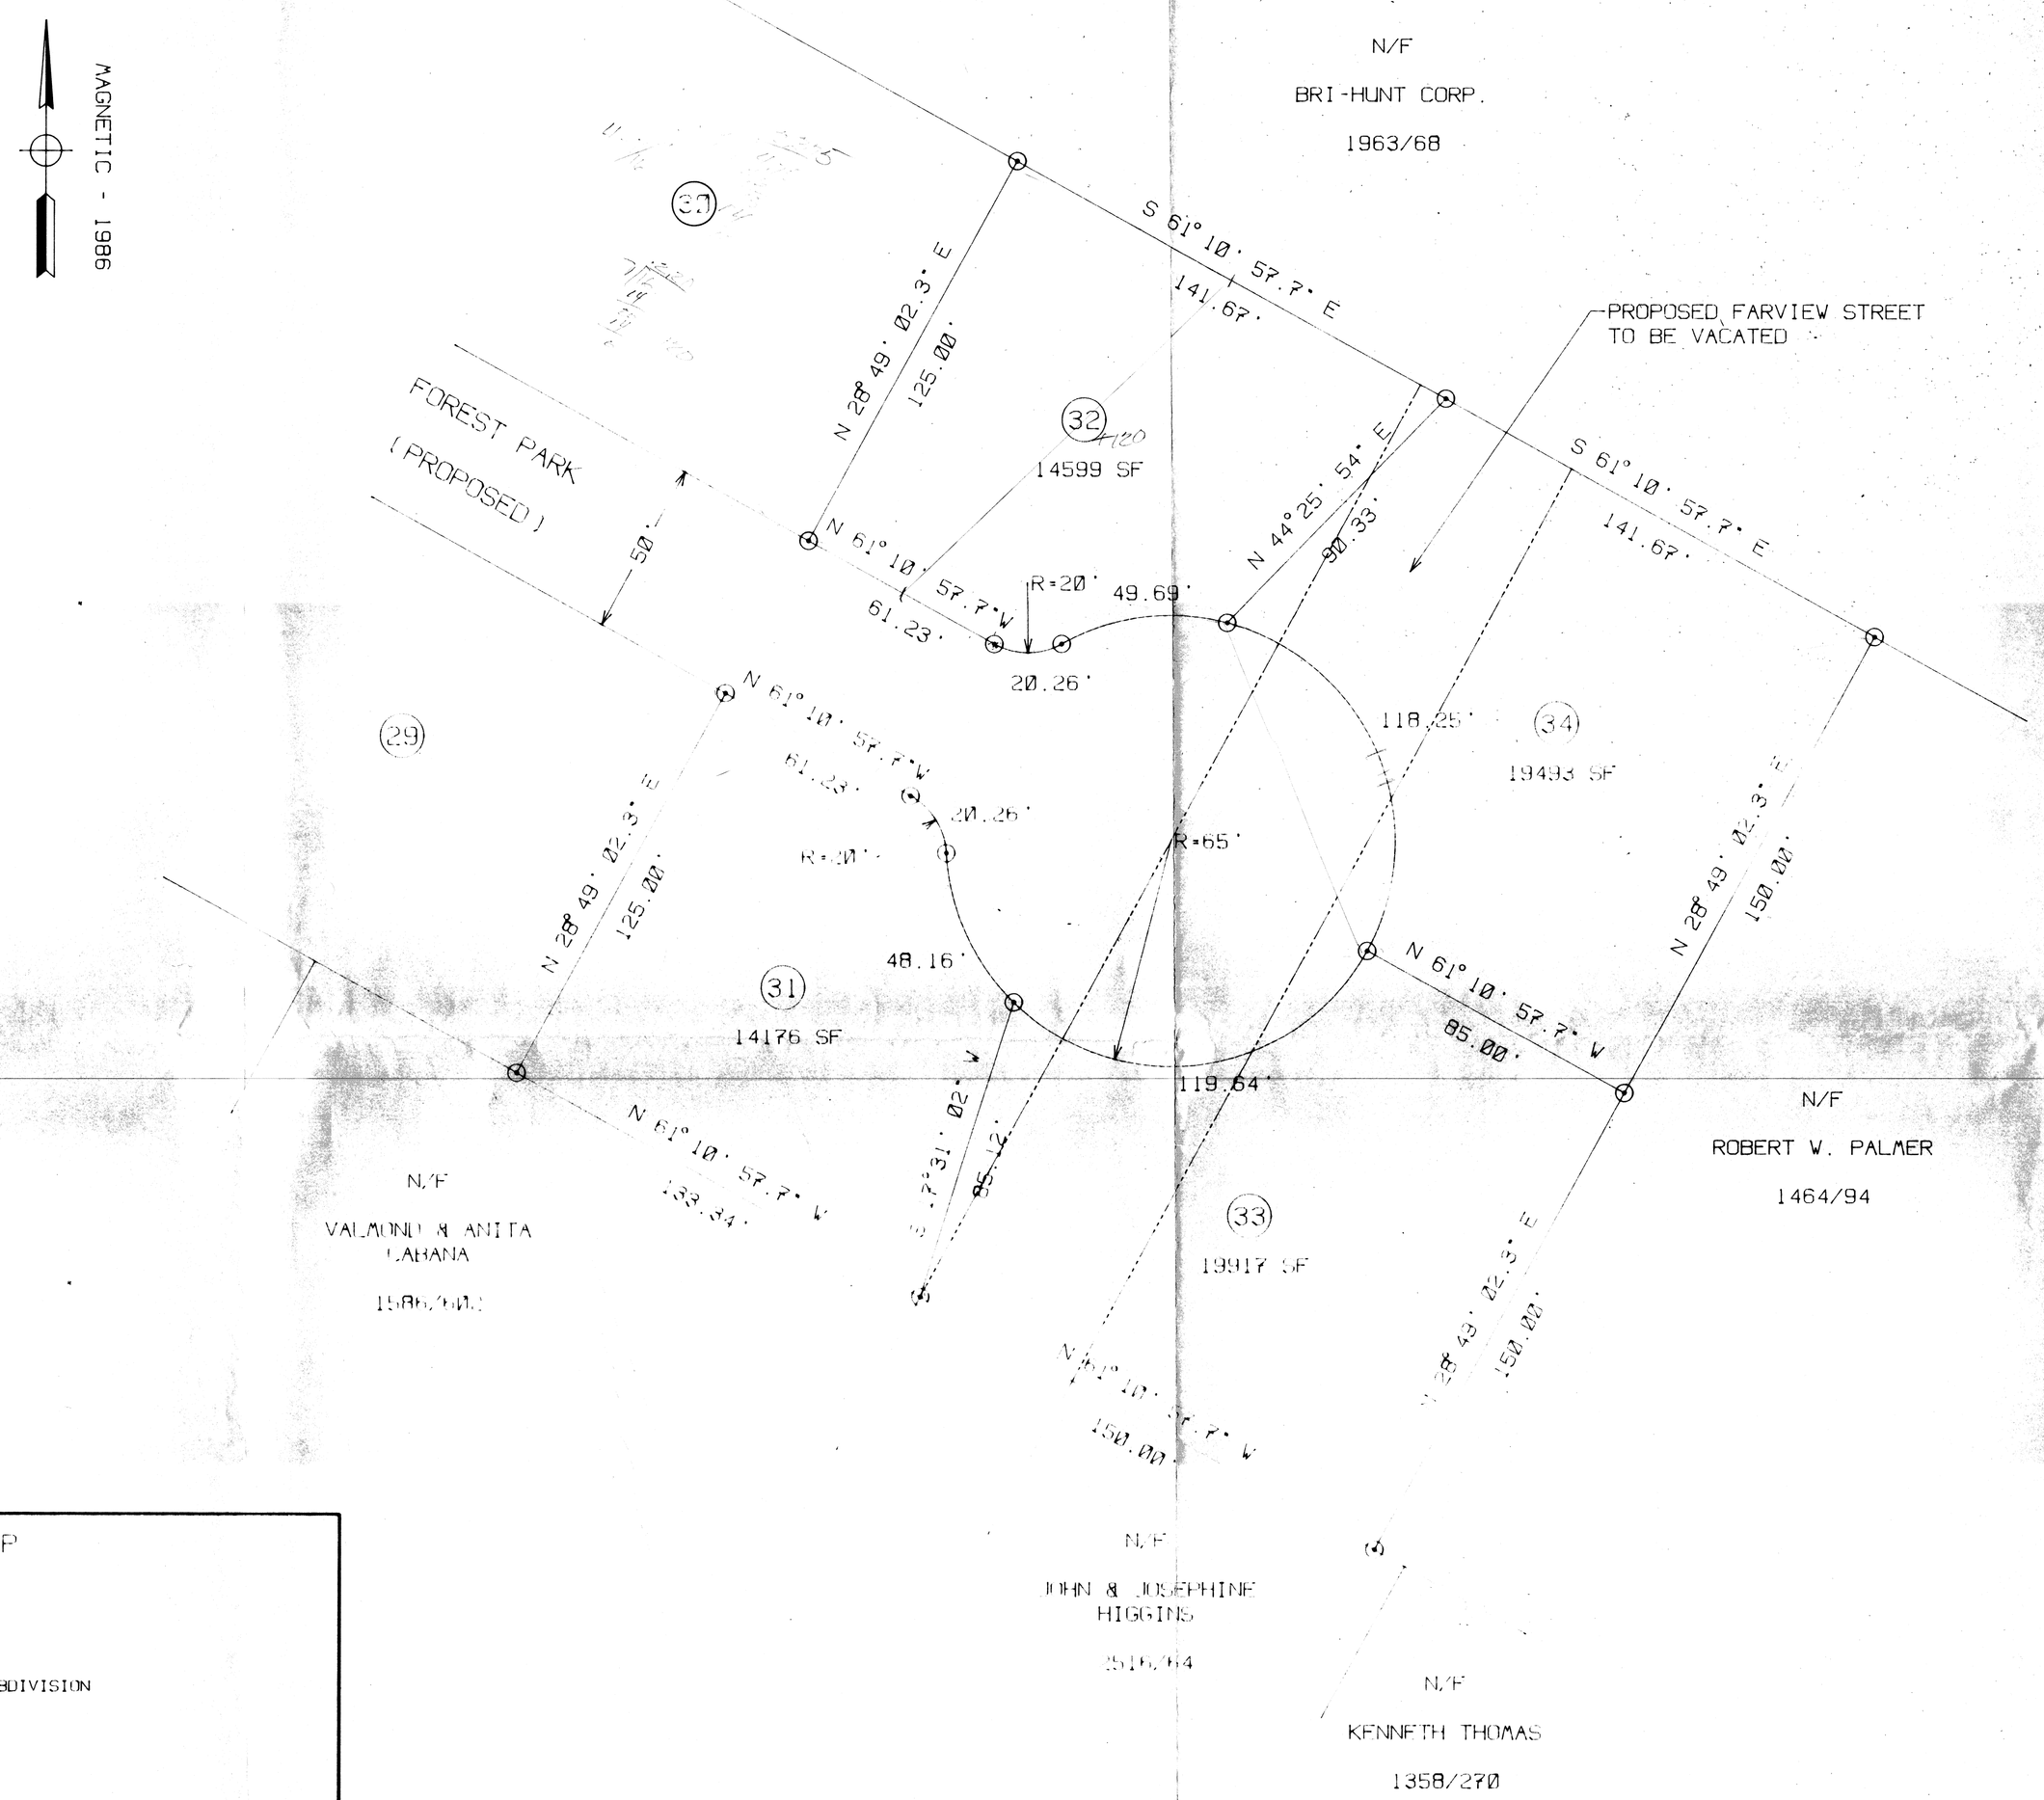

NOTES -

1 - THIS PLAN IS AN AMENDMENT TO THE PLAN OF FOREST PARK DATED APRIL 21, 1987; APPROVED BY THE WATERVILLE PLANNING BOARD ON APRIL 27, 1987; AND RECORDED IN THE KENNEBEC COUNTY REGISTRY OF DEEDS ON APRIL 28, 1987 REFERENCE - E-87056.

2 - THIS AMENDED PLAN CHANGES THE CUL-DE-SAC RADIUS FROM 50 FEET TO 65 FEET.

PROPERTY OWNER OF RECORD:

KIRKWOOD DEVELOPMENT, INC.

THIS AMENDMENT TO FOREST PARK SUBDIVISION IS APPROVED BY THE CITY OF WATERVILLE.

BY : _____

LAWRENCE M. CLOUGH, P.E.
CITY ENGINEER

DATED : _____

LOCATION MAP

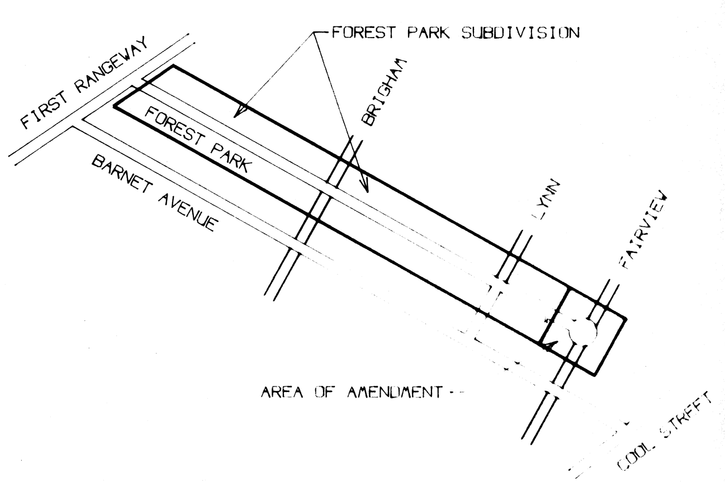

0 FT 50 FT 100 FT 200 FT

1" = 30 FEET

M44

LAND SURVEYOR:

MICHAEL R. SACKETT
NO. - 1170
SACKETT & BRAKE SURVEY, INC.
SKOWHEGAN, MAINE

NO.	REVISIONS	DATE	APPD

AMENDED PLAN OF FOREST PARK

LOTS 31, 32, 33 & 34

LOCATED IN THE CITY OF WATERVILLE

KENNEBEC COUNTY, MAINE

STATE OF MAINE
MICHAEL R. SACKETT 1170
LICENSED PROFESSIONAL LAND SURVEYOR

Michael R. Sackett

DIRIGO ENGINEERING
168 COLLEGE AVENUE
WATERVILLE, MAINE 04903-0557

DRAWN BY TDS		SCALE: 1" = 30'	SHEET 1 OF 1
CHECKED		DATE:	
APPROVED		DATE:	
BK --	FPARK	PROJECT: 7-91	

NEW M43