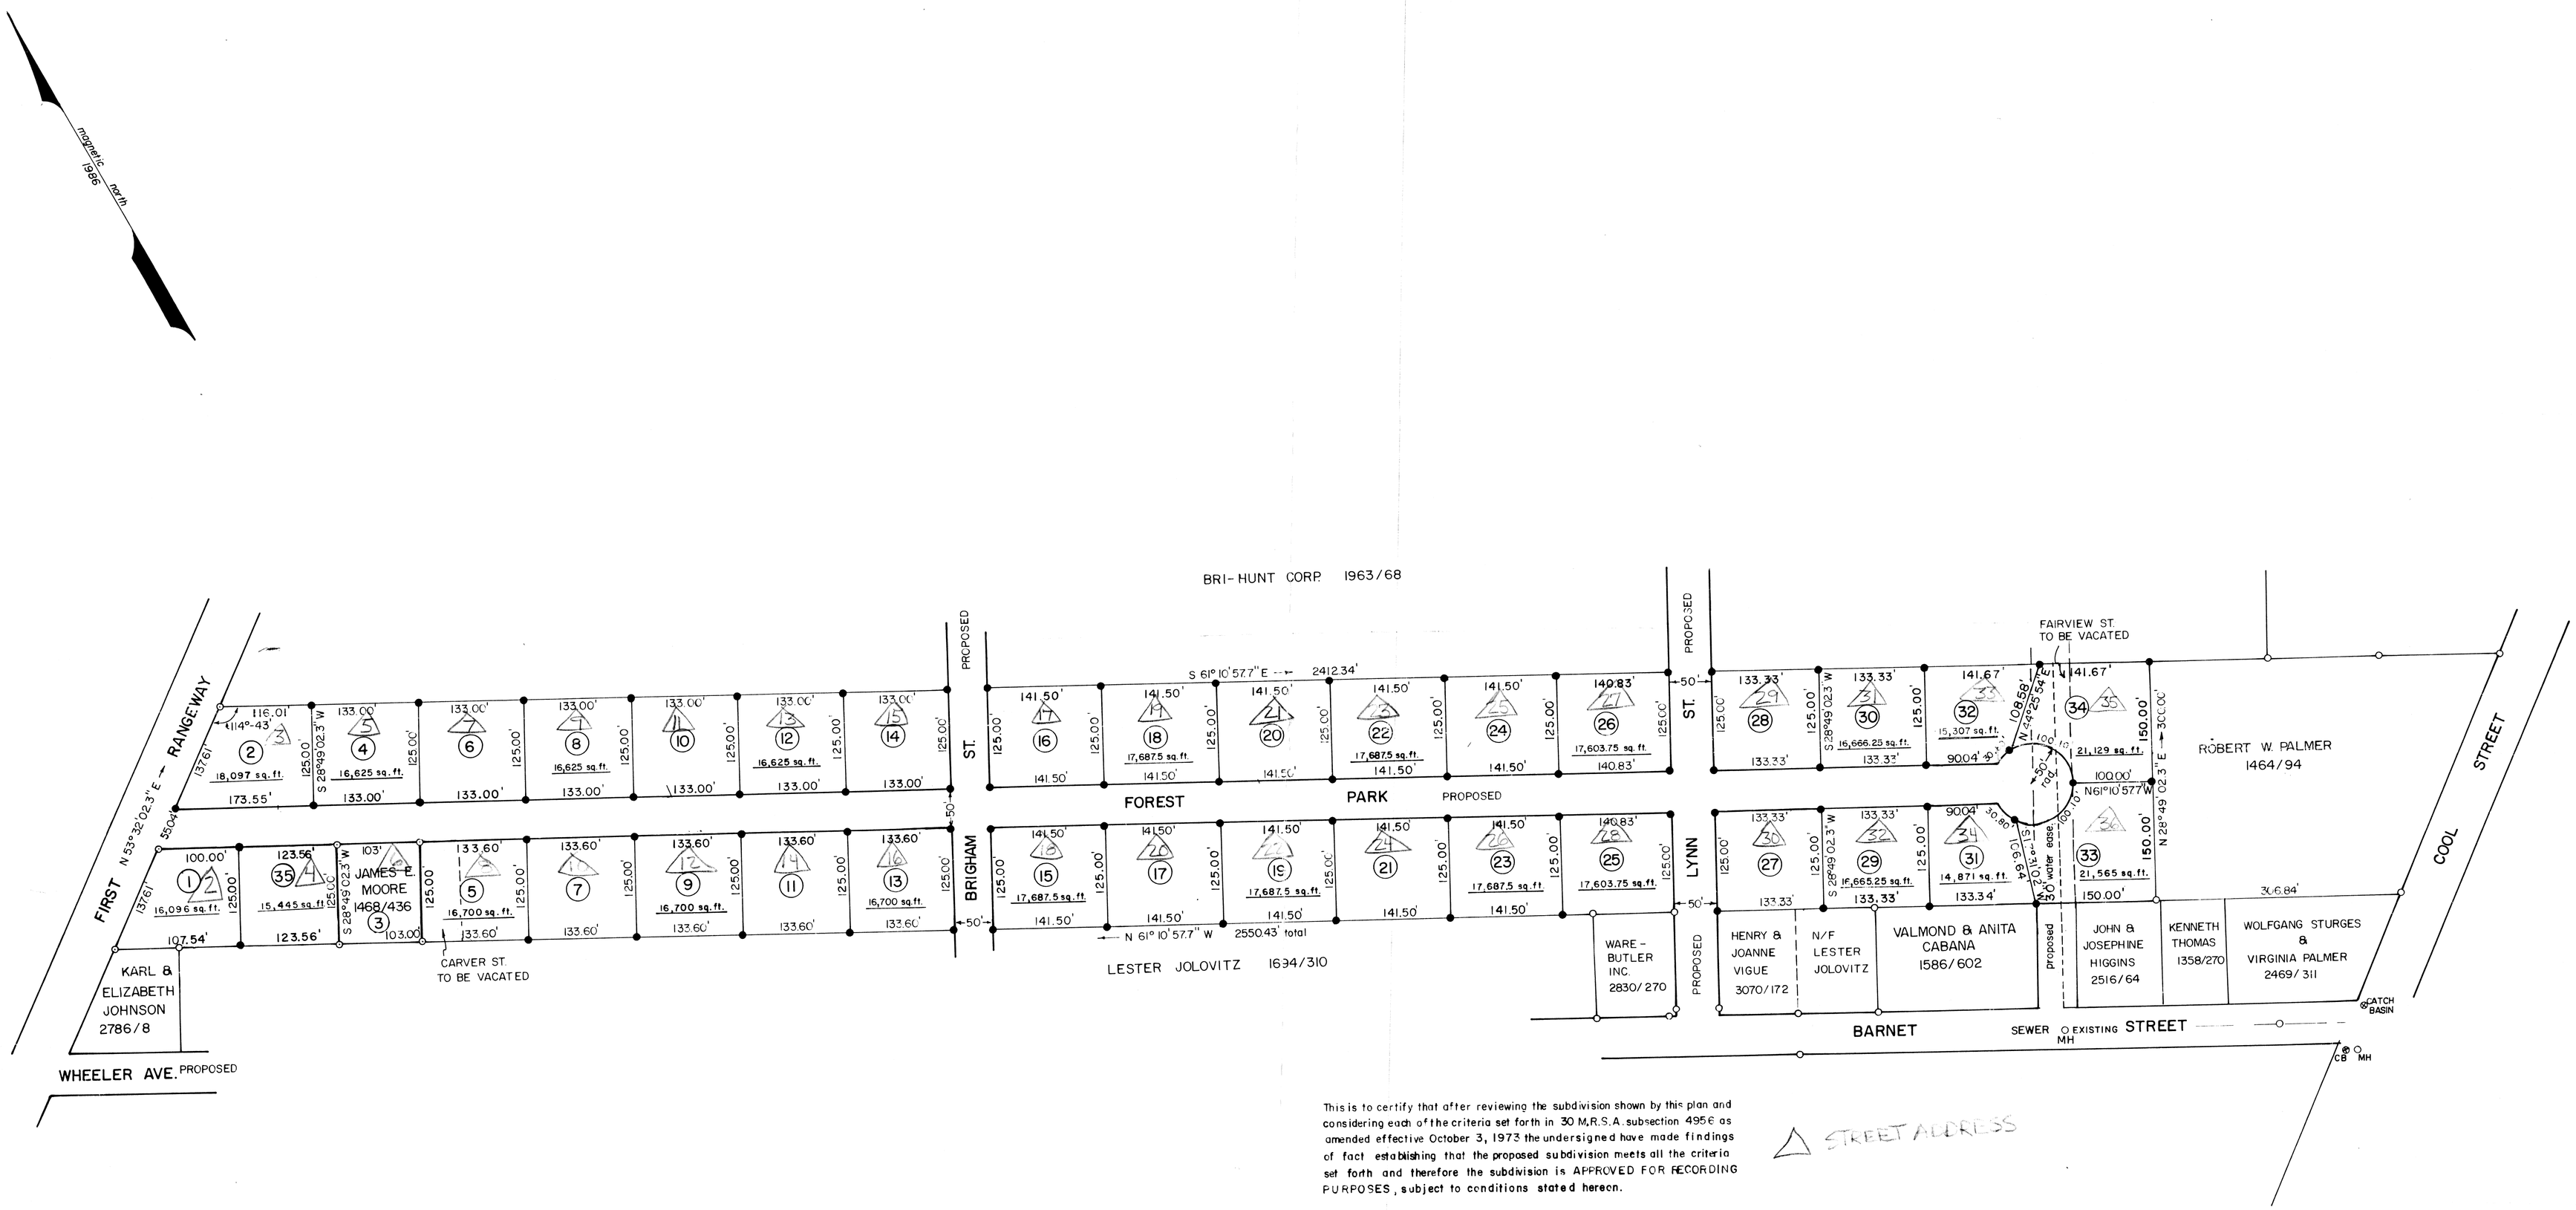

This is to certify that after reviewing the subdivision shown by this plan and considering each of the criteria set forth in 30 M.R.S.A. subsection 4956 as amended effective October 3, 1973 the undersigned have made findings of fact establishing that the proposed subdivision meets all the criteria set forth and therefore the subdivision is APPROVED FOR RECORDING PURPOSES, subject to conditions stated hereon.

APPROVED BY THE WATERVILLE PLANNING BOARD:

Patricia A. Gorman

Angus R. Palmer

Paul Mitchell

Gerald C. Williams

DATE: 4-27-87

CONDITIONS:

PROPERTY OWNER OF RECORD:
ESTATE OF RALPH NASH
LINDA H. LEWIS, PERSONAL REPRESENTATIVE
REF. 2795/ 195
TOTAL SUBDIVISION ACREAGE: 16.79 ACRES

M444

PLAN OF
FOREST PARK

LOCATED IN THE

CITY OF WATERVILLE, KENNEBEC COUNTY, MAINE

SCALE 1" = 100 FEET APRIL 21, 1987

0 50' 100' 200' 300' 400' 500'

—LEGEND—
Iron Rod Set
Iron Pin Found
Iron Rod To Be Set

NOTE: This plan represents a revision of "Forest Park" as previously approved by the Waterville Planning Board and recorded in the Kennebec County Registry of Deeds Plan Book 22 Page 39.

NEW M 33, 42, 43

THIS SURVEY IS INTENDED TO MEET THE MAINE STATE BOARD OF REGISTRATION FOR LAND SURVEYORS ACCURACY STANDARDS CATEGORY I CONDITION 3.

SURVEY BY: SACKETT & BRAKE SURVEY, INC., SKOWHEGAN, MAINE

STATE OF MAINE MICHAEL R. SACKETT 1170 REGISTERED LAND SURVEYOR

DEVELOPER: R. BRENT COTE
NEW ENGLAND DEVELOPMENT GROUP
15 MAPLE CIRCLE
SCARBOROUGH, MAINE

8681