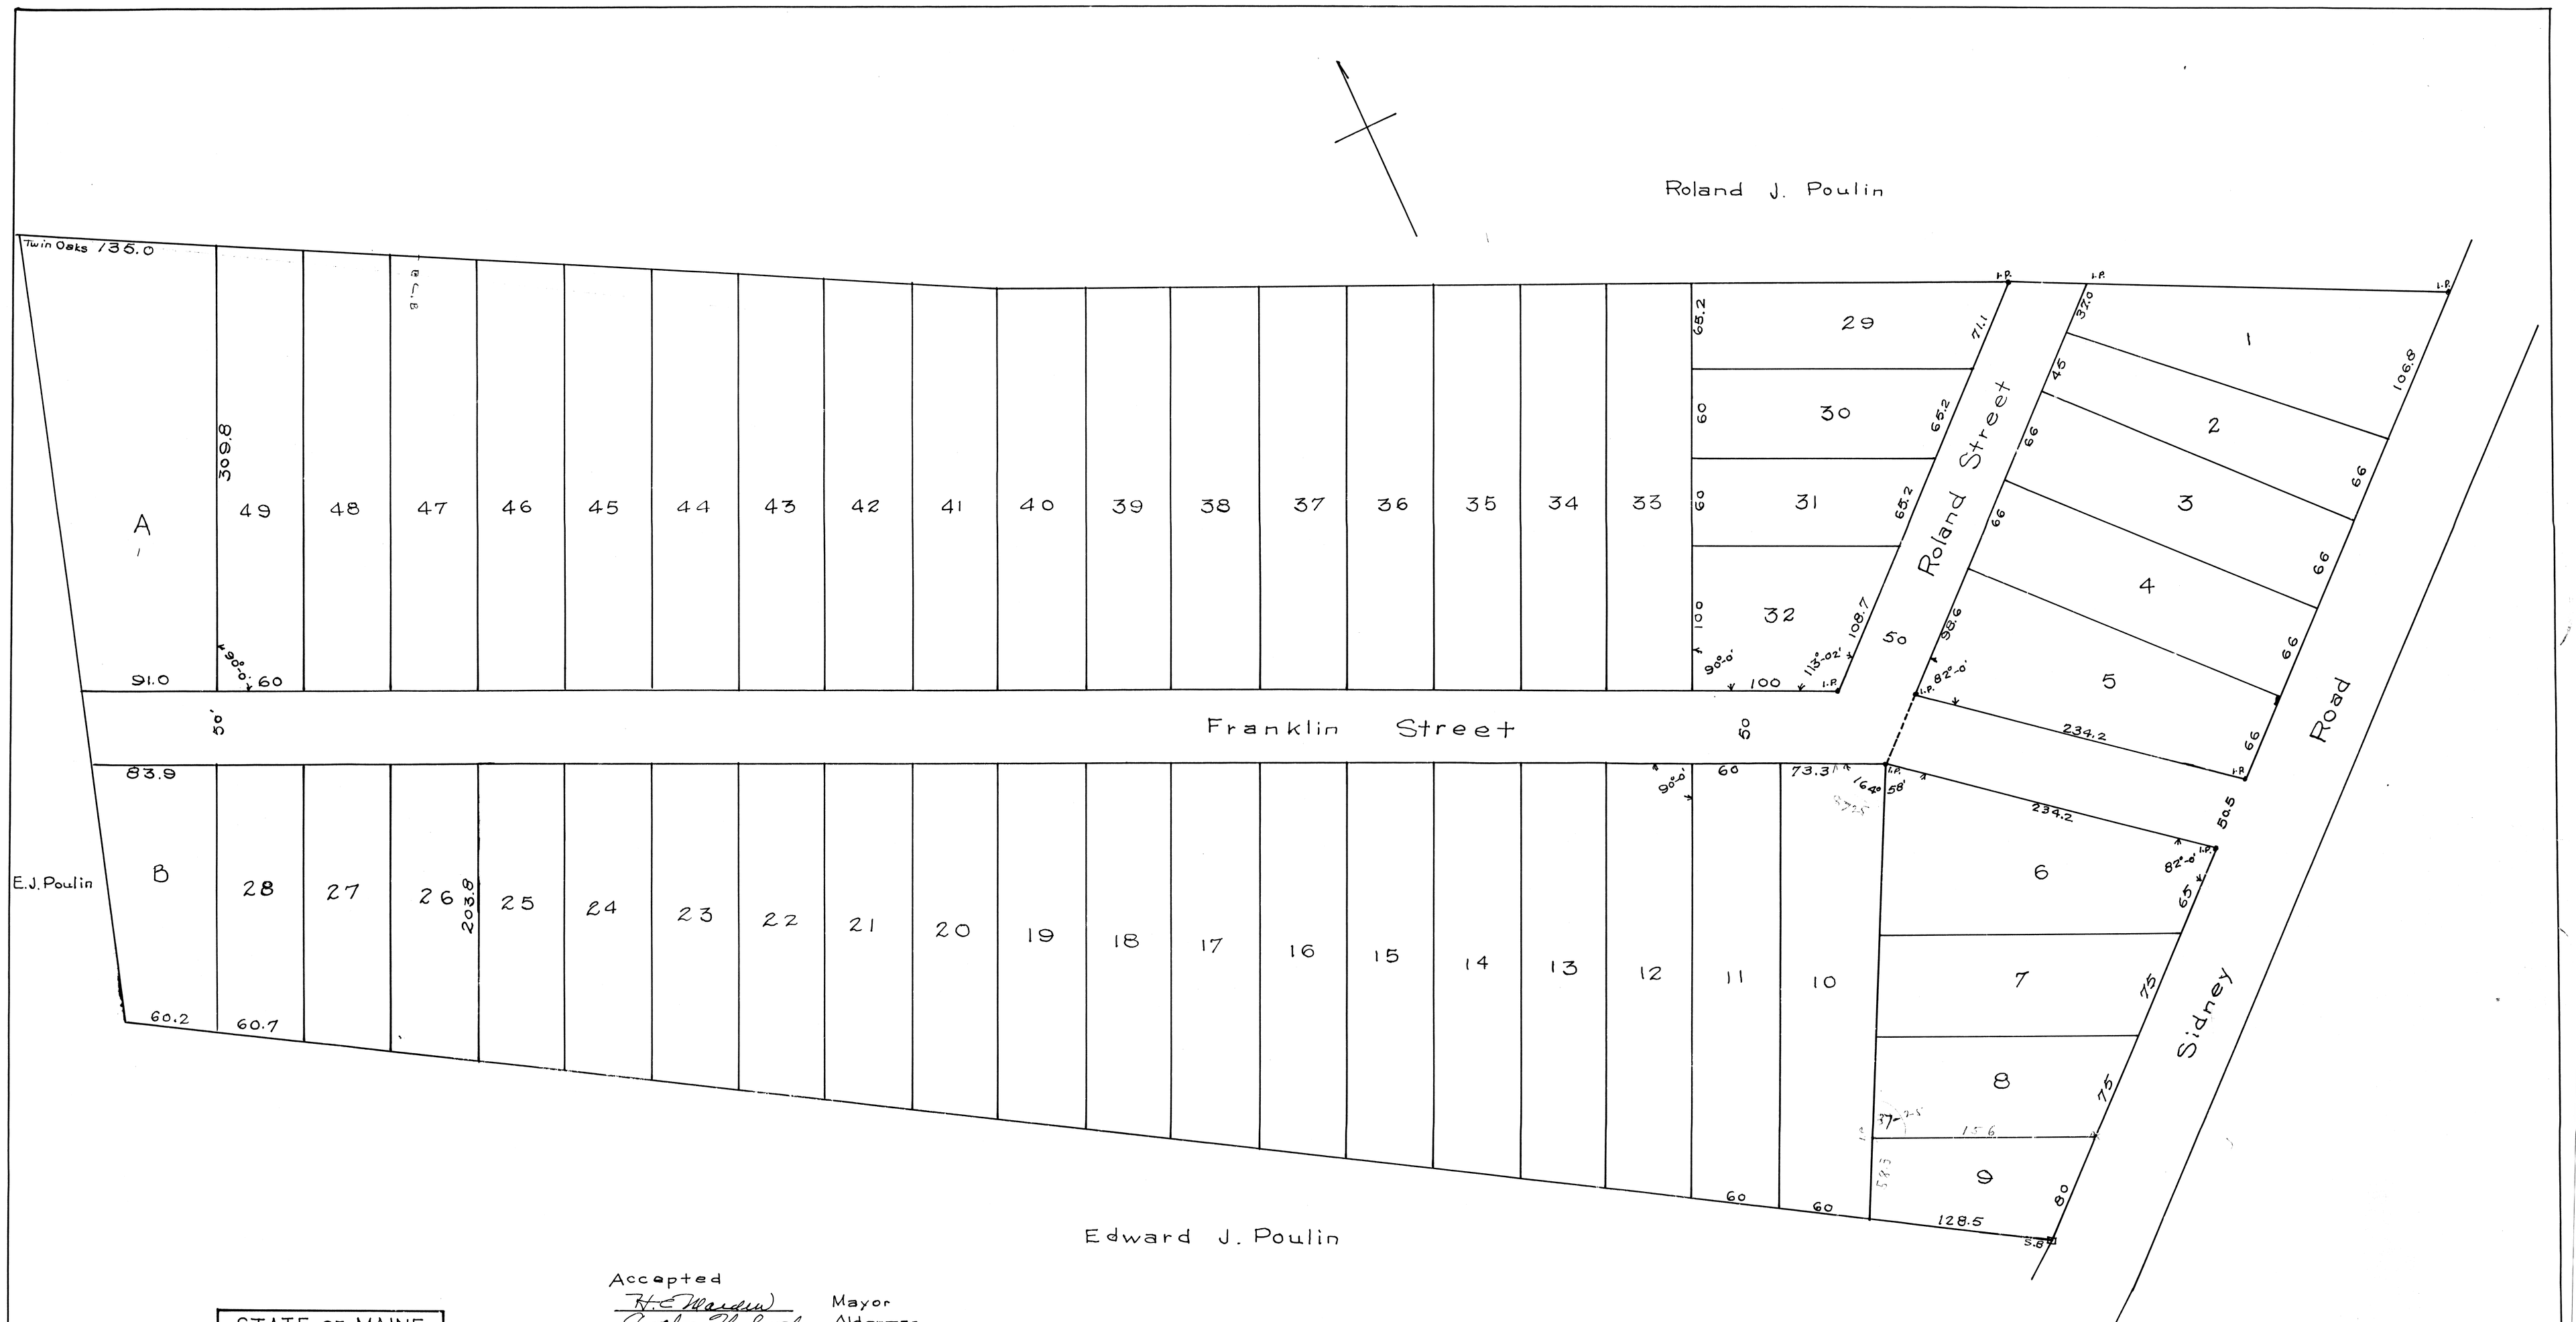

STATE OF MAINE
Kennebec ss. REGISTRY of DEEDS
Received December 3, 1947
at 11 H 15 M A. M., and ~~Recorded~~ Filed
in Book 15 Pages 80 & 81
Attest
A. L. Douglas Register

Attest: A true copy.
A. L. Douglas Register

All Signatures and Registry Stamp Copied

Accepted

H. C. Marden	Mayor
Arthur H. Smith	Alderman
John L. Matthieu	Alderman
A. V. Stedman	Alderman
A. J. Carey	Alderman
[illegible]	Alderman
	Alderman
	Alderman

This plan supersedes similar plan dated Jan. 7, 1946.

This Layout of lots accepted by City of Waterville,
Dec. 2, 1947 Harry E. Green, City Engineer

Copy: December 8, 1947, By H.E. Blakney Jr.

Beverly Hills
Charles F. Poulin, Prop.
Waterville, Maine.
Nov., 29, 1947 Harry E. Green,
Scale, 1" = 50' Waterville, Maine