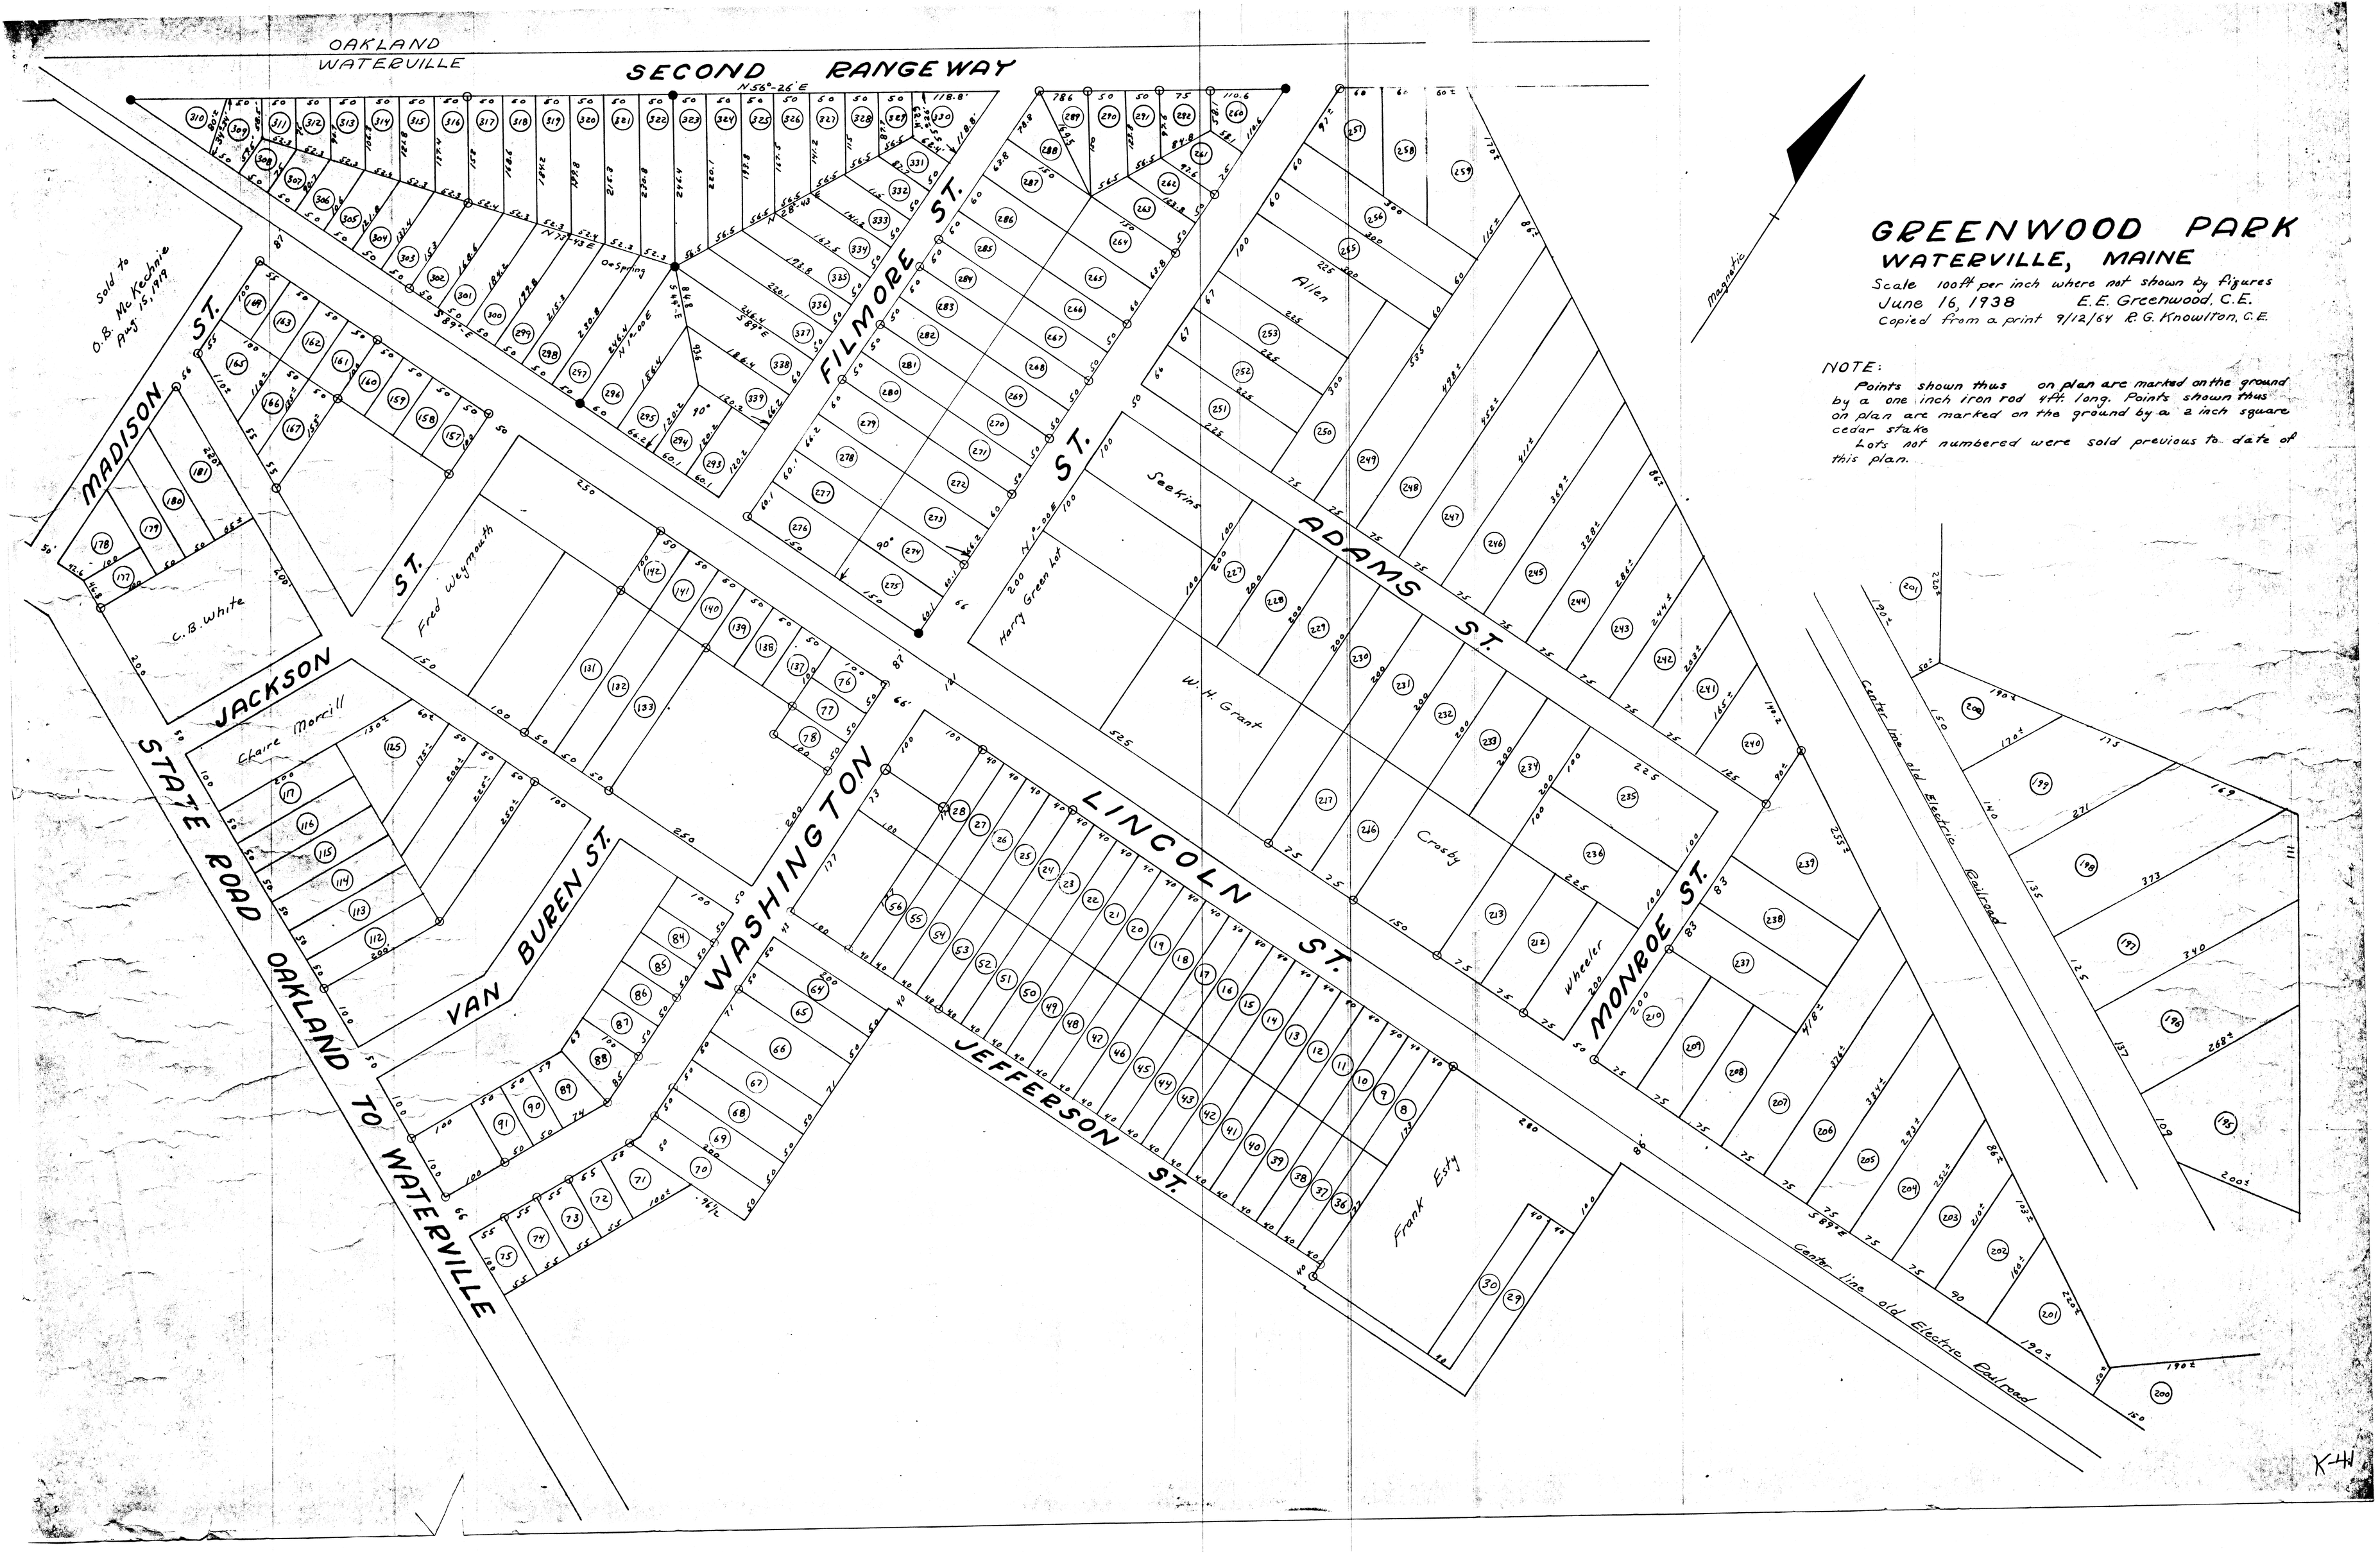
GREENWOOD PARK
WATERVILLE, MAINE
Scale 100ft per inch where not shown by figures
June 16, 1938 E.E. Greenwood, C.E.
Copied from a print 9/12/64 R.G. Knowlton, C.E.
NOTE:
Points shown thus on plan are marked on the ground by a one inch iron rod 4ft. long. Points shown thus on plan are marked on the ground by a 2 inch square cedar stake
Lots not numbered were sold previous to date of this plan.
OAKLAND
WATERVILLE
SECOND RANGEWAY
N56°-26'E
Magnetic
MADISON ST.
JACKSON ST.
STATE ROAD OAKLAND TO WATERVILLE
VAN BUREN ST.
WASHINGTON ST.
FILMORE ST.
ADAMS ST.
LINCOLN ST.
JEFFERSON ST.
MONROE ST.
Sold to O.B. McKechnie Aug. 15, 1919
C.B. White
Fred Weymouth
Claire Morrill
Oe Spring
Harry Green Lot
Seekins
W.H. Grant
Allen
Crosby
Wheeler
Frank Esty
Center line old Electric Railroad
K-41