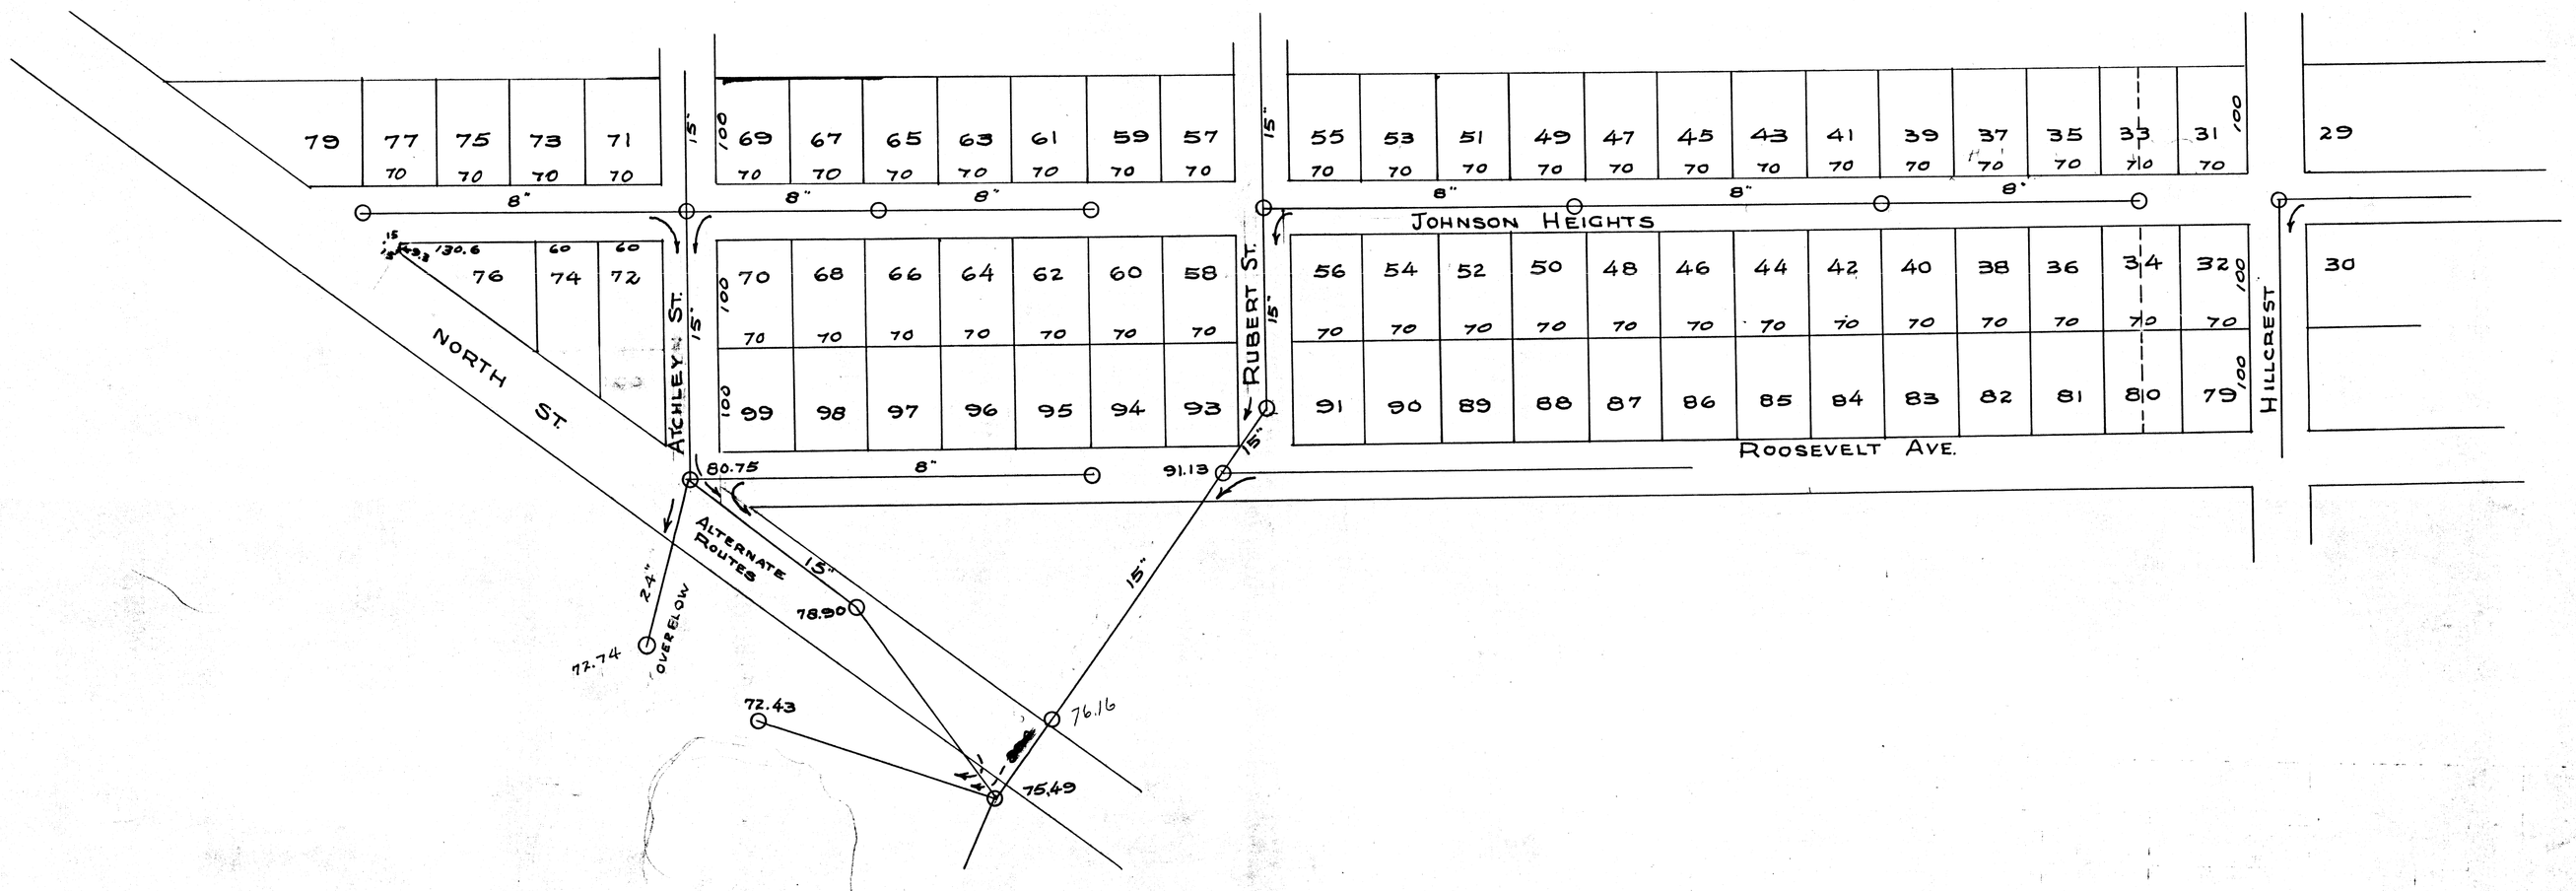

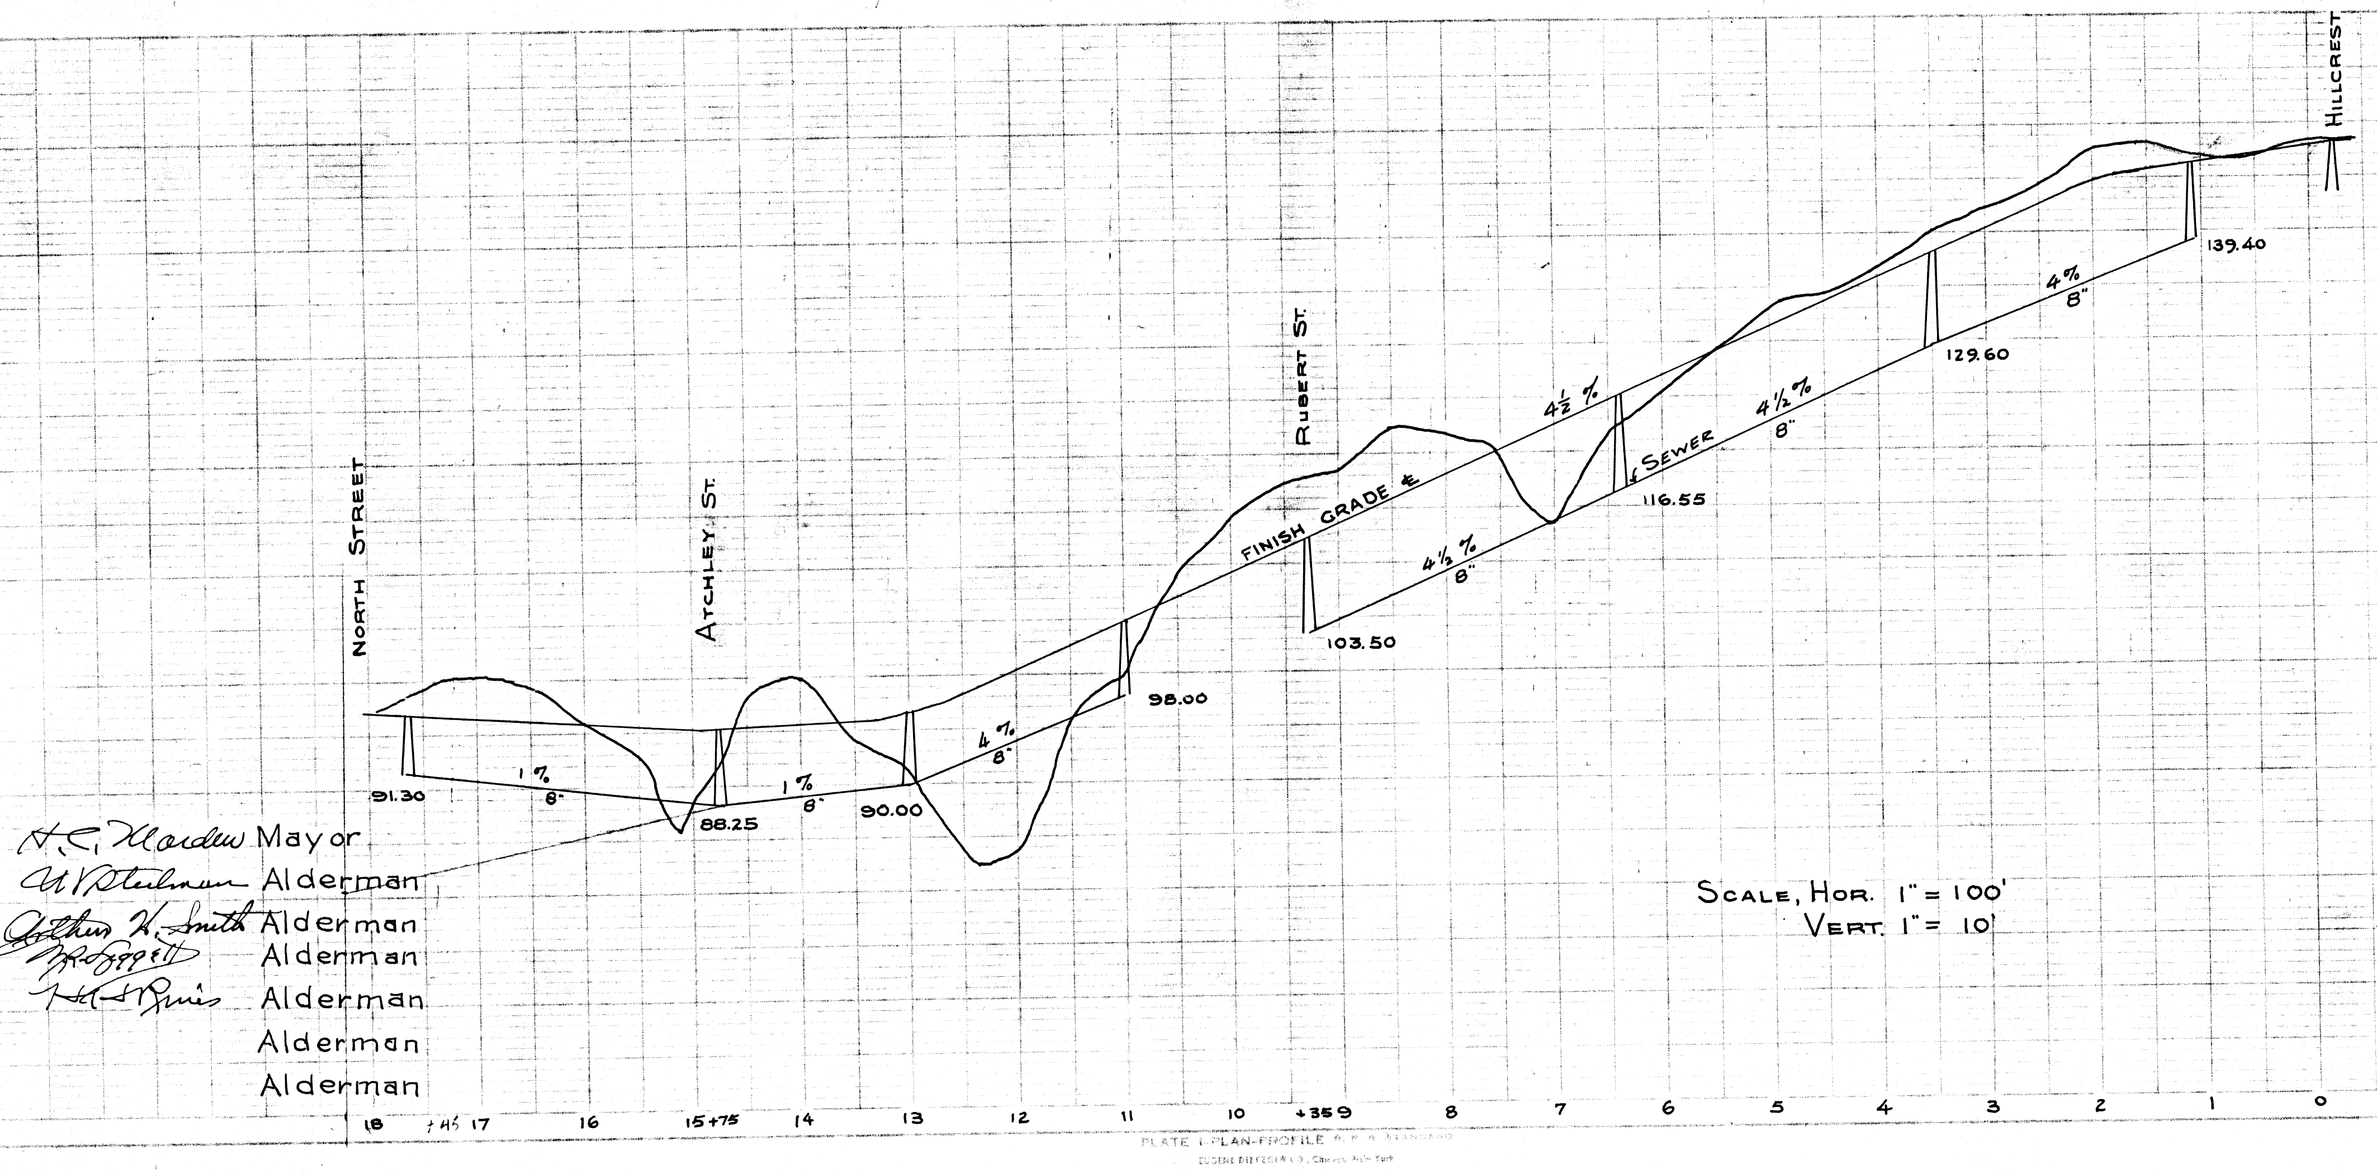

STATE OF MAINE
Kennebec, ss. REGISTRY of DEEDS
Received June 5, 1947
at 9 H 15 M A.M., and recorded
in Book 15 Page 50
Attest: A. W. Douglas Register

Attest: A True Copy
A. W. Douglas
Register

Approved
H. C. Hardie Mayor
A. V. Stedman Alderman
Arthur H. Smith Alderman
Alderman
Alderman
Alderman
Alderman

June, 3, 1947.

JOHNSON HEIGHTS EXTENSION
LEWIS J. ROSENTHAL PROPRIETOR
WATERVILLE, MAINE.
APRIL 10, 1947. HARRY E. GREEN, WATERVILLE, ME.

SCALE, HOR. 1" = 100'
VERT. 1" = 10'

PLATE I PLAN-PROFILE

2

46