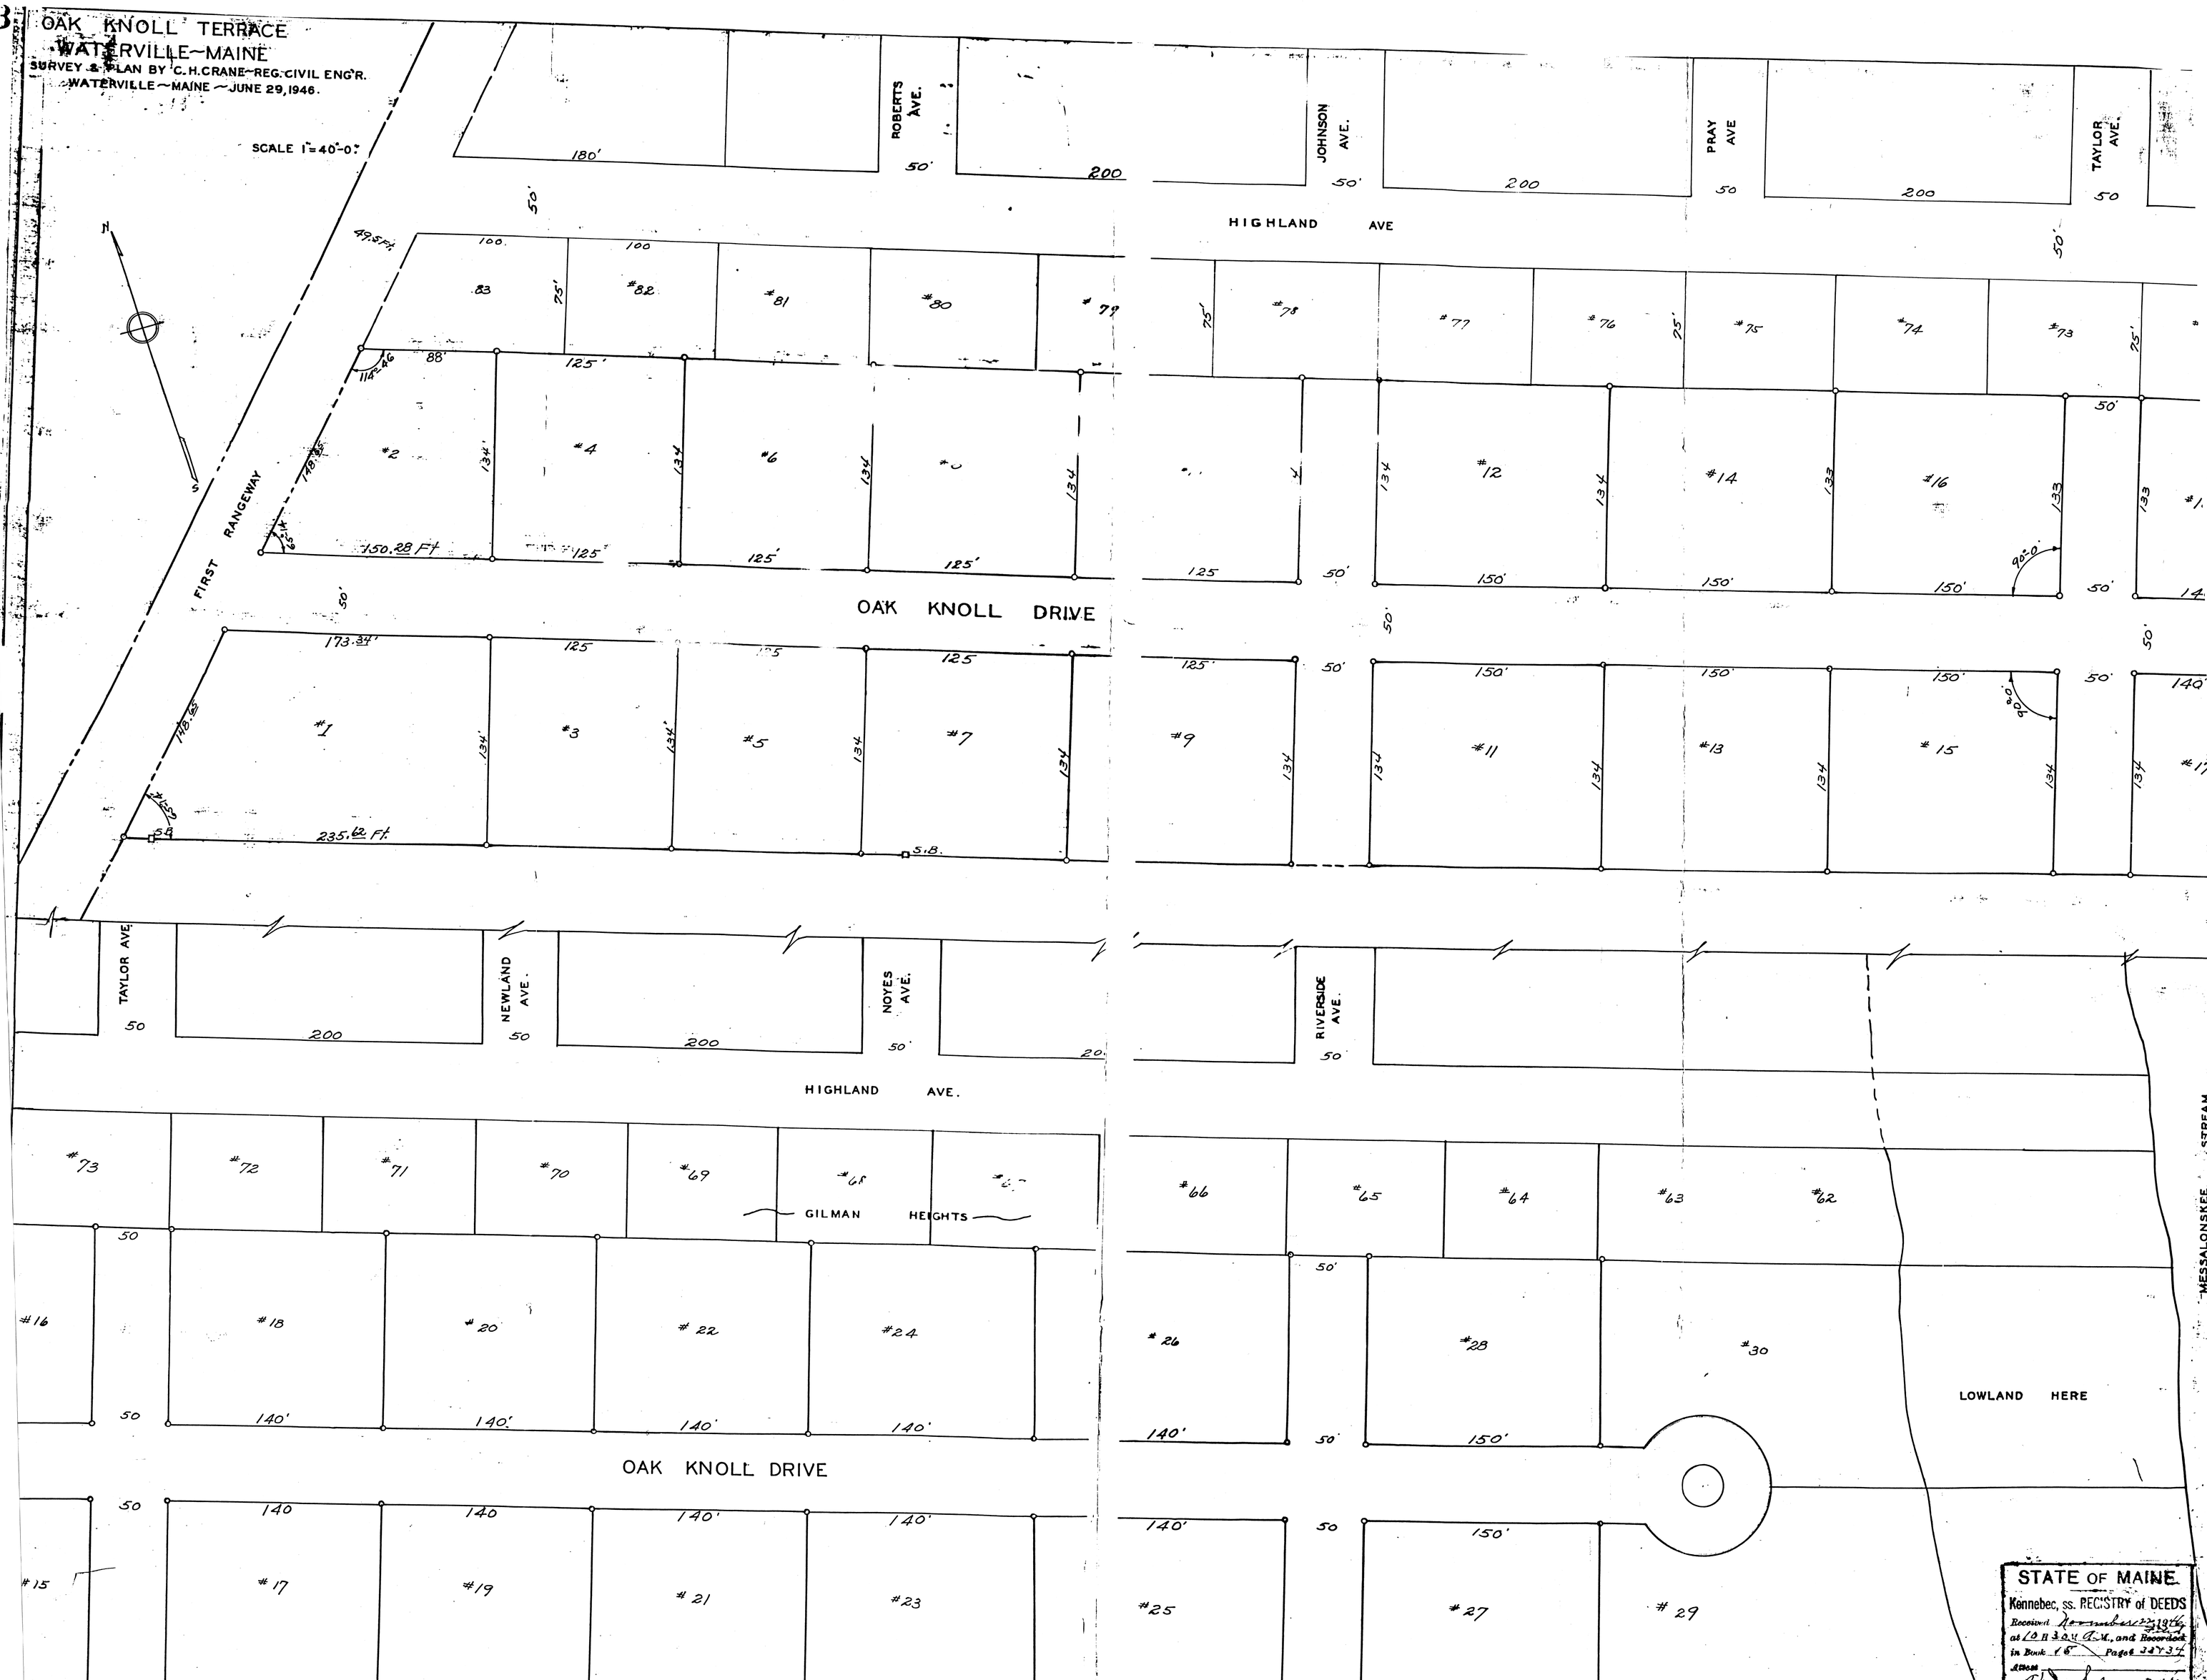
OAK KNOLL TERRACE
WATERVILLE~MAINE
SURVEY & PLAN BY C.H.CRANE~REG.CIVIL ENG'R.
WATERVILLE~MAINE ~JUNE 29,1946.
SCALE 1"=40'-0"
N
S
FIRST RANGEWAY
ROBERTS AVE.
JOHNSON AVE.
PRAY AVE
TAYLOR AVE.
HIGHLAND AVE
OAK KNOLL DRIVE
TAYLOR AVE
NEWLAND AVE.
NOYES AVE.
RIVERSIDE AVE.
HIGHLAND AVE.
GILMAN HEIGHTS
OAK KNOLL DRIVE
LOWLAND HERE
MESSALONSKEE STREAM
150.28 Ft
235.62 Ft.
173.34'
49.5 Ft.
STATE OF MAINE
Kennebec, ss. REGISTRY of DEEDS
Received November 22 1946
at 10 H 30 M A.M., and Recorded
in Book 15 Page 33 & 34
Attest