APPROVED BY THE TOWN OF
WATERVILLE PLANNING BOARD

CHAIRMAN _____

_____ WILLIAM SWADOSKY

_____ JOSEPH W. PETERS

_____ GARY R. LABREQUE

_____

DATE 8/15/77

RECORDED IN THE KENNEBEC
COUNTY REGISTRY OF DEEDS
FILE NO.
RECORDED _____

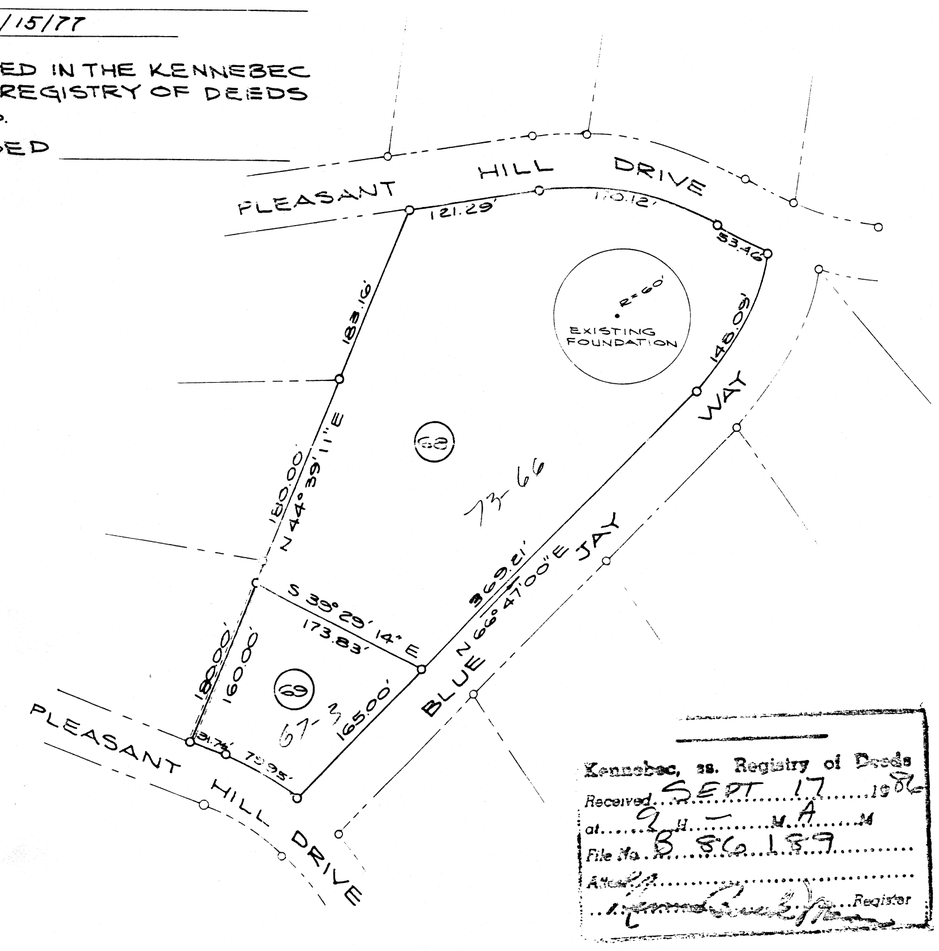

Kennebec, ss. Registry of Deeds
Received SEPT 17 1986
at 9 H — M. A M
File No. B 8616 189
Attest
Register

OWNER & SUBDIVIDER:
RIDGE ROAD DEVELOPMENT
JAMES A. McBRADY
P.O. BOX 2823
PORTLAND, MAINE 04101

SURVEYOR:
K & K LAND SURVEYORS
58 SUMMER STREET
OAKLAND, MAINE

ENGINEERS:
A.E. HODSDON
2 SILVER STREET
WATERVILLE, MAINE

Alvin E. Hodsdon

LOT 68 SUBDIVISION
FINAL PLAT

LOT 68 OF PREVIOUSLY RECORDED
RIDGE ROAD DEVELOPMENT
RECORDED 13, JUNE 1977
FILE Nº D 77074

A. E. Hodsdon
CONSULTING ENGINEER
2 SILVER ST., WATERVILLE, ME.

DRAWN BY: D.W.L.	SCALE: 1" = 100'
CHECKED BY:	DATE: 15 AUG 1977
APPROVED BY:	DATE:
BOOK No. —	PROJECT No. 3-76

B-8616/89

EASI FILE CORP. IRVINE, CA EFH 24

MAP 67