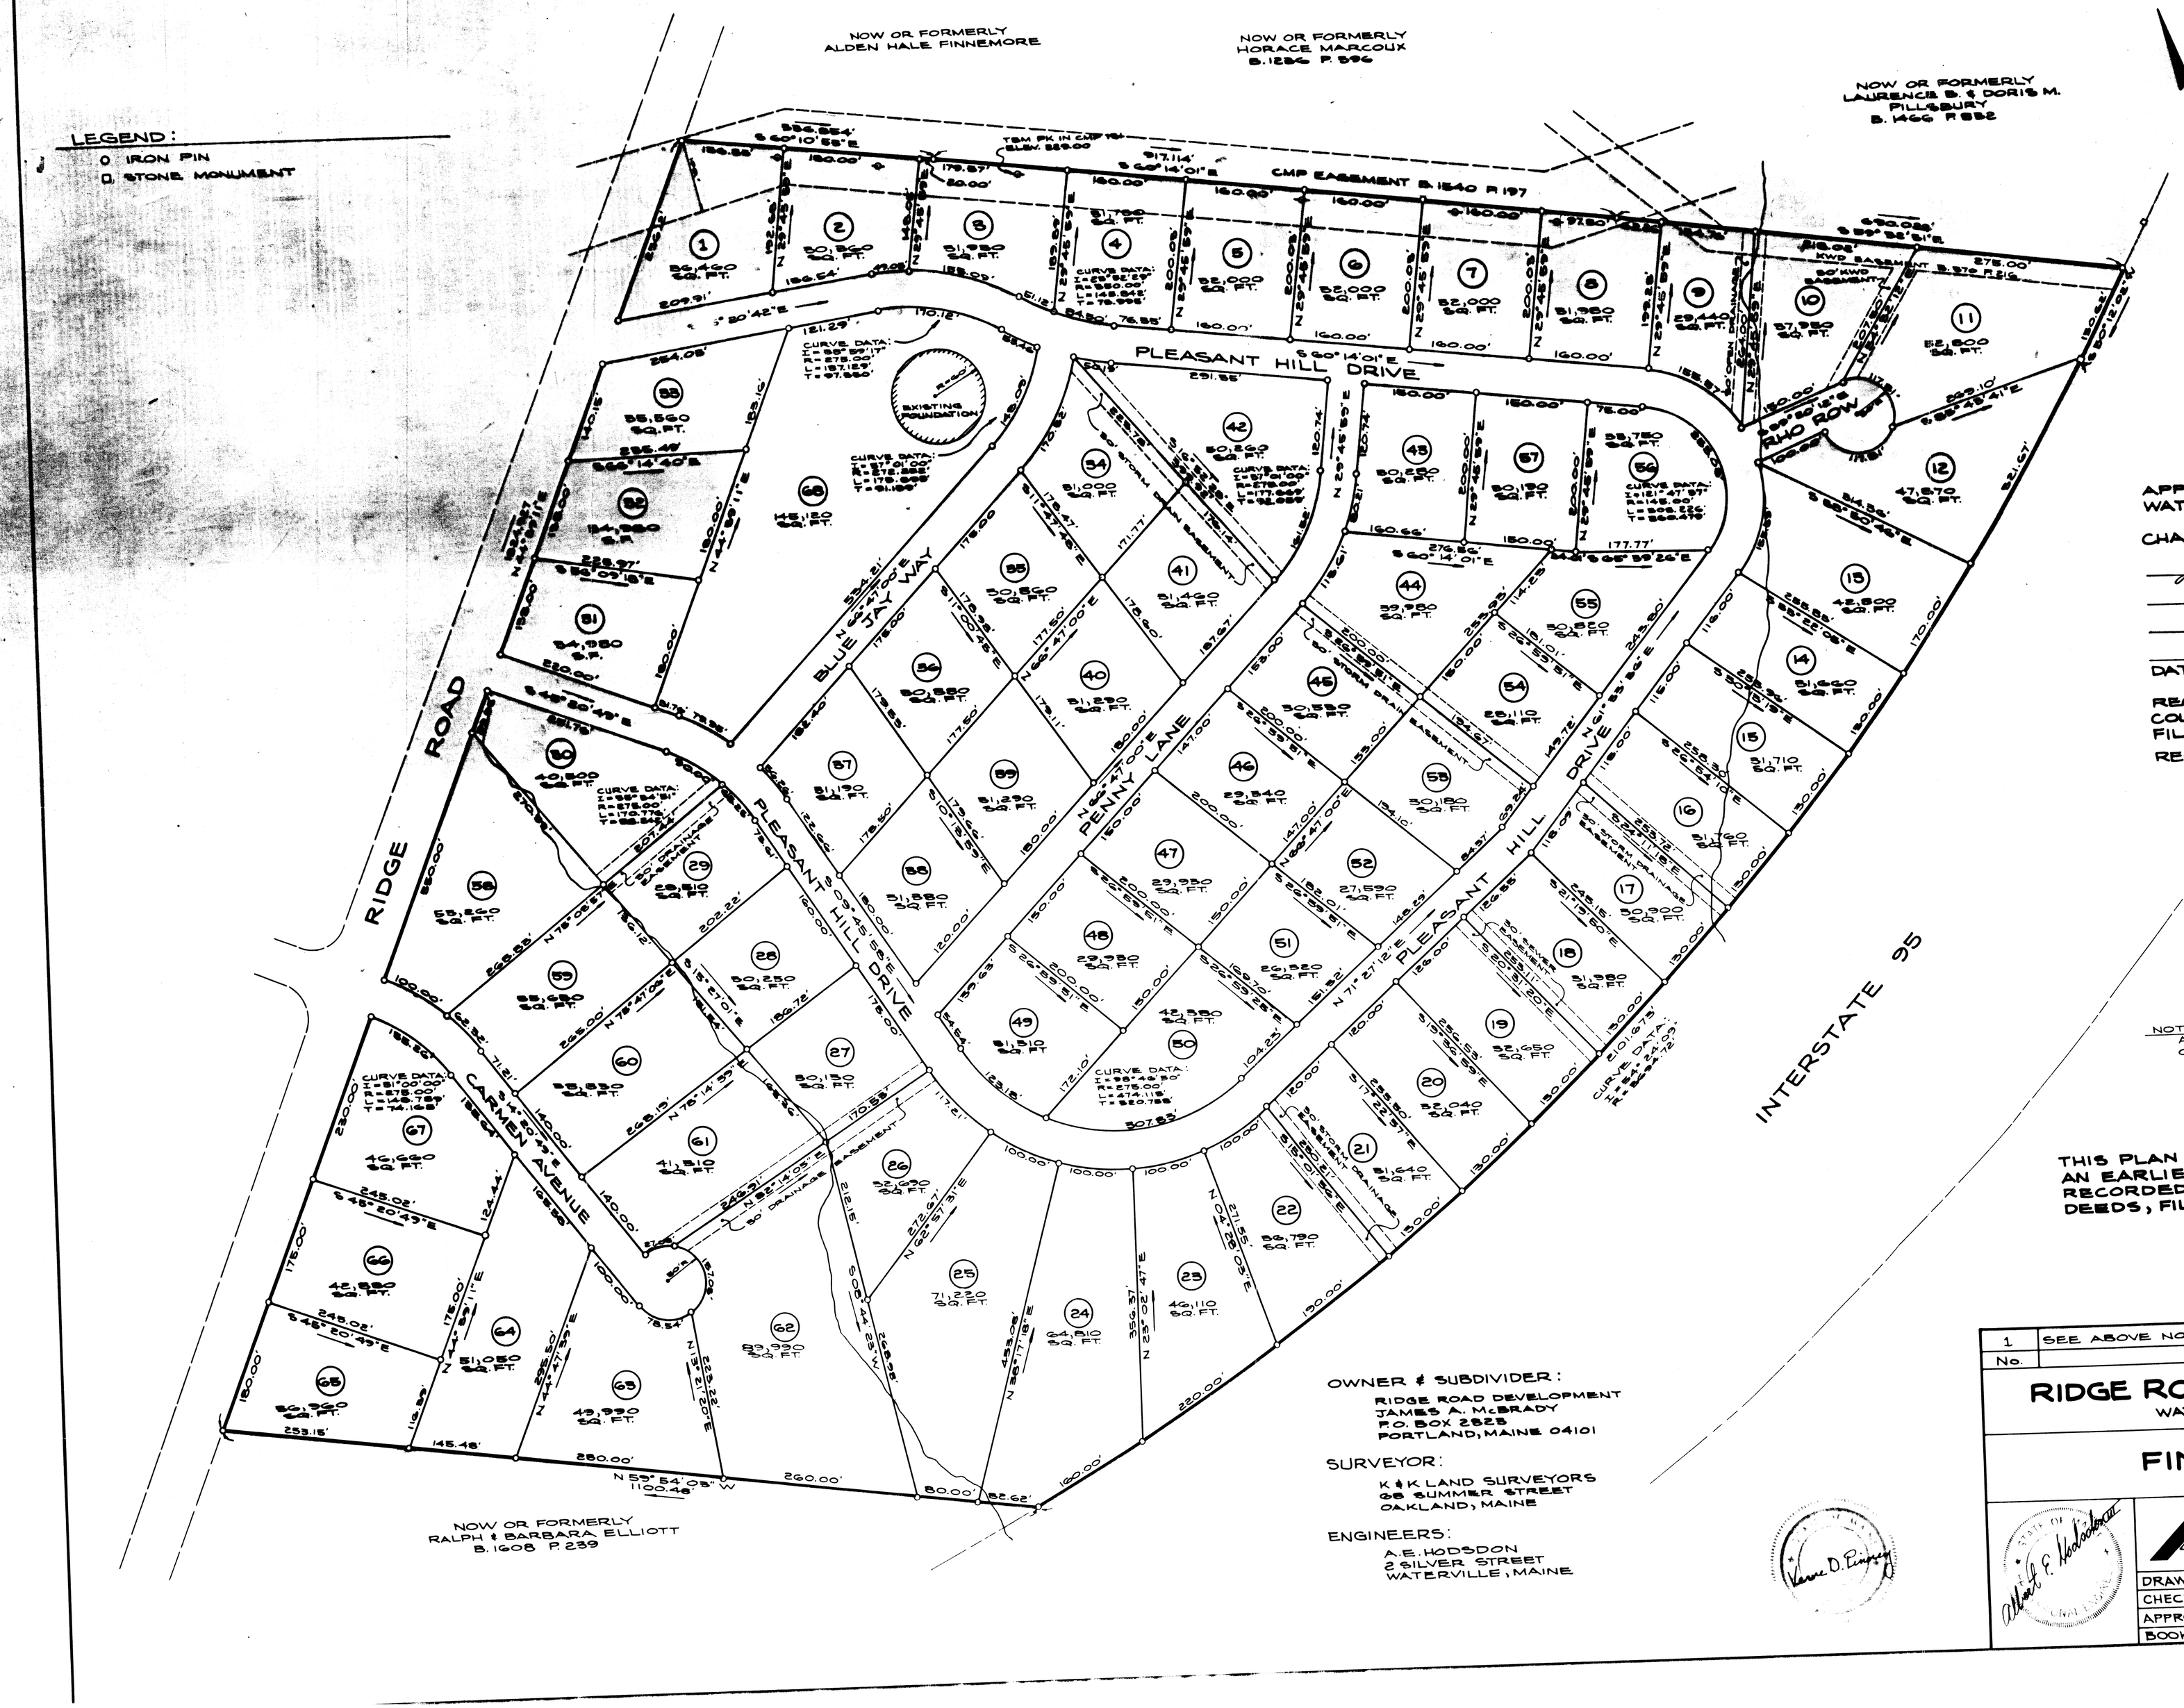

APPROVED BY THE TOWN OF WATERVILLE PLANNING BOARD

CHAIRMAN Ronald L. Gilbert

Joseph M. Artes

Gary R. Bourque

DATE June 13, 1977

RECORDED IN THE KENNEBEC COUNTY REGISTRY OF DEEDS FILE No. D 77074

RECORDED June 22, 1977

NOTE: ALL CURVE DATA REFERS TO CENTERLINE OF ROAD.

THIS PLAN REPRESENTS A CORRECTION OF AN EARLIER PLAN APPROVED JULY 19, 1976 RECORDED IN KENNEBEC REGISTRY OF DEEDS, FILE D-7661-15.

OWNER & SUBDIVIDER:
RIDGE ROAD DEVELOPMENT
JAMES A. McBRADY
P.O. BOX 2823
PORTLAND, MAINE 04101

SURVEYOR:
K & K LAND SURVEYORS
68 SUMMER STREET
OAKLAND, MAINE

ENGINEERS:
A.E. HODSDON
2 SILVER STREET
WATERVILLE, MAINE

No.	REVISIONS	DATE	APP'D
1	SEE ABOVE NOTE FOR CORRECTION	6-7-77	AEH

RIDGE ROAD DEVELOPMENT
WATERVILLE, MAINE

FINAL PLAT

A.E. Hodsdon
CONSULTING ENGINEER
2 SILVER ST., WATERVILLE, ME.

DRAWN BY: J.C.R.	SCALE: 1"=100'
CHECKED BY: S.E.F.	DATE: JUNE 1977
APPROVED BY: A.E.H.	DATE: JUNE 1977
BOOK No. ———	PROJECT No. 3-76

SHEET No. OF