MUNICIPAL OFFICERS OF WATERVILLE, ME.

Richard J. Dubord, Mayor — Omer J. Richard
James K. Hanney Jr. — Robert [illegible]
[illegible] — Henry W. Pierce
Arthur R. Watson

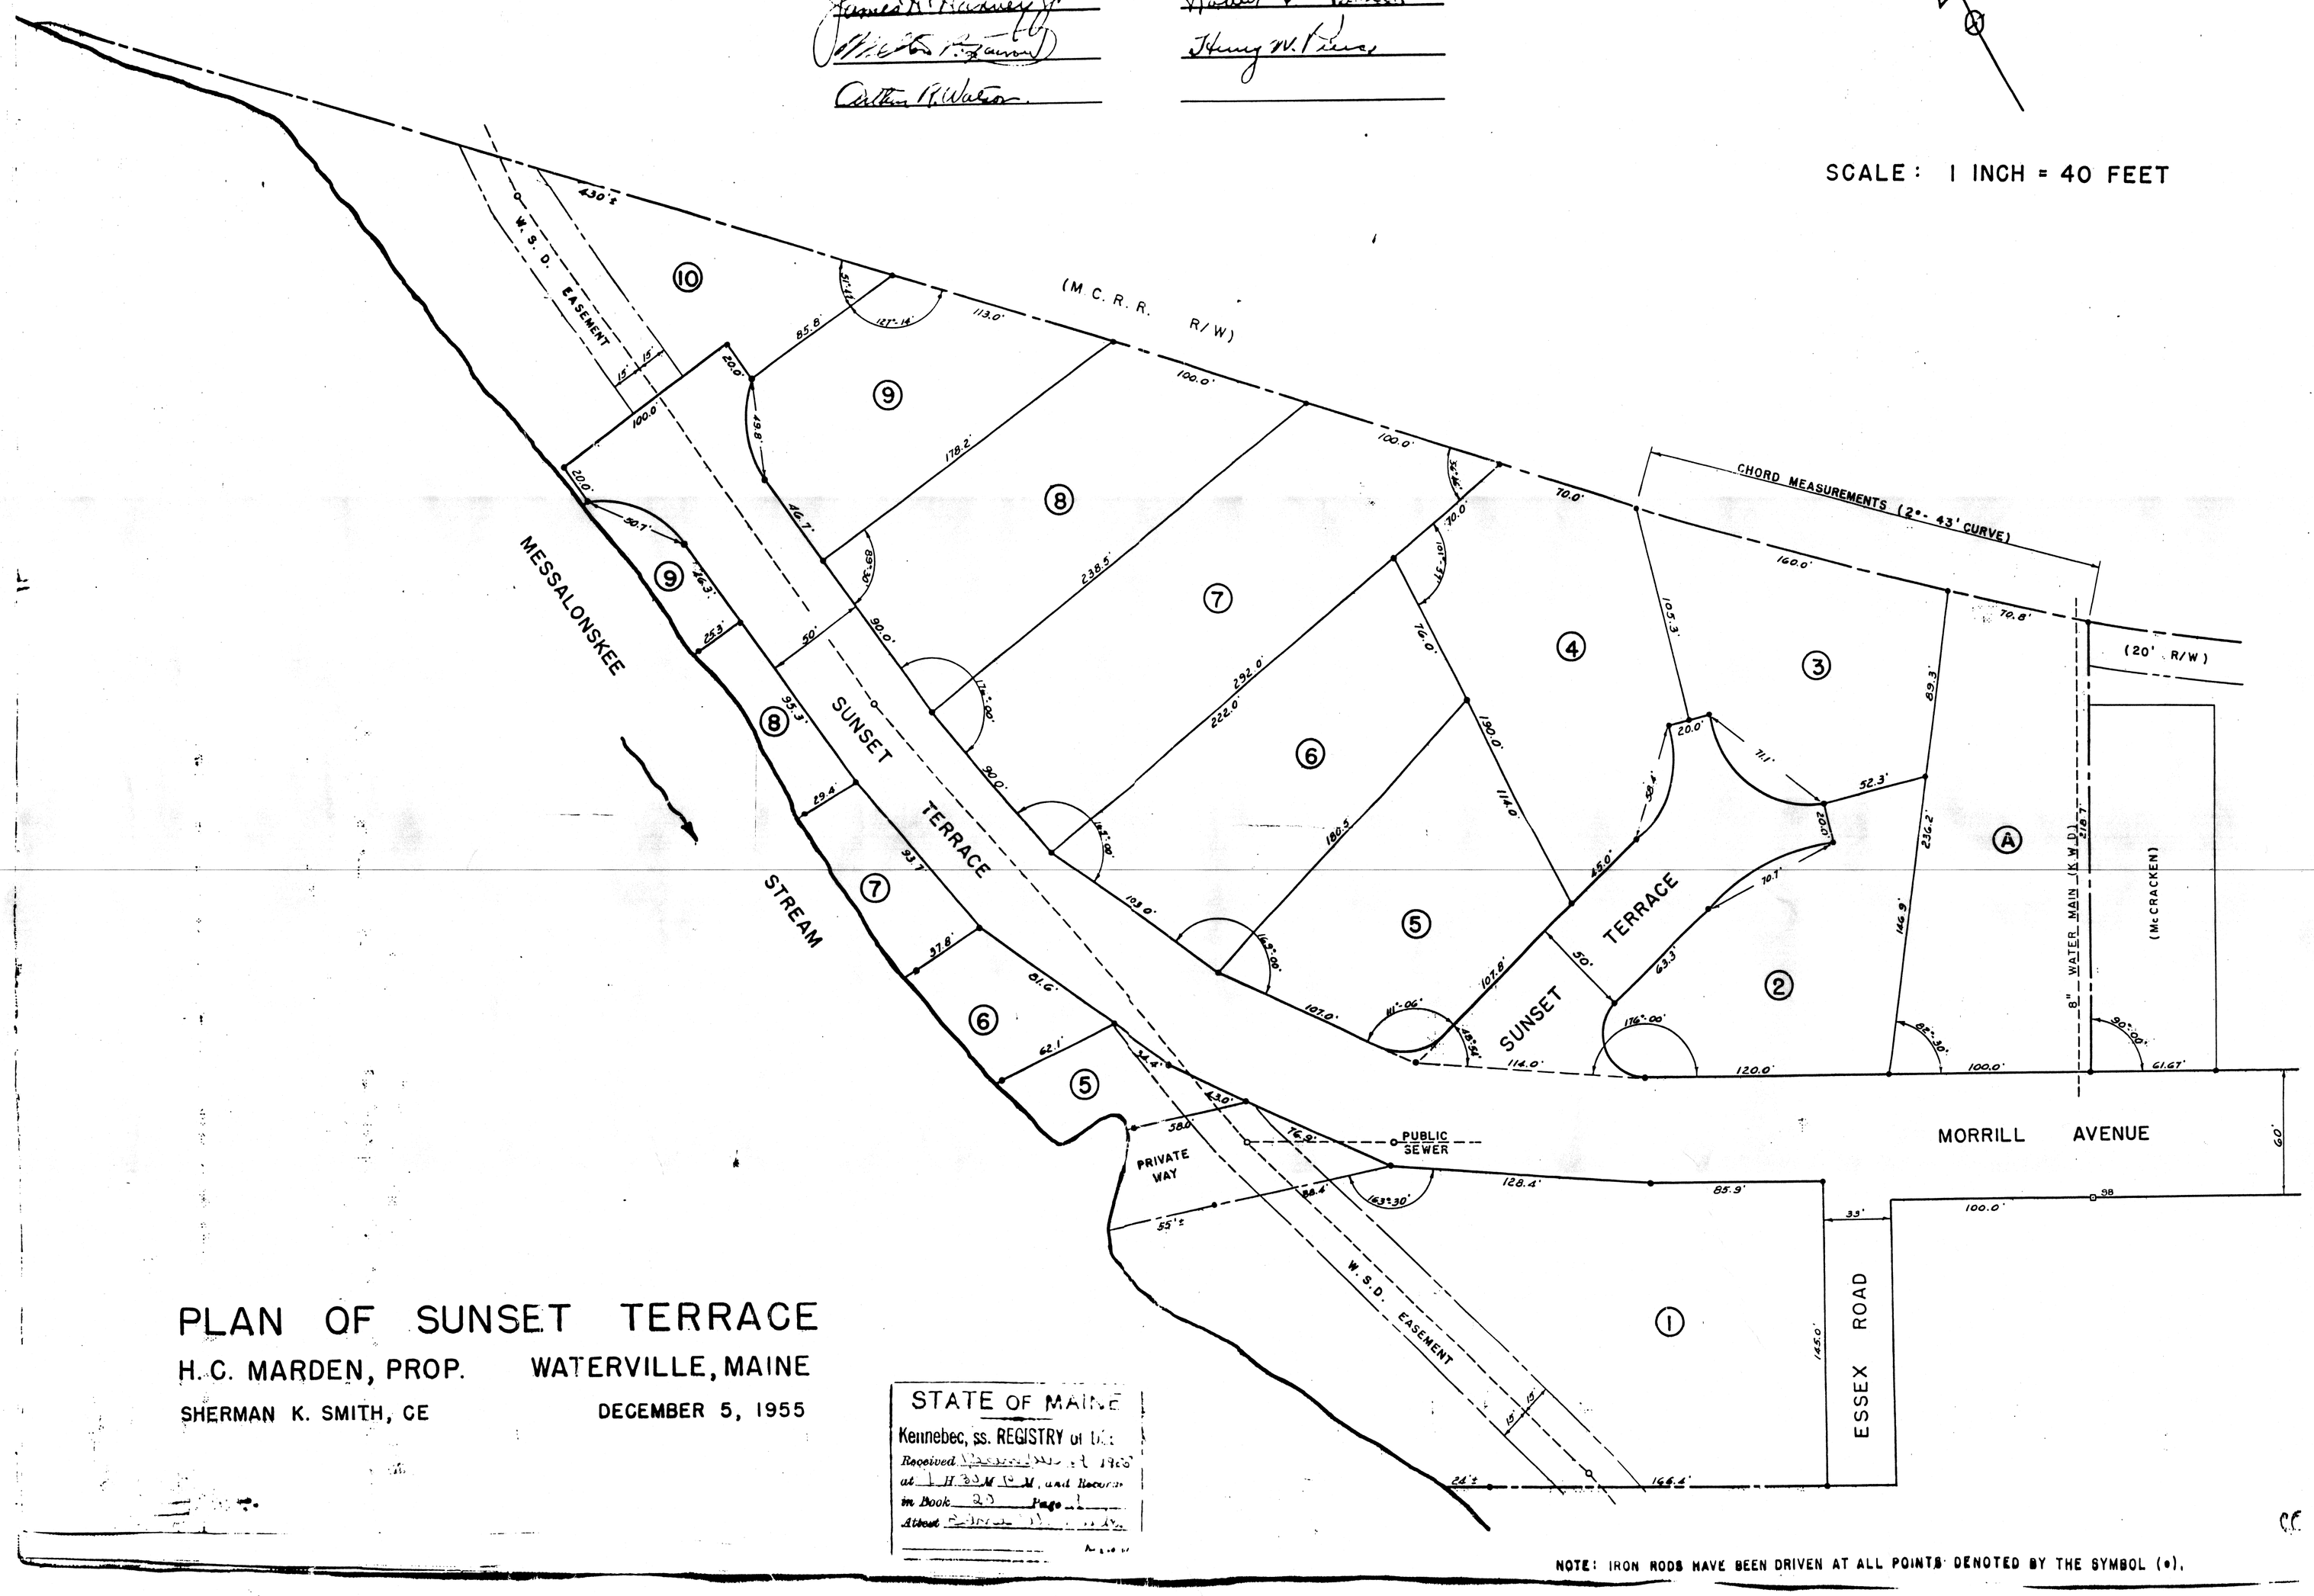

PLAN OF SUNSET TERRACE

H.C. MARDEN, PROP. WATERVILLE, MAINE

SHERMAN K. SMITH, CE DECEMBER 5, 1955

STATE OF MAINE
Kennebec, ss. REGISTRY of DEEDS
Received [illegible] 1955
at 1 H 30 M P M, and Recorded
in Book 20 Page 1
Attest [illegible]

NOTE: IRON RODS HAVE BEEN DRIVEN AT ALL POINTS DENOTED BY THE SYMBOL (•).