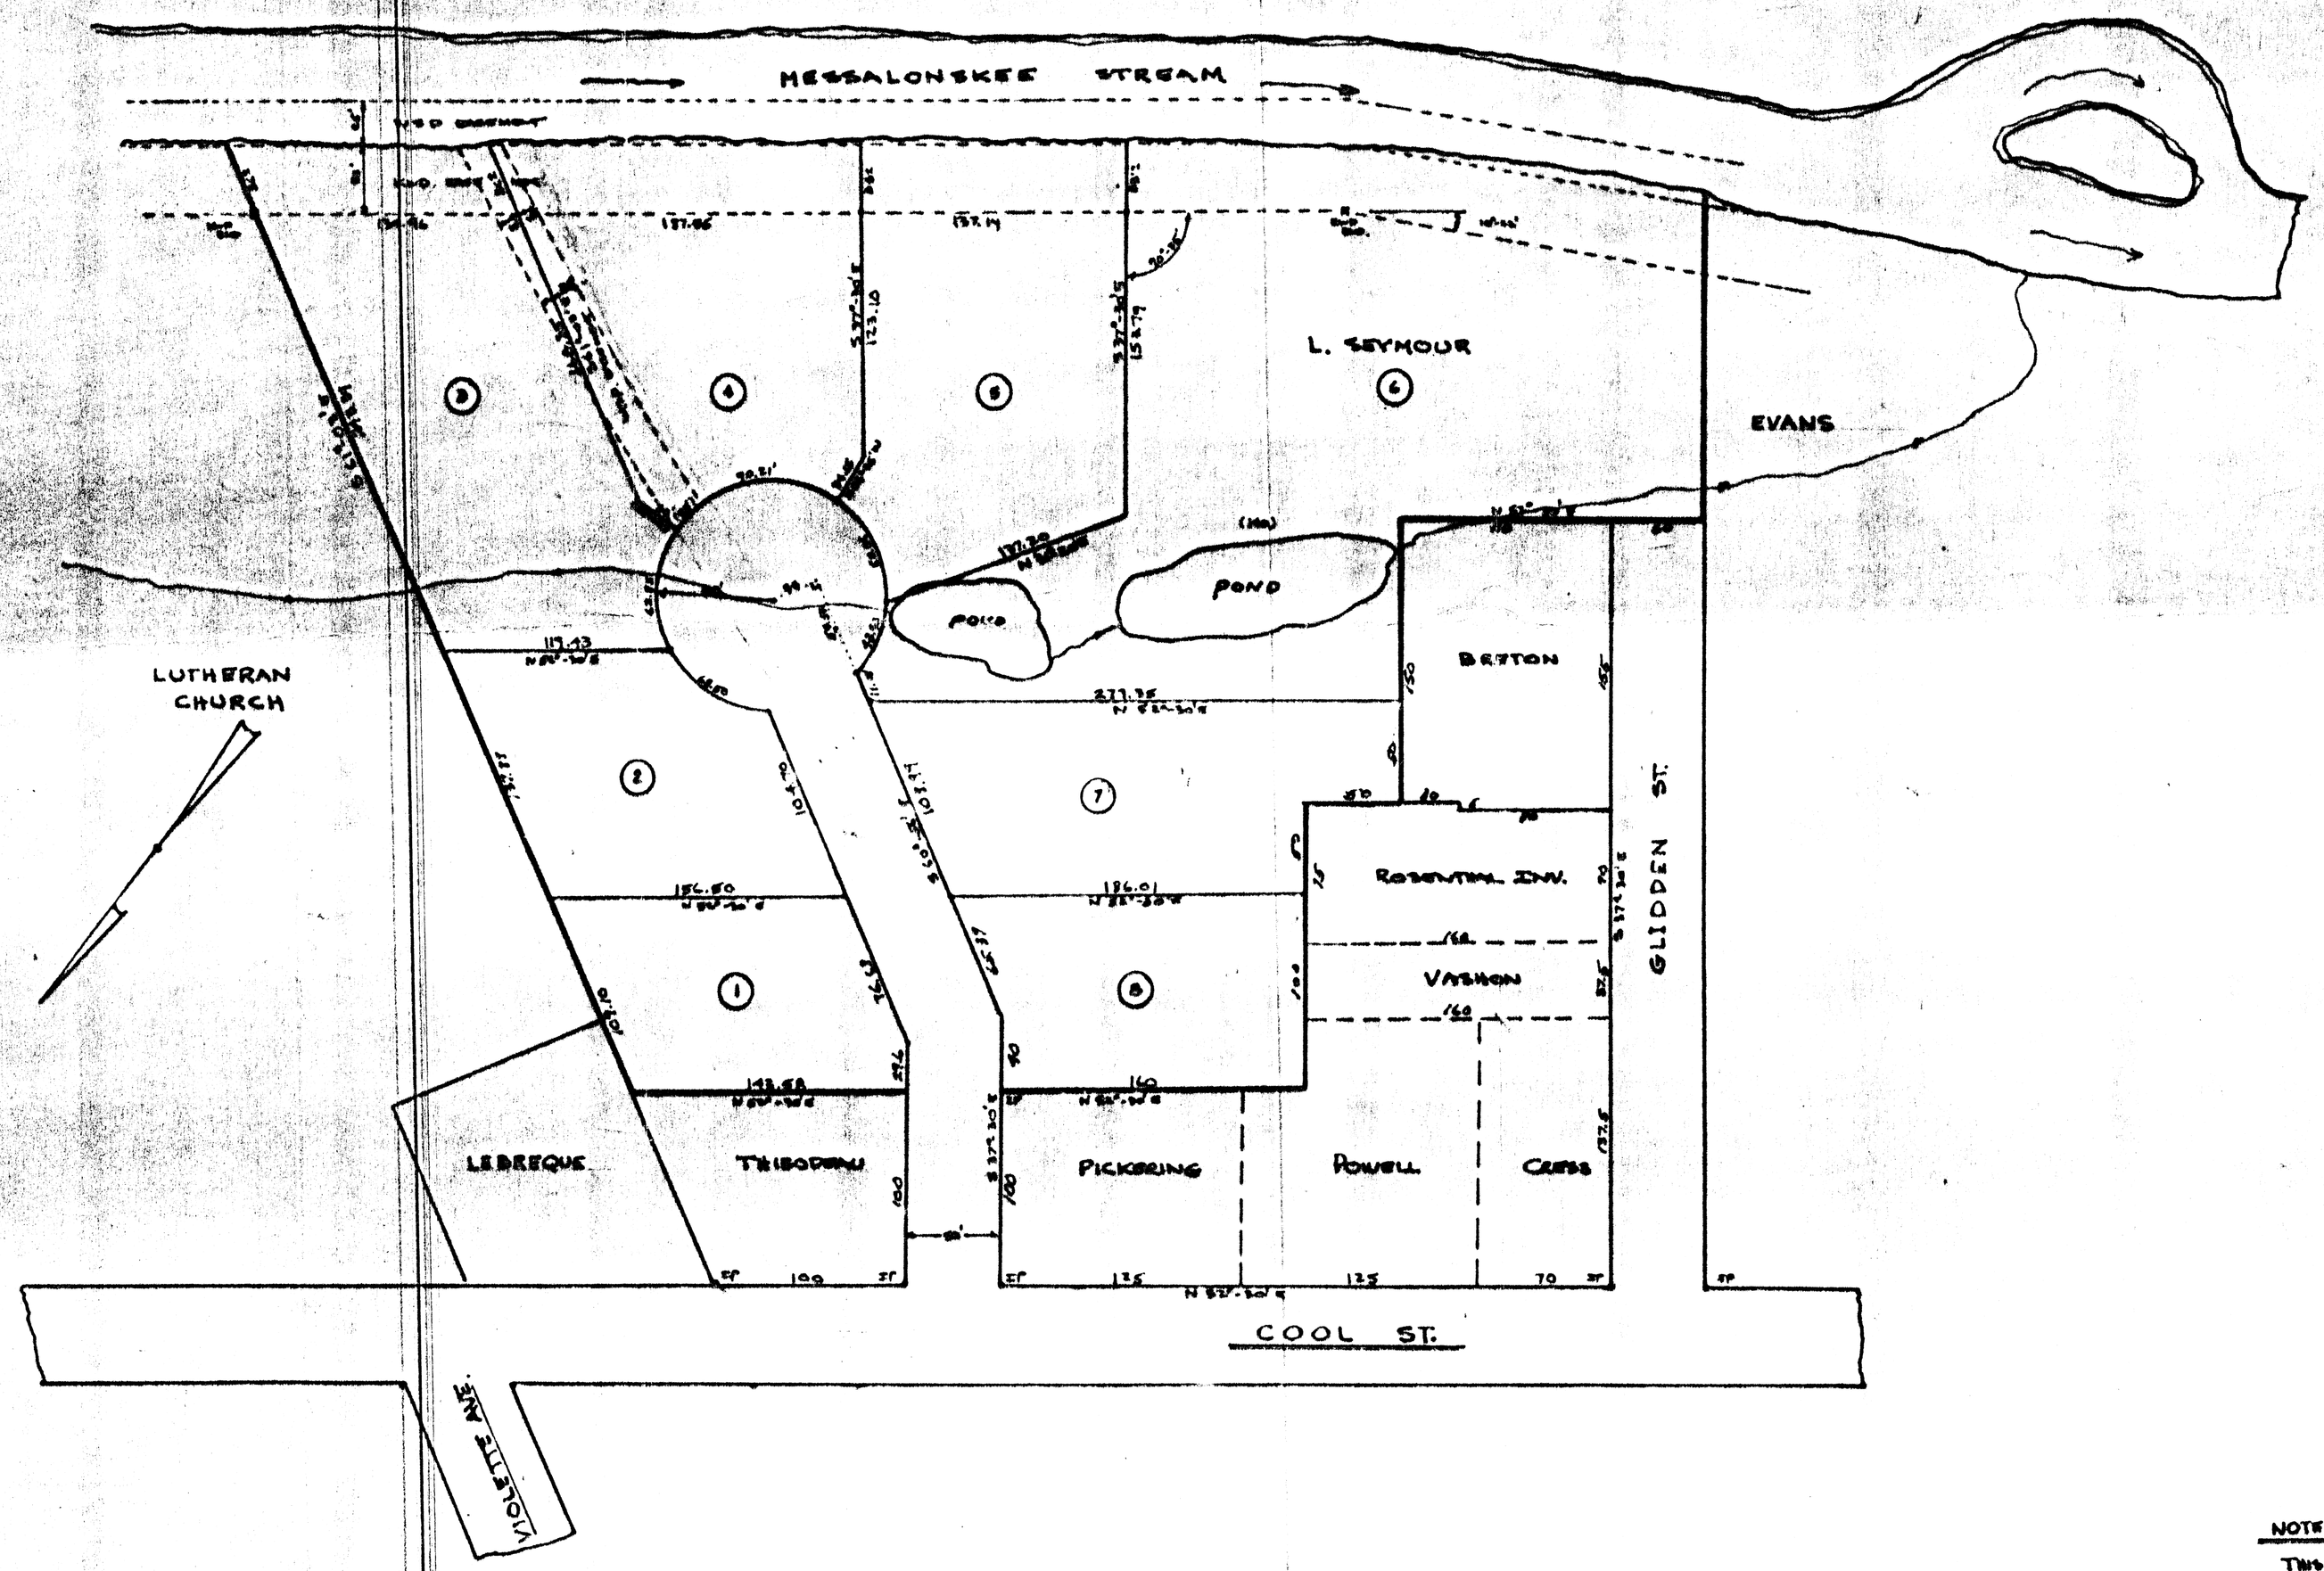

PLAN
1" = 50'

WATERVILLE PLANNING BOARD

CHAIRMAN: Ronald L. Gilbert
R. W. Turner
Joseph M. Peters
William Gwaydosky
Marilyn S. Mavrinac

OWNER OF RECORD:
L. W. SEYMOUR, WATERVILLE, ME.

M 43

NOTE:
THIS PLAT IS A PORTION OF THE "KIMBALL TRACT", REVISED DEC. 21, 1959 BY SHERMAN SMITH, CE & RECORDED IN THE KENNEBEC REGISTRY OF DEEDS.

L.W. SEYMOUR - CIVIL ENGINE

SUBDIVISION PLAT

THRUSHWOOD PARK
WATERVILLE, MAINE

DWN. L. W. SEYMOUR | SUBDIV. L. W. SEY