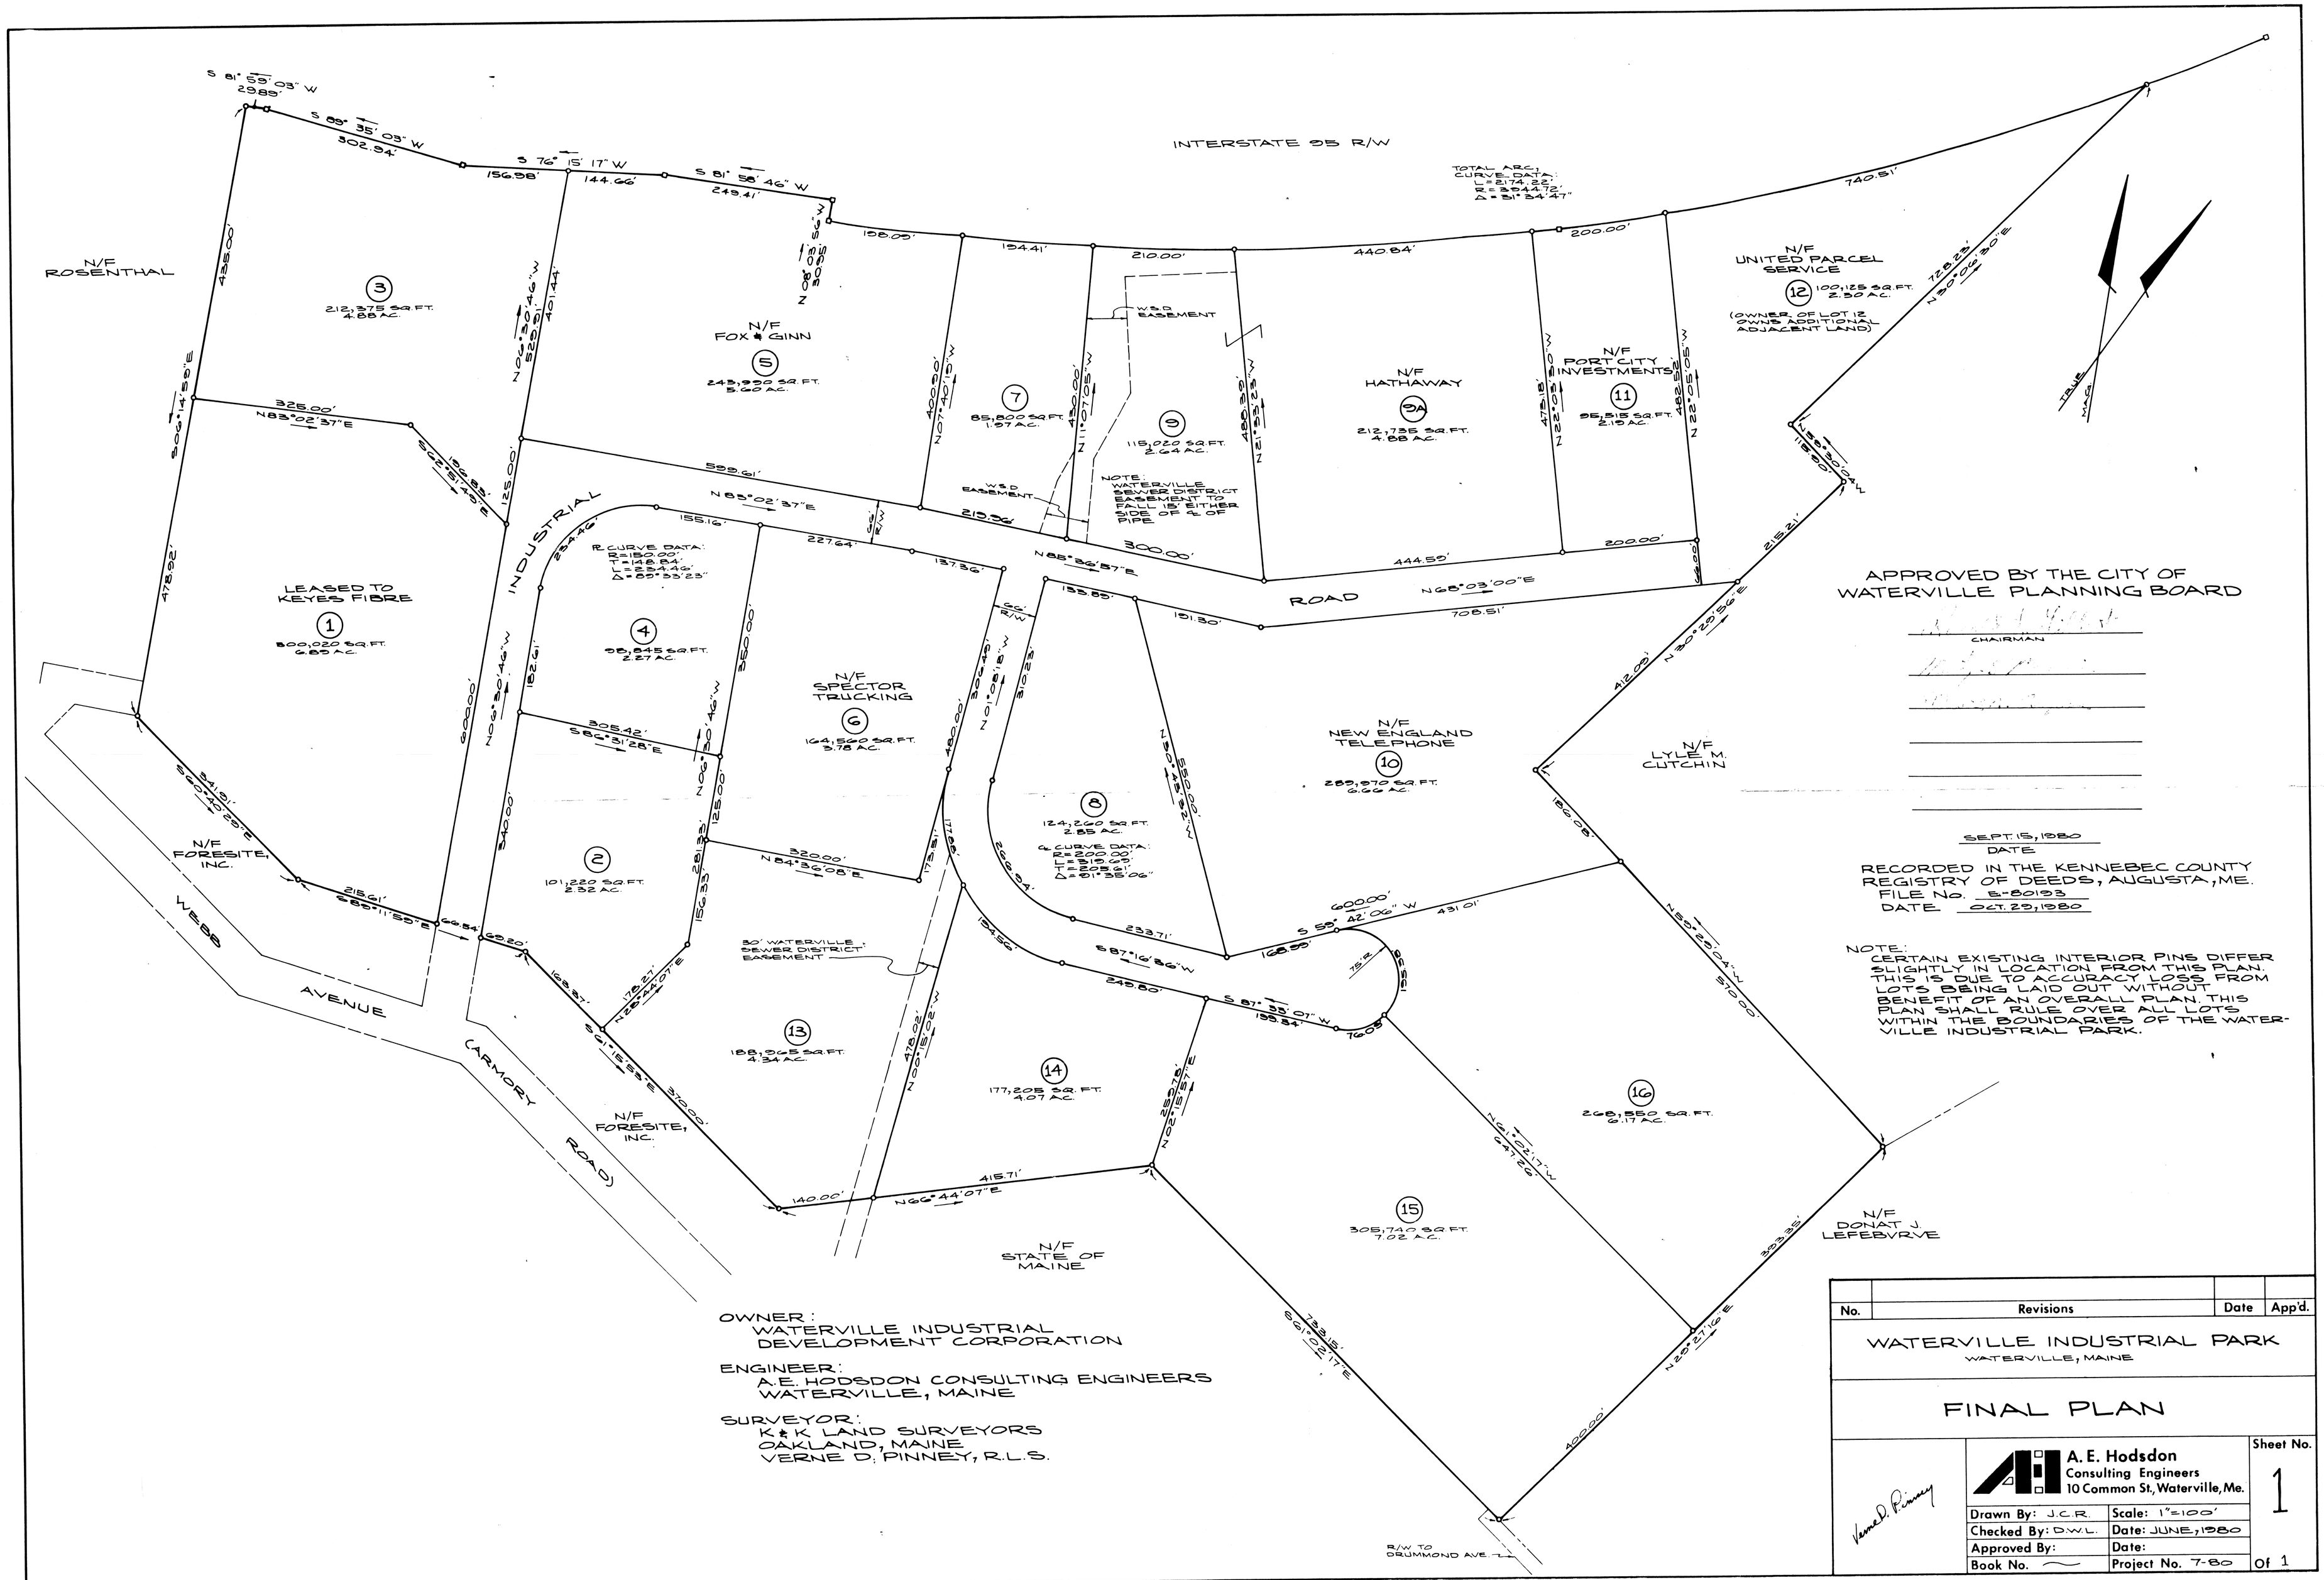


APPROVED BY THE CITY OF WATERVILLE PLANNING BOARD

CHAIRMAN

SEPT. 15, 1980
DATE

RECORDED IN THE KENNEBEC COUNTY REGISTRY OF DEEDS, AUGUSTA, ME.
FILE No. 8-80193
DATE OCT. 29, 1980

NOTE:
CERTAIN EXISTING INTERIOR PINS DIFFER SLIGHTLY IN LOCATION FROM THIS PLAN. THIS IS DUE TO ACCURACY LOSS FROM LOTS BEING LAID OUT WITHOUT BENEFIT OF AN OVERALL PLAN. THIS PLAN SHALL RULE OVER ALL LOTS WITHIN THE BOUNDARIES OF THE WATERVILLE INDUSTRIAL PARK.

OWNER:
WATERVILLE INDUSTRIAL DEVELOPMENT CORPORATION

ENGINEER:
A.E. HODSDON CONSULTING ENGINEERS
WATERVILLE, MAINE

SURVEYOR:
K & K LAND SURVEYORS
OAKLAND, MAINE
VERNE D. PINNEY, R.L.S.

| No. | Revisions | Date | App'd. |
|---|---|---|---|
| | | | |

WATERVILLE INDUSTRIAL PARK
WATERVILLE, MAINE

FINAL PLAN

Verne D. Pinney

A. E. Hodsdon
Consulting Engineers
10 Common St., Waterville, Me.

| | |
|---|---|
| Drawn By: J.C.R. | Scale: 1"=100' |
| Checked By: D.W.L. | Date: JUNE, 1980 |
| Approved By: | Date: |
| Book No. — | Project No. 7-80 |

Sheet No. 1 of 1