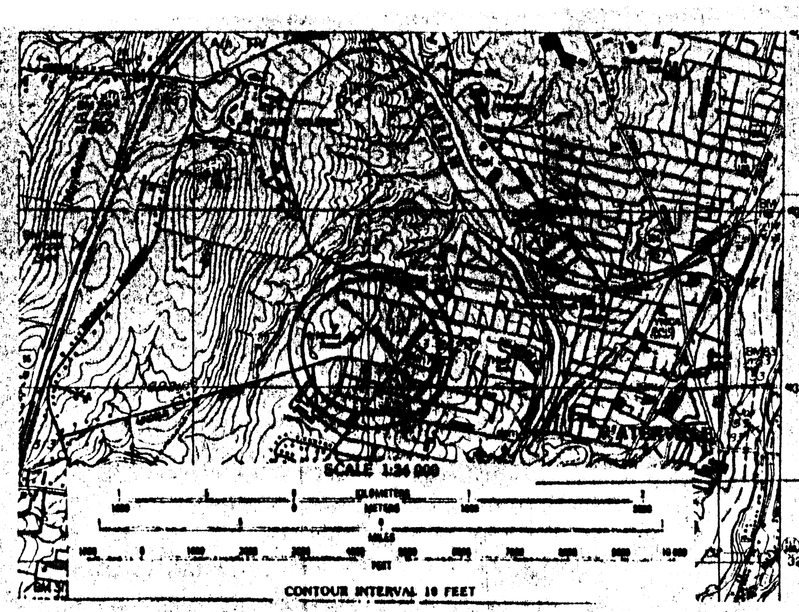

LOCUS

APPROVED BY CITY OF WATERVILLE PLANNING BOARD
DATE June 19, 1989

_____ CHR.

_____

_____

_____

_____

_____

DATE _____
RECORDED IN KENNEBEC REGISTRY OF DEEDS
FILE NO. _____

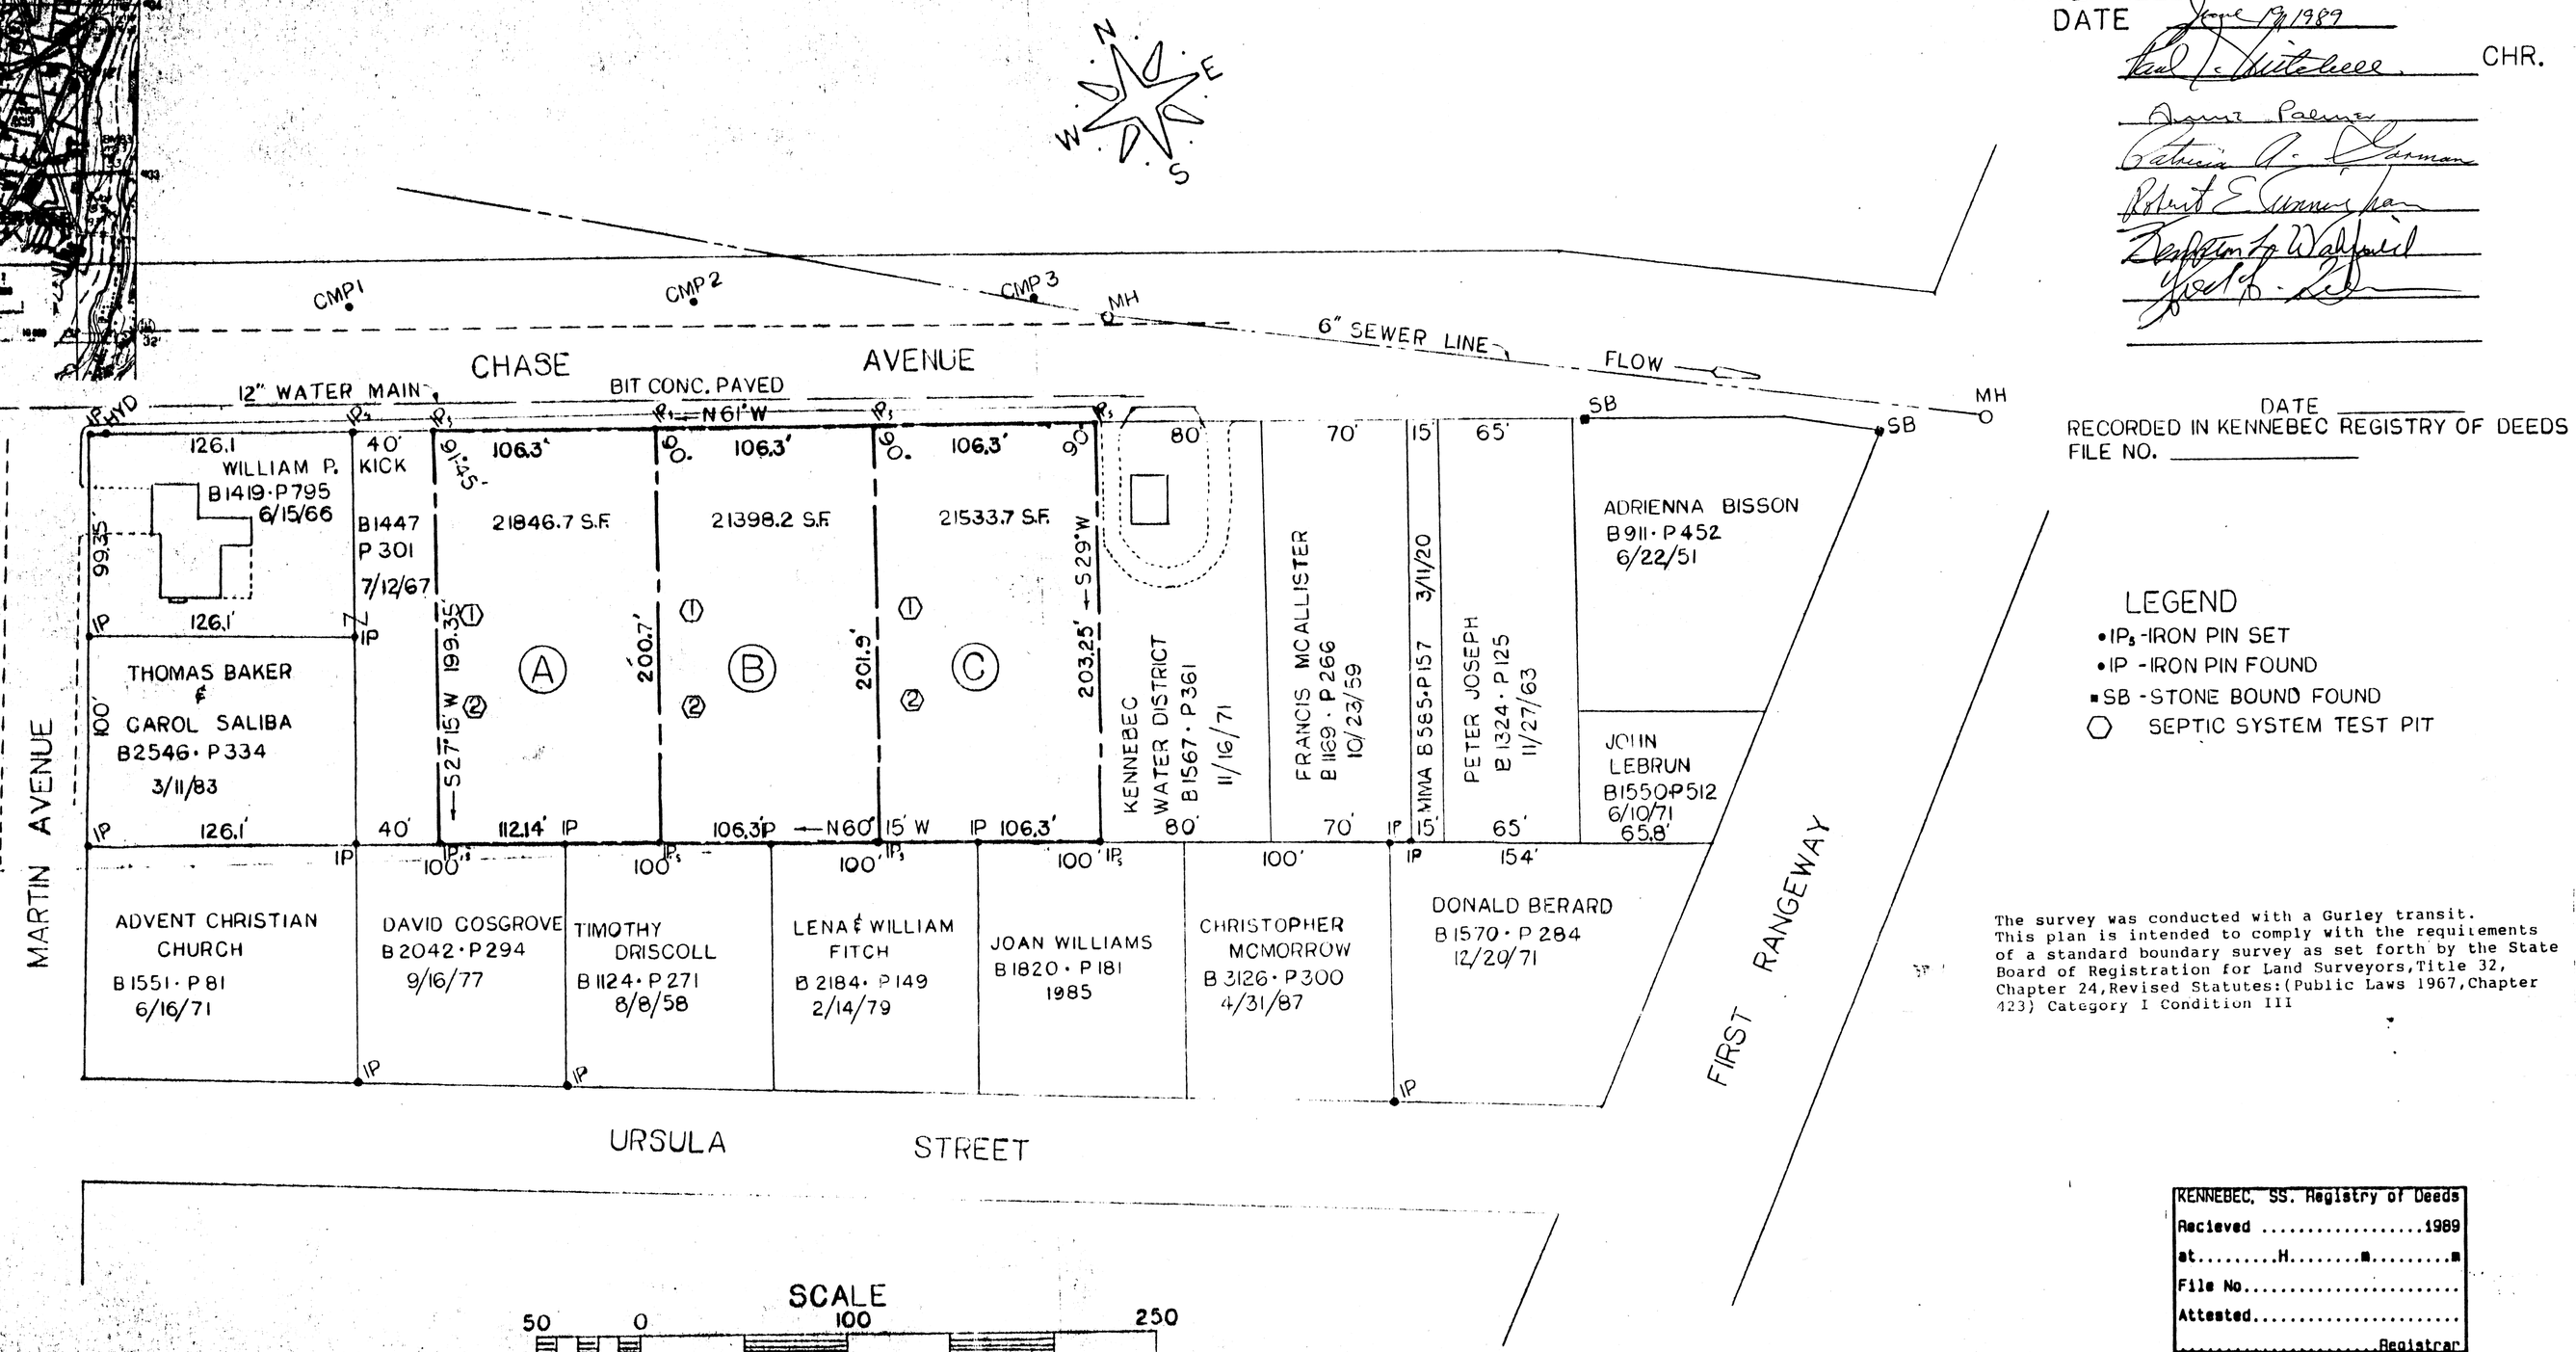

LEGEND
- •IP$_s$ -IRON PIN SET
- •IP -IRON PIN FOUND
- ▪SB -STONE BOUND FOUND
- ⬡ SEPTIC SYSTEM TEST PIT

The survey was conducted with a Gurley transit. This plan is intended to comply with the requirements of a standard boundary survey as set forth by the State Board of Registration for Land Surveyors, Title 32, Chapter 24, Revised Statutes: (Public Laws 1967, Chapter 423) Category I Condition III

SCALE
50 0 100 250

SITE EVALUATOR-SOILS· R.B.WILLEY SE '68 SKOWHEGAN
SURVEYOR· R.J.CAREY R.L.S.'227 BELGRADE

KENNEBEC, SS. Registry of Deeds
Recieved 1989
at.....H.....m.....m
File No.....
Attested.....
.....Registrar

STATE OF MAINE RICHARD J. CAREY 227 REGISTERED LAND SURVEYOR

A RESUBDIVISION OF A PORTION OF
ACADEMY ACRES
WATERVILLE, MAINE
FOR
ALBERT DESROSIERS
BENTON AVENUE - WINSLOW, MAINE
PLAN & SURVEY BY RICHARD J. CAREY
SCALE 1"= 50' MARCH 9, 1988
AMENDED MARCH 22, 1989

NEW M46
M50