CITY OF WATERVILLE

APPROVED BY THE WATERVILLE

CHAIRMAN

June 27, 1977 DATE

REFER TO BOOK 1955 [illegible] 41 AND 42 PAGE 5 IN THE KENNEBEC REGISTRY OF DEEDS FOR DEED REFERENCE THIS PLAN IS A REVISION OF LOTS ONE AND TWO OF THE PLAN IN PLAN BOOK 42 PAGE 5

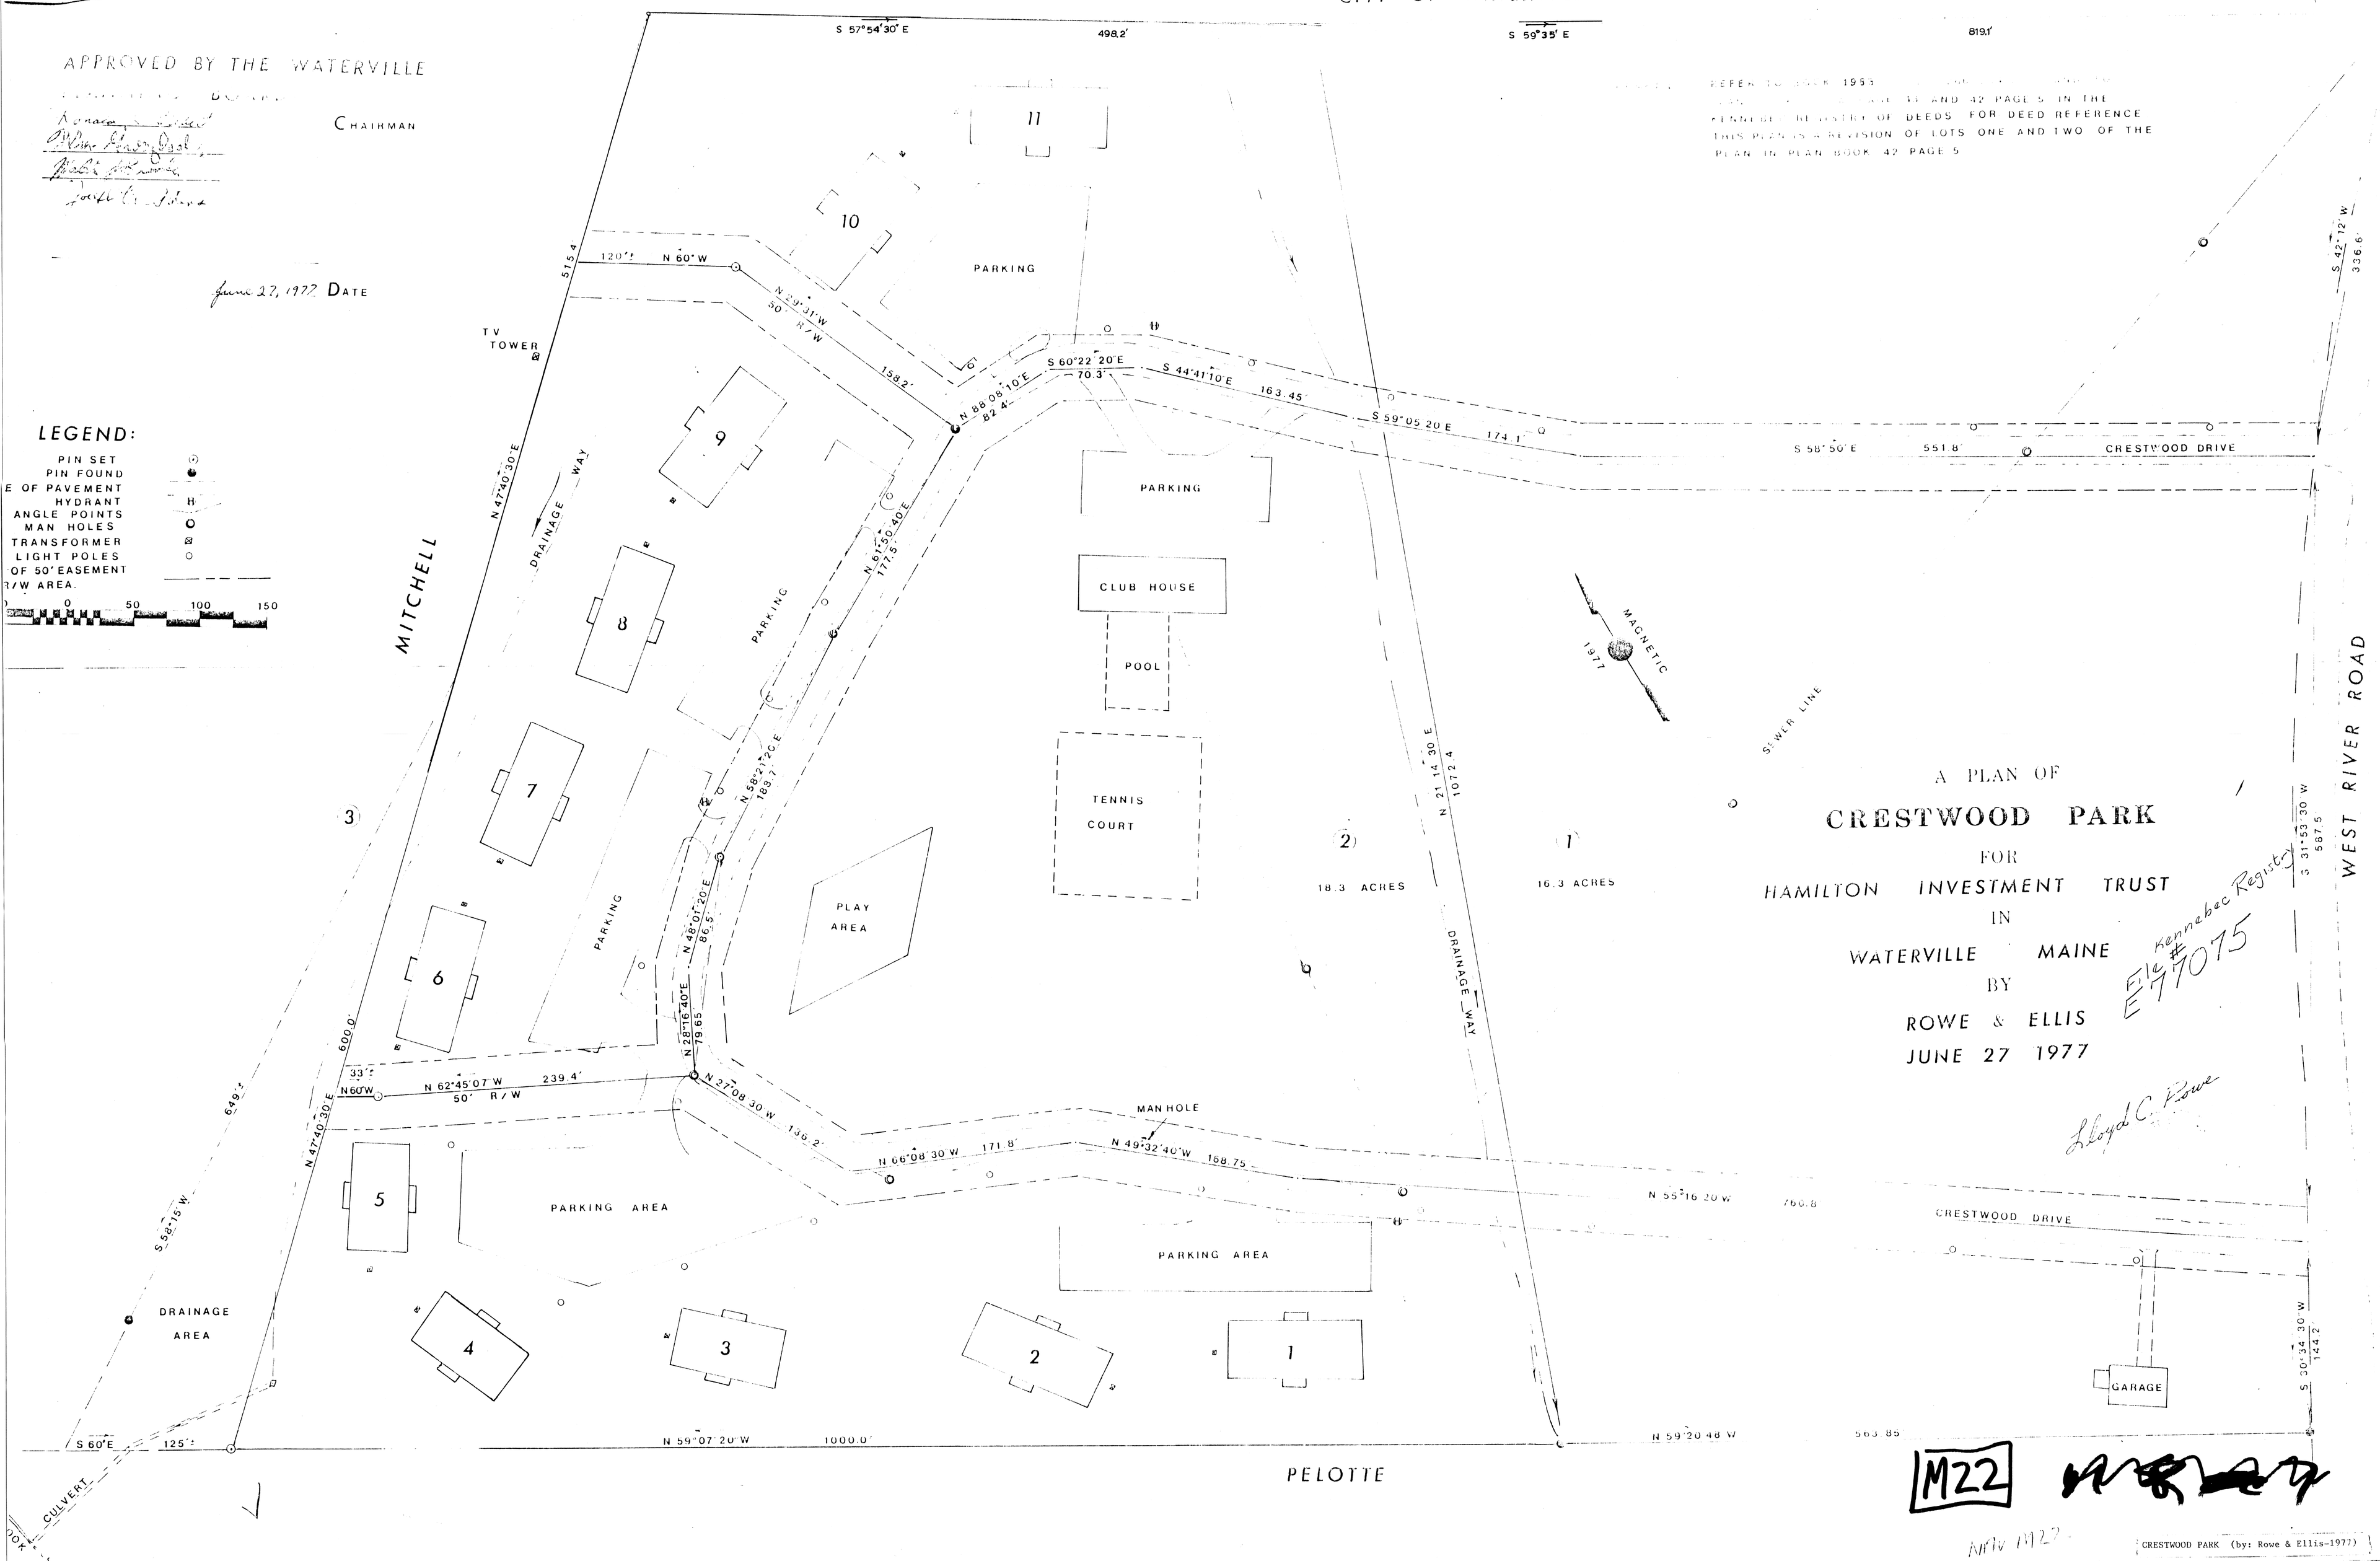

LEGEND:

- PIN SET
- PIN FOUND
- E OF PAVEMENT
- HYDRANT
- ANGLE POINTS
- MAN HOLES
- TRANSFORMER
- LIGHT POLES
- OF 50' EASEMENT
- R/W AREA.

0 50 100 150

M22

CRESTWOOD PARK (by: Rowe & Ellis-1977)