PLISGA AND DAY LAND SURVEYORS
CONTROL STATION DATA

STATION WTVL MON 1 CITY/TOWN WATERVILLE

COMBINED SCALE FACTOR 0.999982586 DATE OF OBSERVATION 6-12-1991

NORTHING 625236.0037 EASTING 3092867.2545 ELEVATION 86.79'

TO STATION OR OBJECT	GRID DISTANCE (FT.)	GRID BEARING (ADJ.)
W100	1223.91	S 46°7'56" W
W2918	384.35	N 6°30'40" W
AZIMUTH MARK TOP OF GOLD CROSS ATOP ST. FRANCIS CATHOLIC CHURCH.		N 50°24'0" W

DESCRIPTION AND SKETCH:

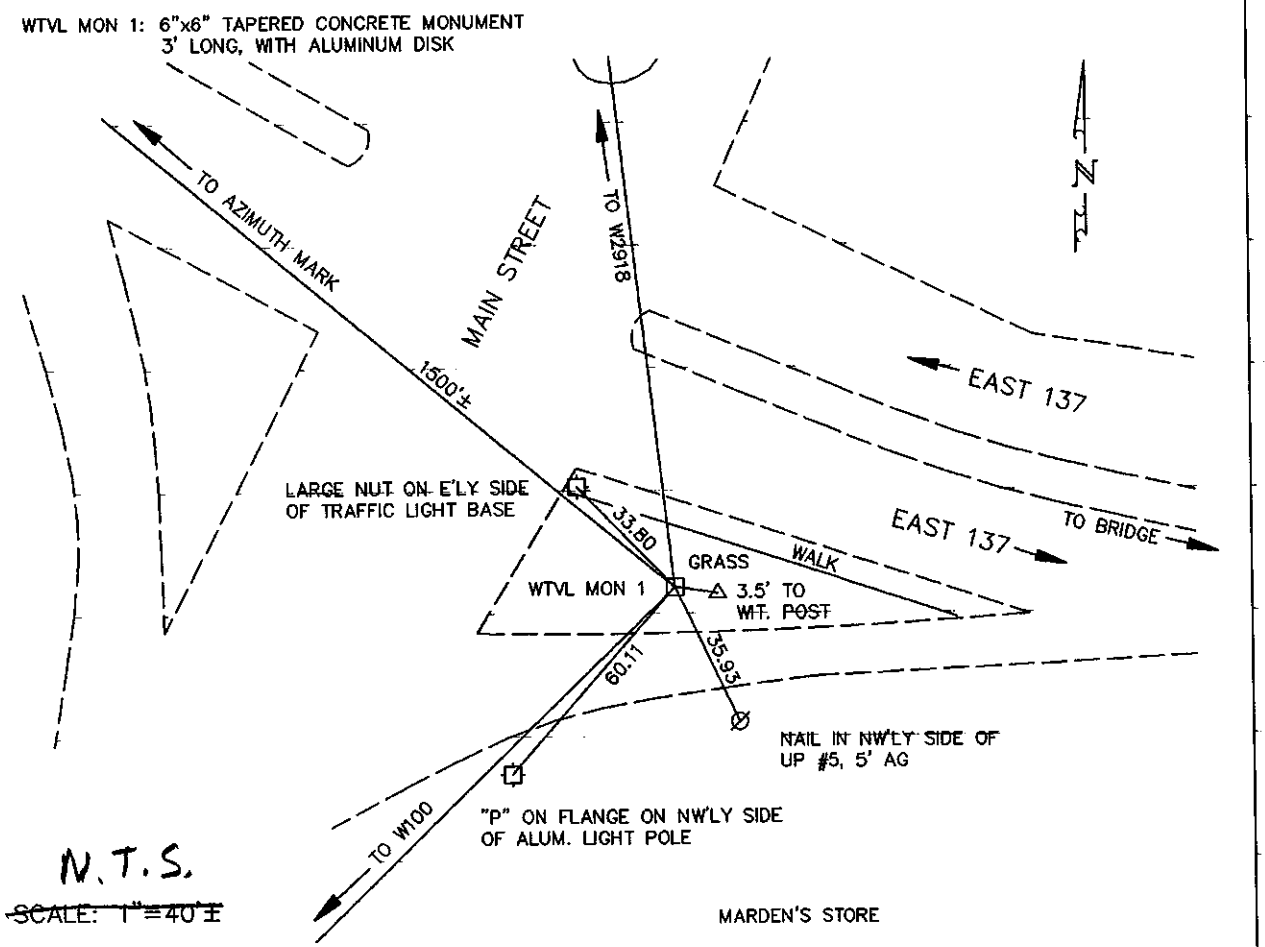

N.T.S.

~~SCALE: 1"=40'±~~

PLISGA AND DAY LAND SURVEYORS
CONTROL STATION DATA

STATION WTVL MON 2 CITY/TOWN WATERVILLE

COMBINED SCALE FACTOR 0.999982586 DATE OF OBSERVATION 5-8-1991

NORTHING 621656.9077 EASTING 3090610.5408 ELEVATION 84.27'

TO STATION OR OBJECT	GRID DISTANCE (FT.)	GRID BEARING (ADJ.)
WTVL MON 3	1518.61	N 77°19'24" W
W400	1331.74	N 24°49'3" E
AZIMUTH MARK TOP NUT OF SECOND FIRE HYDRANT NORTH OF GROVE ST. ON W'LY SIDE OF WATER ST. IN FRONT OF TAN HOUSE #167	431.20	N 21°1'44" E

DESCRIPTION AND SKETCH:

WTVL MON 2: 6"x6" TAPERED CONCRETE MONUMENT, 3' LONG, WITH ALUMINUM DISK

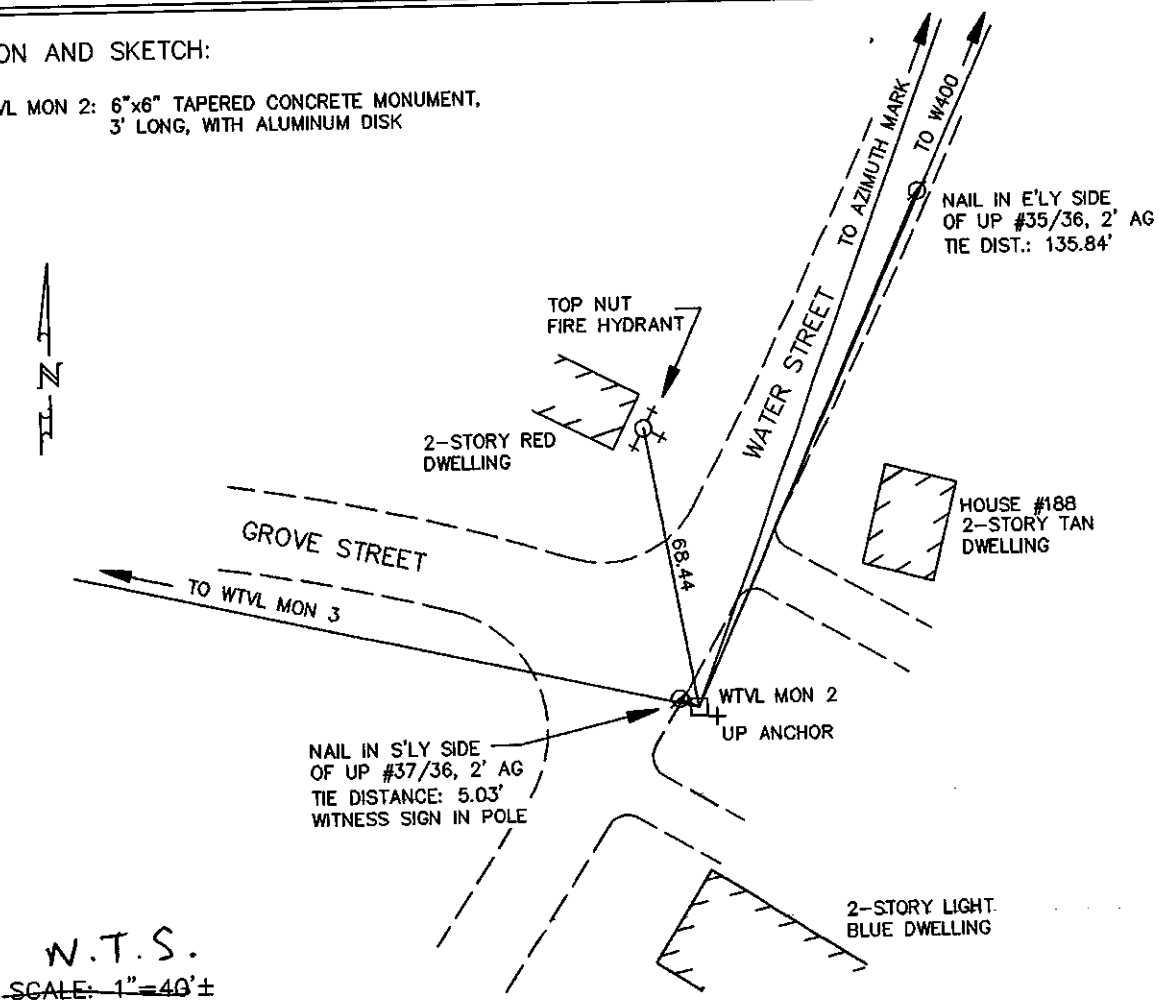

N.T.S.

~~SCALE: 1"=40'±~~

PLISGA AND DAY LAND SURVEYORS
CONTROL STATION DATA

STATION WTVL MON 3 CITY/TOWN WATERVILLE

COMBINED SCALE FACTOR 0.999982586 DATE OF OBSERVATION 5-8-1991

NORTHING 621990.1687 EASTING 3089128.9454 ELEVATION 132.58'

TO STATION OR OBJECT	GRID DISTANCE (FT.)	GRID BEARING (ADJ.)
WTVL MON 2	1518.61	S 77°19'24" E
WW813	1113.93	N 79°59'54" W
AZIMUTH MARK POINTED TOP OF 25' TALL CEM. MON. LABELED ASA REDINGTON – REVOLUTIONARY SOLDIER. MON. IS TALLEST ON BACK SIDE OF CEM.	844.70	S 4°45'36" E

DESCRIPTION AND SKETCH:

WTVL MON 3: 6"x6" TAPERED CONCRETE MONUMENT, 3' LONG, WITH ALUMINUM DISK

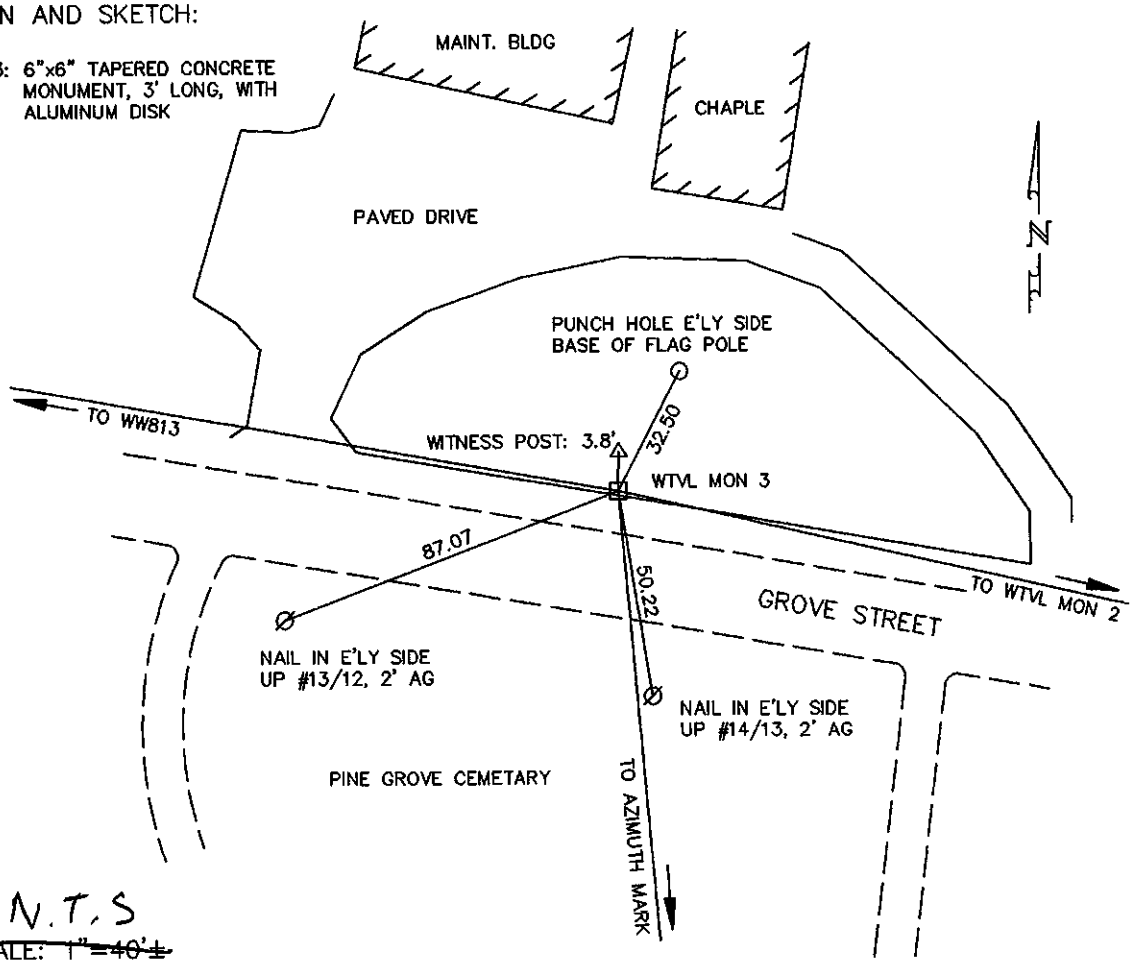

N.T.S

~~SCALE: 1"=40'±~~

PLISGA AND DAY LAND SURVEYORS
CONTROL STATION DATA

STATION WTVL MON 4 CITY/TOWN WATERVILLE

COMBINED SCALE FACTOR 0.999970002 DATE OF OBSERVATION 5-9-1991

NORTHING 618340.1693 EASTING 3083598.8384 ELEVATION 155.54'

TO STATION OR OBJECT	GRID DISTANCE (FT.)	GRID BEARING (ADJ.)
WW705	765.58	N 50°40'55" E
WW707	816.71	S 25°25'21" W
AZIMUTH MARK TALLEST ANTENNA ON NORTH SIDE OF TOWER ON RIDGE – ONLY ONE VISIBLE THROUGH TREES, HAS FOUR MICROWAVE UNITS ATTACHED.		S 9°22'28" E

DESCRIPTION AND SKETCH:

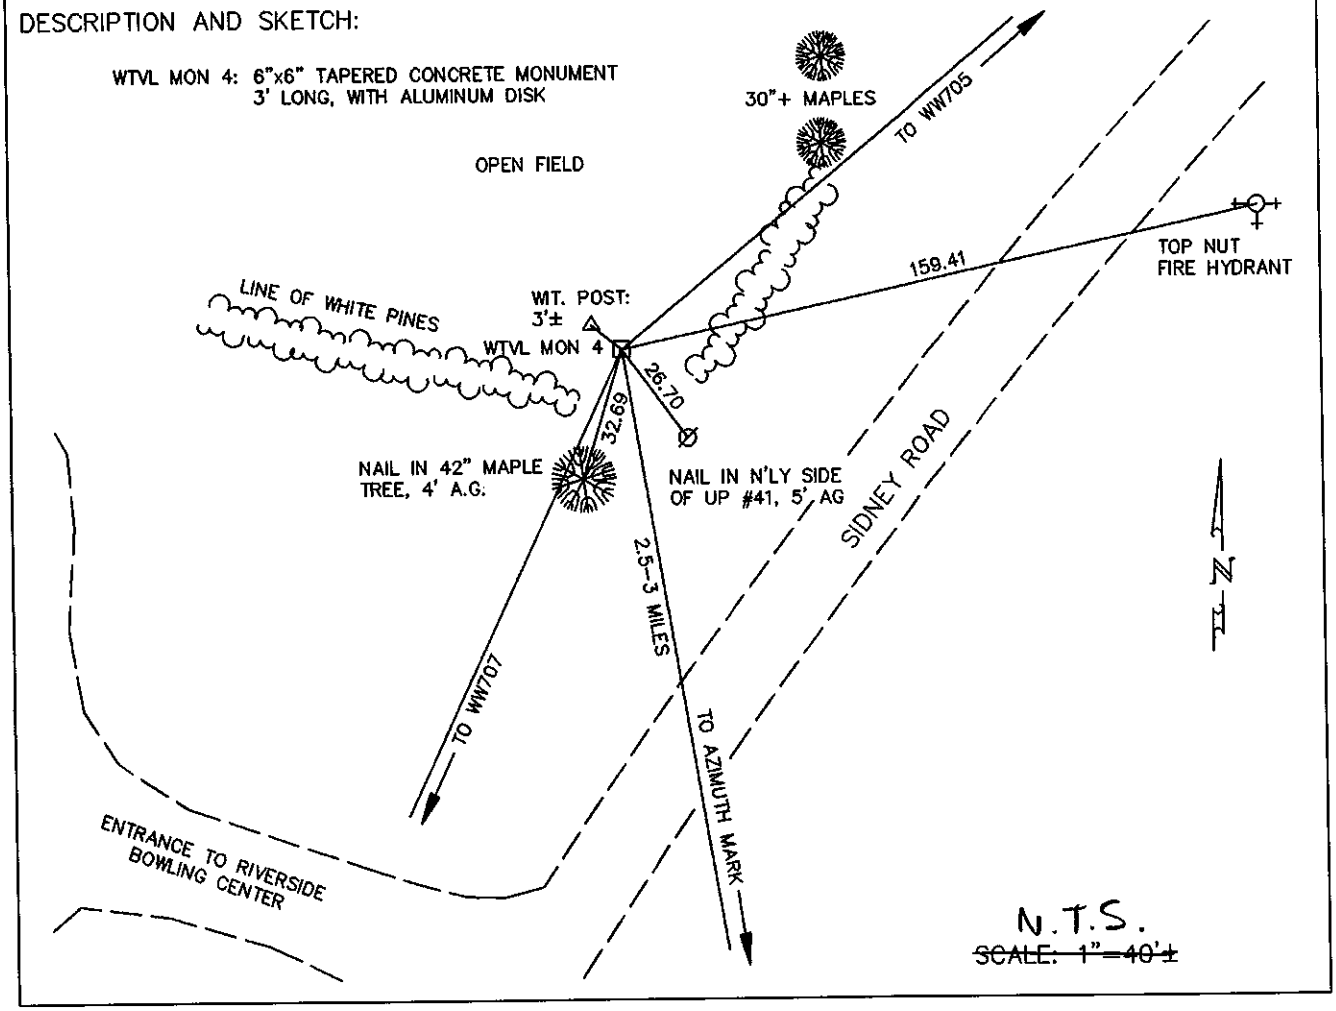

PLISGA AND DAY LAND SURVEYORS
CONTROL STATION DATA

STATION WTVL MON 5 CITY/TOWN WATERVILLE

COMBINED SCALE FACTOR 0.999979596 DATE OF OBSERVATION 5-9-1991

NORTHING 615370.9329 EASTING 3082707.3439 ELEVATION 126.96'

TO STATION OR OBJECT	GRID DISTANCE (FT.)	GRID BEARING (ADJ.)
W500	1083.56	N 21°53'16" E
W600	1602.63	S 31°33'31" W
AZIMUTH MARK LIGHTNING ROD ON REAR OF ROOF OF A 2-STORY BLUE W/WHITE TRIM DWELLING.		S 43°34'12" W

DESCRIPTION AND SKETCH:

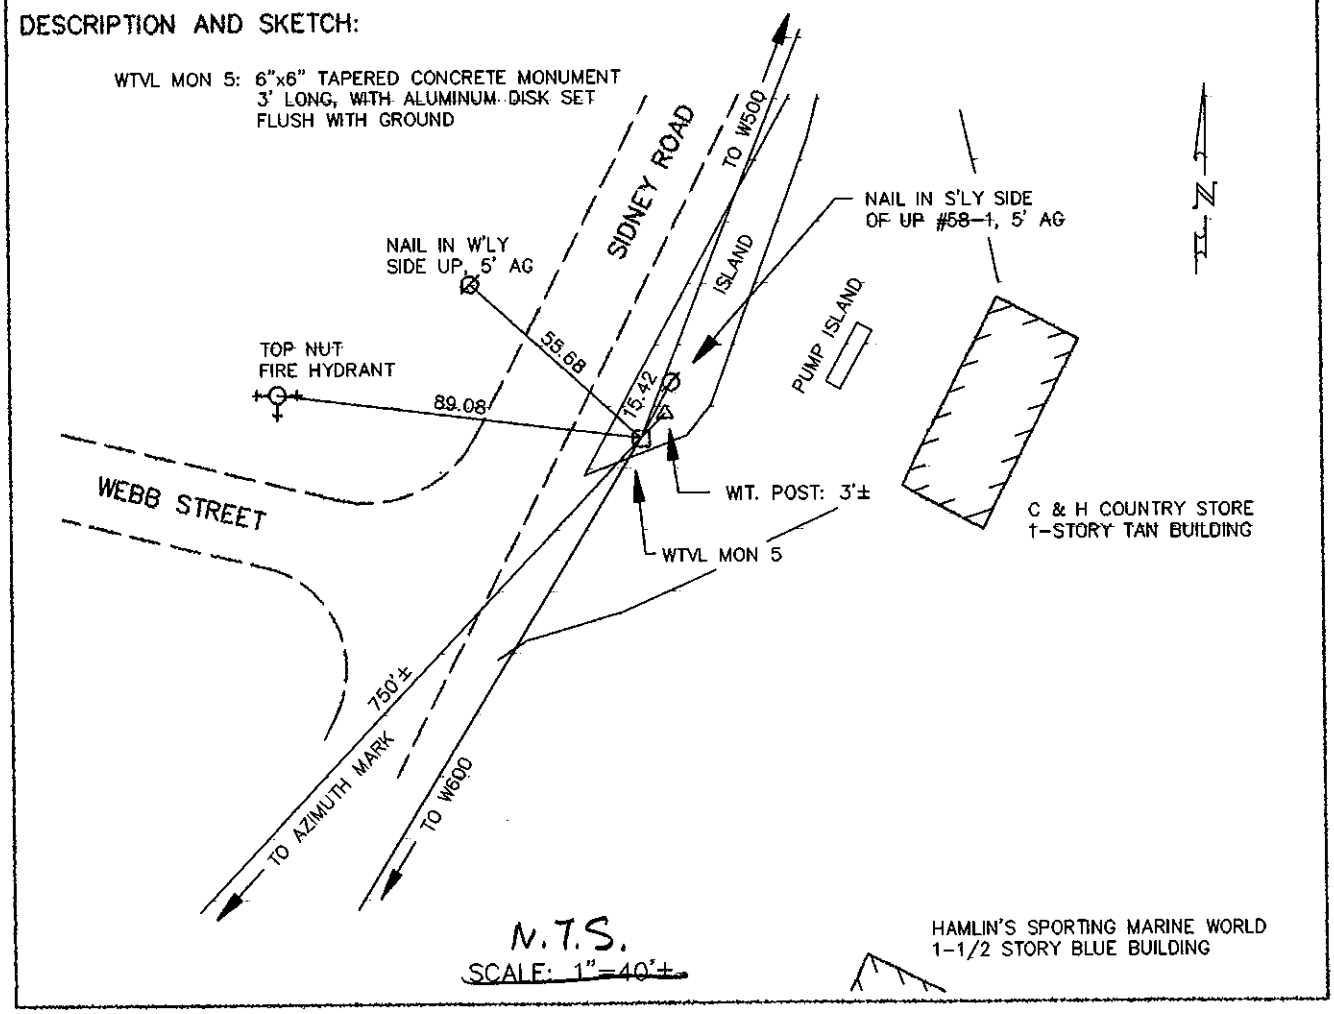

PLISGA AND DAY LAND SURVEYORS
CONTROL STATION DATA

STATION WTVL MON 6 CITY/TOWN WATERVILLE

COMBINED SCALE FACTOR 0.999979596 DATE OF OBSERVATION 5-13-1991

NORTHING 609657.0058 EASTING 3079522.9379 ELEVATION 142.62'

TO STATION OR OBJECT	GRID DISTANCE (FT.)	GRID BEARING (ADJ.)
W900	972.91	N 3°39'30" E
W1000	784.94	N 78°0'49" W
WS1	984.64	S 10°35'16" W
AZIMUTH MARK TALLEST ANTENNA ON NORTH SIDE OF TOWER ON RIDGE – ONLY ONE VISIBLE THROUGH TREES, HAS FOUR MICROWAVE UNITS ATTACHED.		S 42°53'37" E

DESCRIPTION AND SKETCH:

WTVL MON 6: 6"x6" TAPERED CONCRETE MONUMENT 3' LONG, WITH ALUMINUM DISK

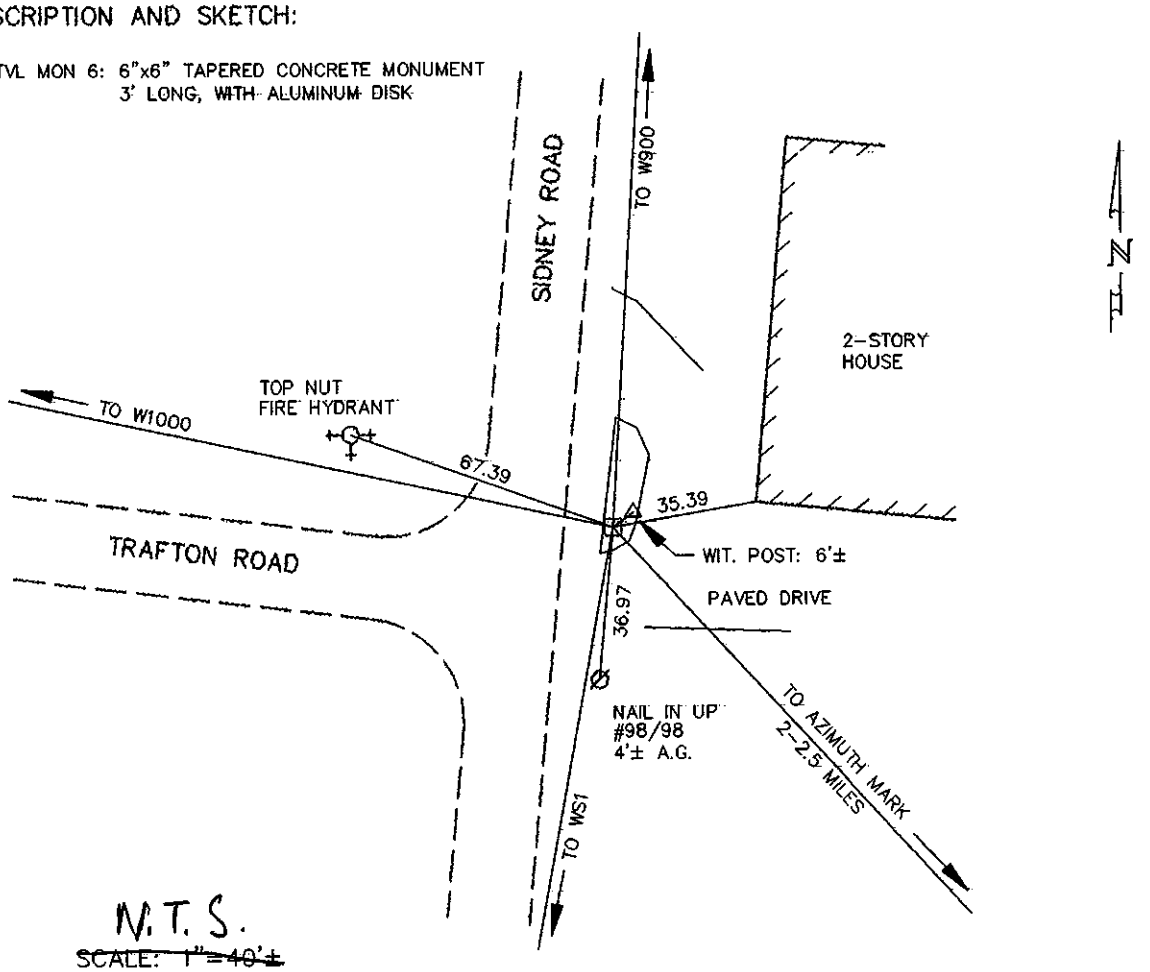

N.T.S.

~~SCALE: 1"=40'±~~

PLISGA AND DAY LAND SURVEYORS
CONTROL STATION DATA

STATION WTVL MON 7 CITY/TOWN WATERVILLE

COMBINED SCALE FACTOR 0.999971022 DATE OF OBSERVATION 5-15-1991

NORTHING 610654.5294 EASTING 3074518.1894 ELEVATION 184.88'

TO STATION OR OBJECT	GRID DISTANCE (FT.)	GRID BEARING (ADJ.)
W1200	1451.74	N 39°7'35" E
AZIMUTH MARK 1 BASE OF SHAFT ON WEATHER VANE ON TOP OF 2-CAR GARAGE.		N 58°53'21" W
AZIMUTH MARK 2 BASE OF SHAFT ON WEATHER VANE ON TOP OF BARN OFF GRAVEL PORTION OF EIGHT ROD ROAD.		S 6°19'50" W

DESCRIPTION AND SKETCH:

WTVL MON 7: 6"x6" TAPERED CONCRETE MONUMENT WITH ALUMINUM DISK

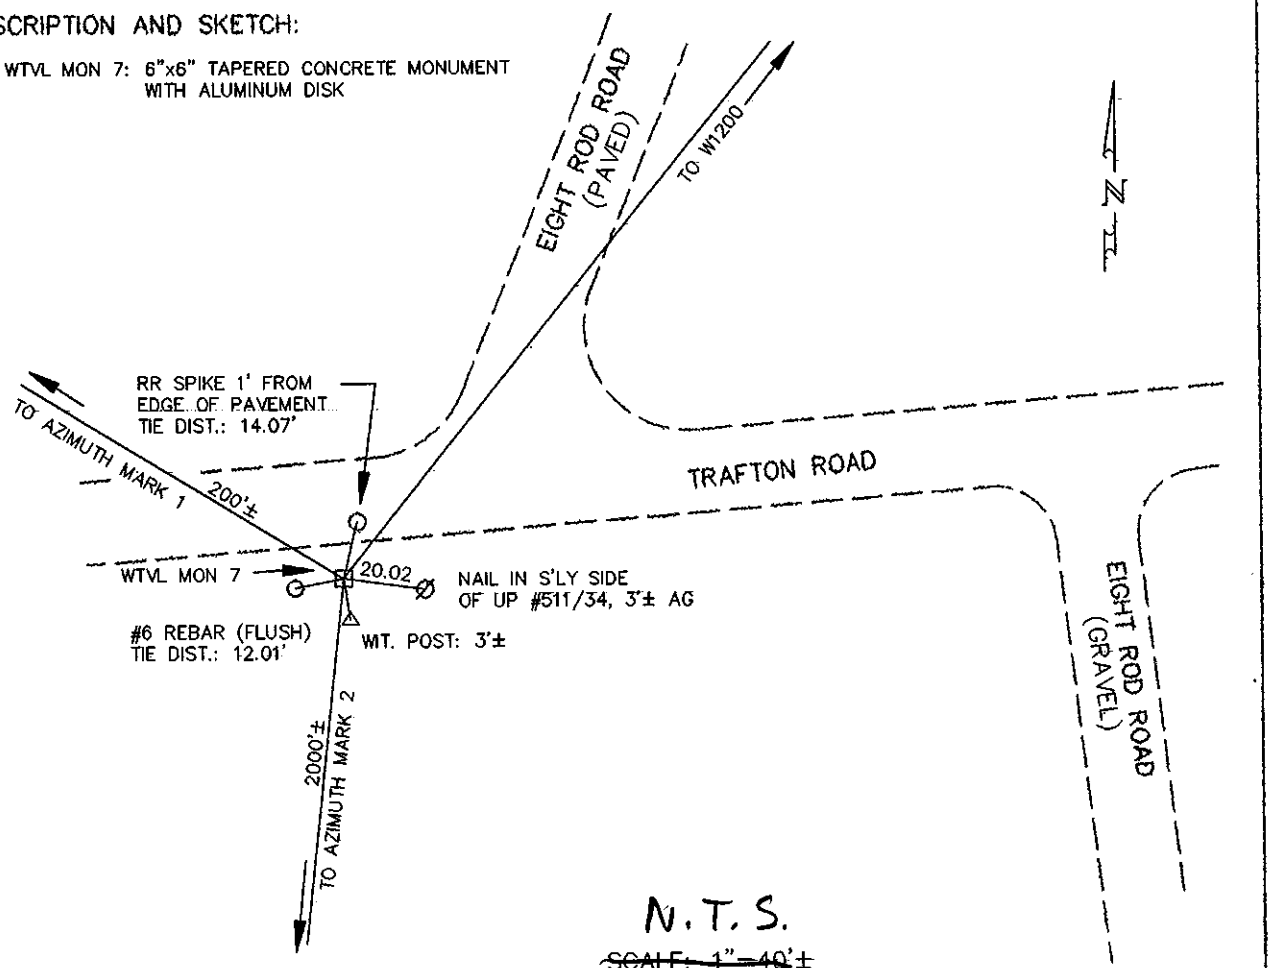

N.T.S.

~~SCALE: 1"=40'±~~

PLISGA AND DAY LAND SURVEYORS
CONTROL STATION DATA

STATION WTVL MON 8 CITY/TOWN WATERVILLE

COMBINED SCALE FACTOR 0.999971022 DATE OF OBSERVATION 5-16-1991

NORTHING 613485.1087 EASTING 3070542.8367 ELEVATION 293.87'

TO STATION OR OBJECT	GRID DISTANCE (FT.)	GRID BEARING (ADJ.)
W1500	3024.35	S 44°42'56" E
AZIMUTH MARK TALLEST ANTENNA ON NORTH SIDE OF TOWER ON RIDGE – ONLY ONE VISIBLE THROUGH TREES, HAD FOUR MICROWAVE UNITS ATTACHED.		S 54°51'35" E

DESCRIPTION AND SKETCH:

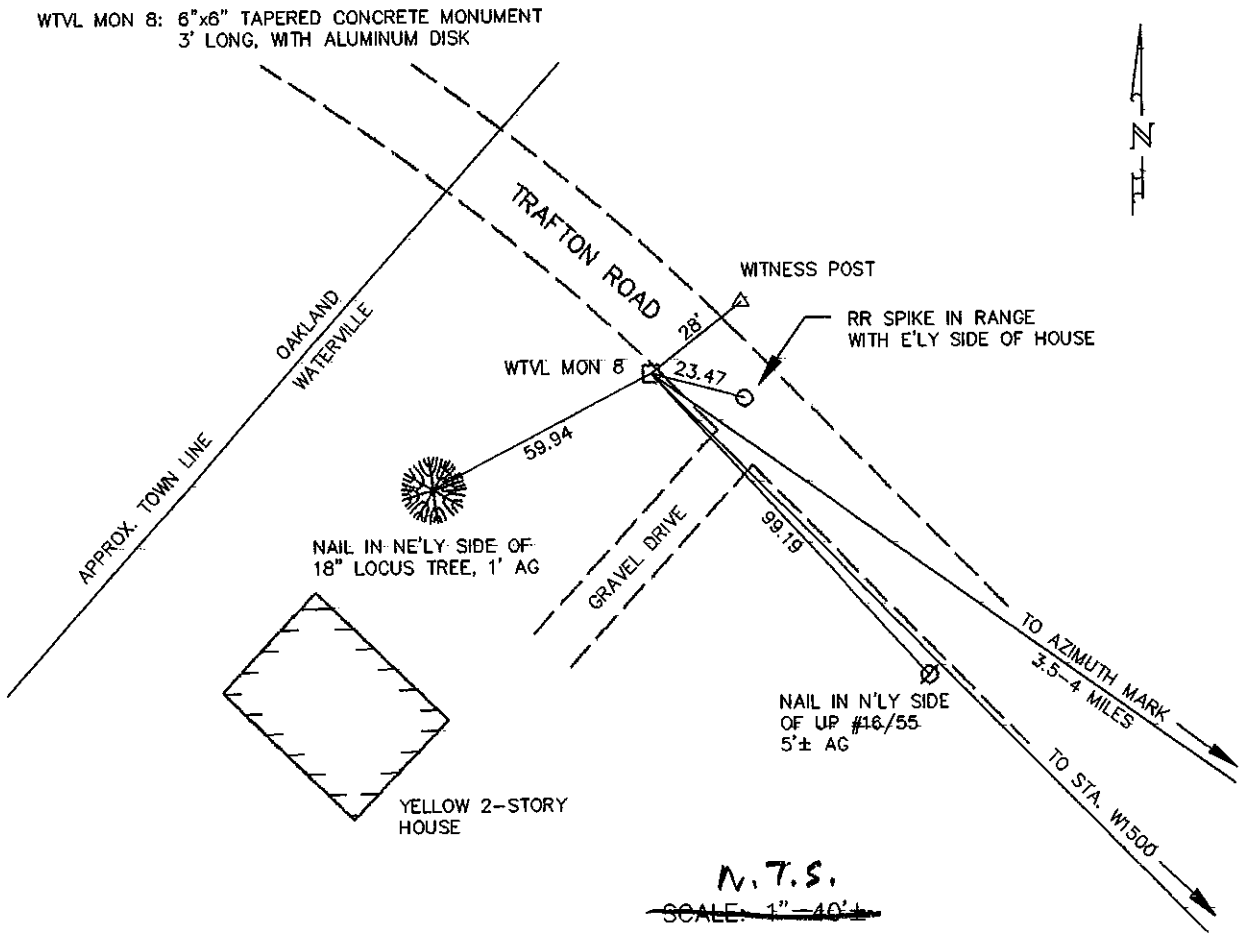

PLISGA AND DAY LAND SURVEYORS
CONTROL STATION DATA

STATION WTVL MON 9 CITY/TOWN WATERVILLE

COMBINED SCALE FACTOR 0.999971022 DATE OF OBSERVATION 5-16-1991

NORTHING 617364.8127 EASTING 3073341.0335 ELEVATION 305.26'

TO STATION OR OBJECT	GRID DISTANCE (FT.)	GRID BEARING (ADJ.)
WTVL MON 10	948.46	S 80°26'19" E
W1800	686.71	N 72°0'2" W
W1900	3518.20	N 15°0'30" E

DESCRIPTION AND SKETCH:

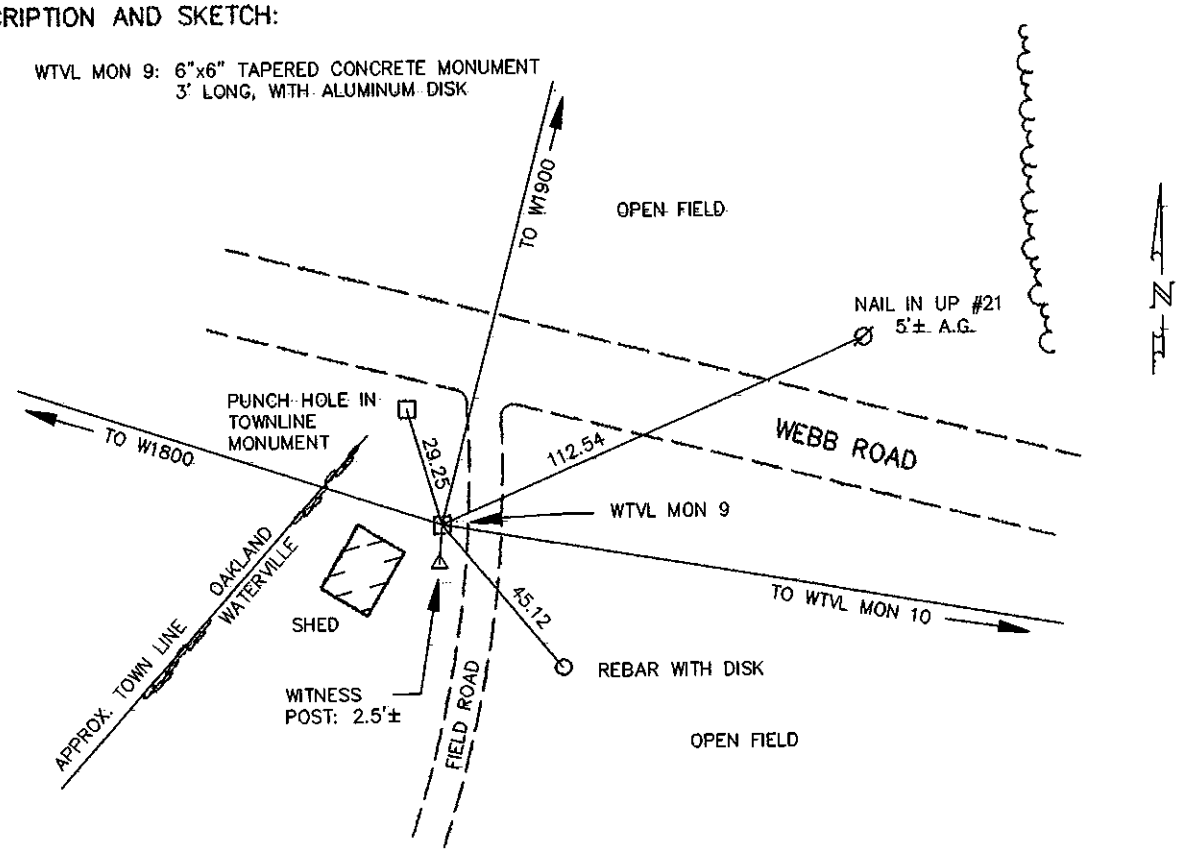

N.T.S.

~~SCALE: 1"=40'±~~

PLISGA AND DAY LAND SURVEYORS
CONTROL STATION DATA

STATION WTVL MON 10 CITY/TOWN WATERVILLE

COMBINED SCALE FACTOR 0.999971022 DATE OF OBSERVATION 5-16-1991

NORTHING 617207.2695 EASTING 3074276.3217 ELEVATION 267.02'

TO STATION OR OBJECT	GRID DISTANCE (FT.)	GRID BEARING (ADJ.)
WTVL MON 9	948.46	N 80°26'19" W

DESCRIPTION AND SKETCH:

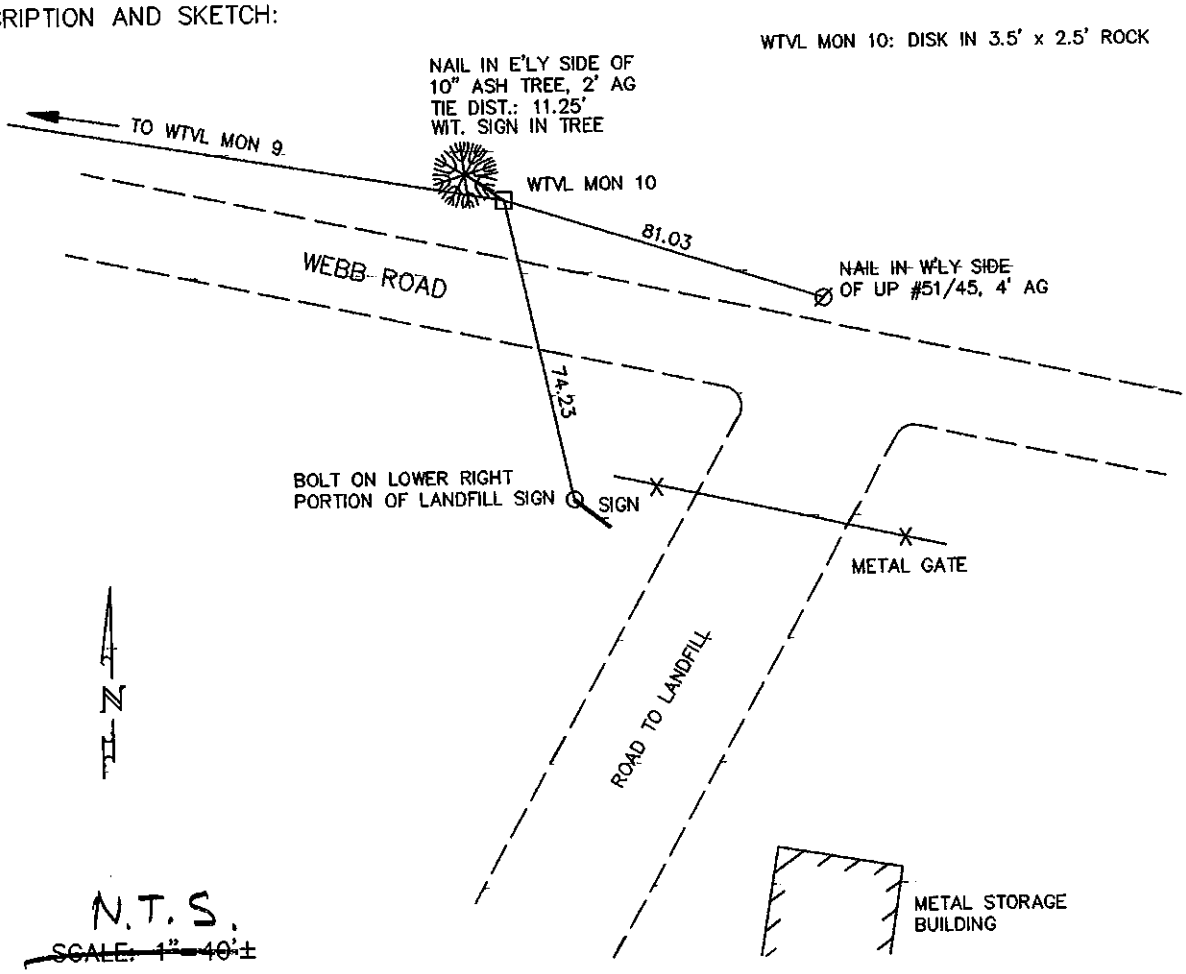

PLISGA AND DAY LAND SURVEYORS
CONTROL STATION DATA

STATION WTVL MON 11 CITY/TOWN WATERVILLE

COMBINED SCALE FACTOR 0.999968619 DATE OF OBSERVATION 5-16-1991

NORTHING 620404.4781 EASTING 3075888.5204 ELEVATION 366.96'

TO STATION OR OBJECT	GRID DISTANCE (FT.)	GRID BEARING (ADJ.)
W1900	1675.23	N 77°38'33" W
KMD15	2666.79	N 35°18'34" E
W01	1352.88	S 28°58'7" W
AZIMUTH MARK TALLEST ANTENNA ON NORTH SIDE OF TOWER ON RIDGE – ONLY ONE VISIBLE THROUGH TREES, HAD FOUR MICROWAVE UNITS ATTACHED.		S 29°55'8" E

DESCRIPTION AND SKETCH:

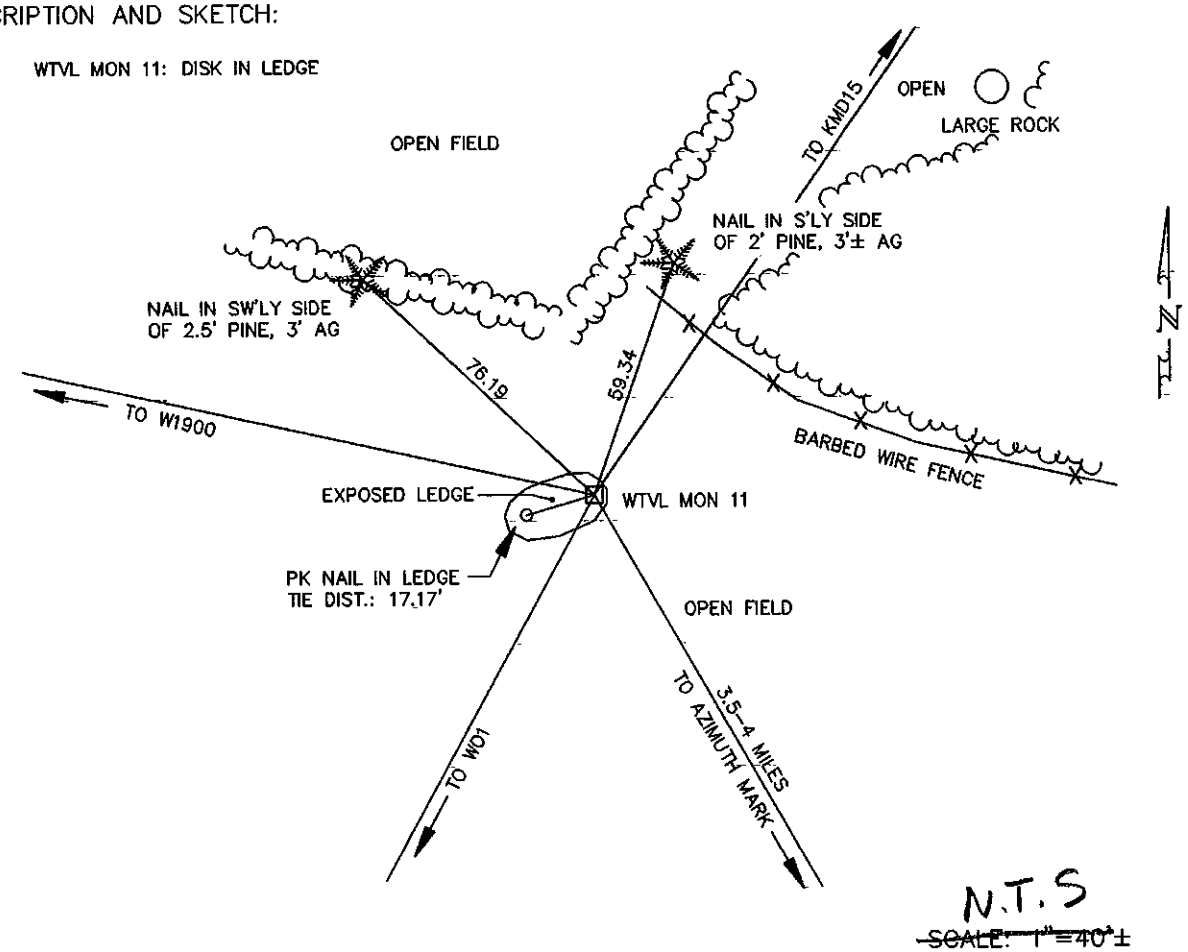

PLISGA AND DAY LAND SURVEYORS
CONTROL STATION DATA

STATION WTVL MON 12 CITY/TOWN WATERVILLE

COMBINED SCALE FACTOR 0.999979596 DATE OF OBSERVATION 5-21-1991

NORTHING 616349.1768 EASTING 3078169.3415 ELEVATION 242.83'

TO STATION OR OBJECT	GRID DISTANCE (FT.)	GRID BEARING (ADJ.)
W1201	2246.74	S 20°38'30" W
W1202	847.66	N 23°45'58" E
WS2	691.71	S 72°9'5" E
AZIMUTH MARK TALLEST ANTENNA ON NORTH SIDE OF TOWER ON RIDGE – ONLY ONE VISIBLE THROUGH TREES, HAD FOUR MICROWAVE UNITS ATTACHED.		S 30°4'55" E

DESCRIPTION AND SKETCH:

WTVL MON 12: 6"x6" TAPERED CONCRETE MONUMENT 3' LONG, WITH ALUMINUM DISK

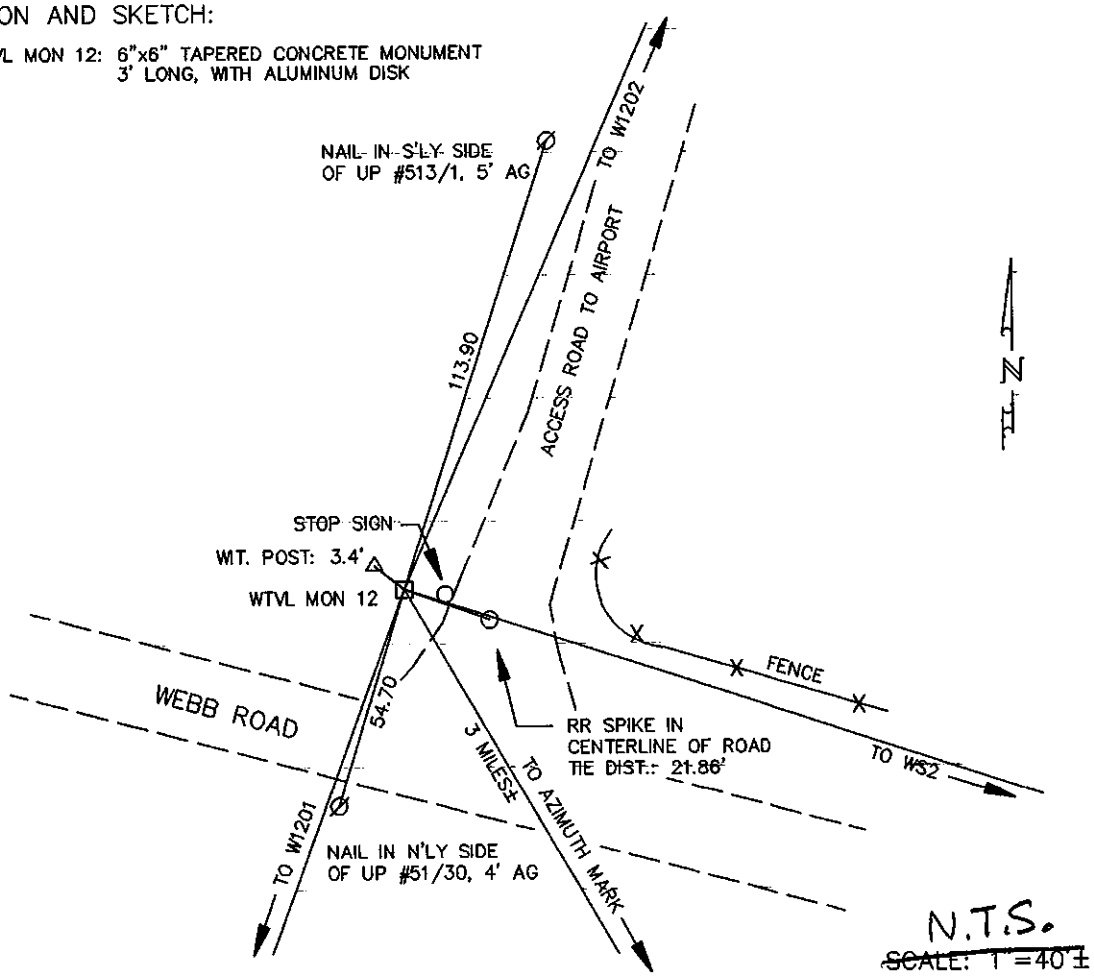

PLISGA AND DAY LAND SURVEYORS
CONTROL STATION DATA

STATION WTVL MON 13 CITY/TOWN WATERVILLE

COMBINED SCALE FACTOR 0.999970002 DATE OF OBSERVATION 5-21-1991

NORTHING 627456.6484 EASTING 3081182.0535 ELEVATION 345.70'

TO STATION OR OBJECT	GRID DISTANCE (FT.)	GRID BEARING (ADJ.)
W2300	1100.76	S 36°3'8" W
W2400	1695.74	N 38°25'8" E

DESCRIPTION AND SKETCH:

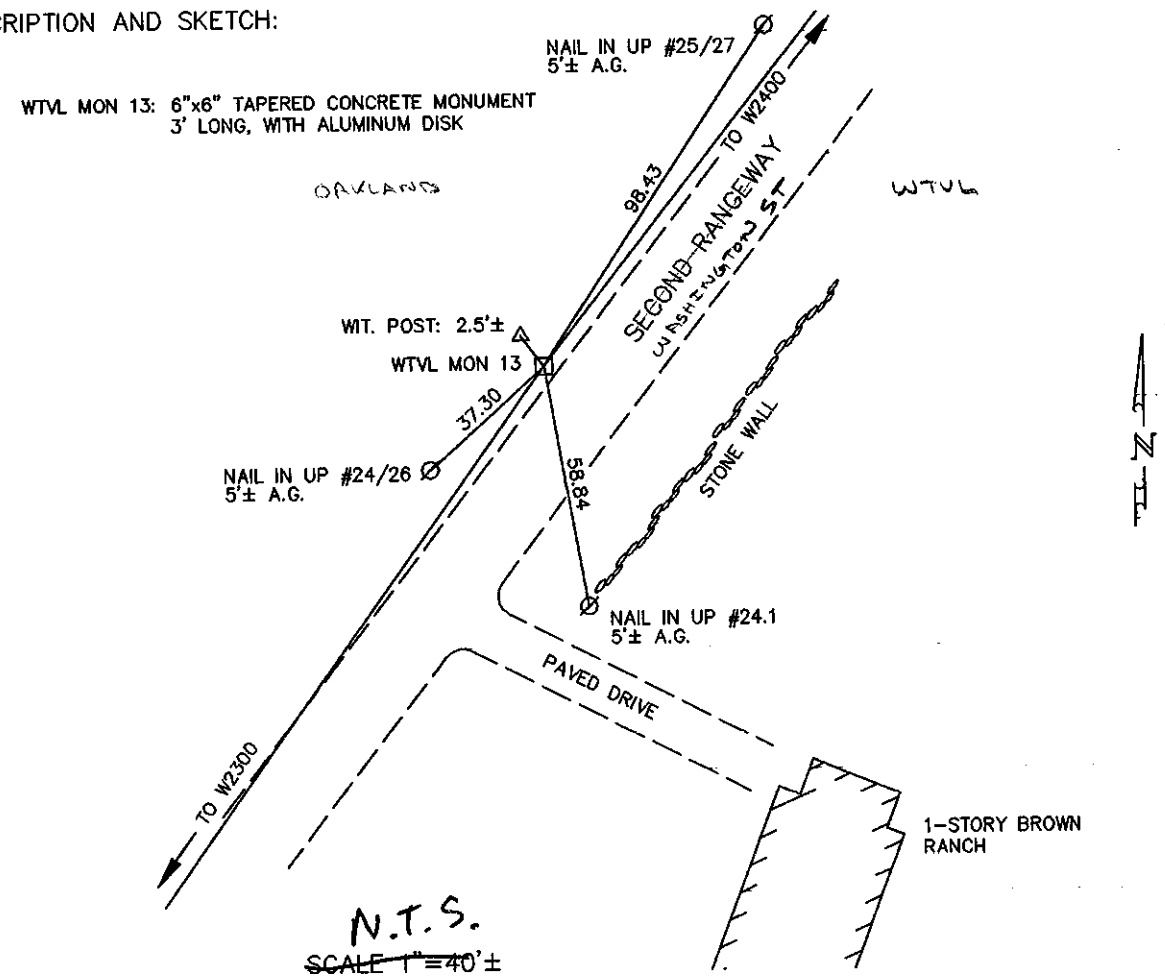

PLISGA AND DAY LAND SURVEYORS
CONTROL STATION DATA

STATION WTVL MON 14 CITY/TOWN WATERVILLE

COMBINED SCALE FACTOR 0.999972375 DATE OF OBSERVATION 6-10-1991

NORTHING 629946.7715 EASTING 3084838.2250 ELEVATION 256.04'

TO STATION OR OBJECT	GRID DISTANCE (FT.)	GRID BEARING (ADJ.)
MDOT SEATON	4079.05	S 3°37'15" E
W2904	1166.74	S 21°54'27" E
W2903	904.44	N 11°36'58" W
AZIMUTH MARK PROJECTION ON TOP OF RED LIGHT AT TOP OF TOWER STRUCTURE.		N 83°17'20" E

DESCRIPTION AND SKETCH:

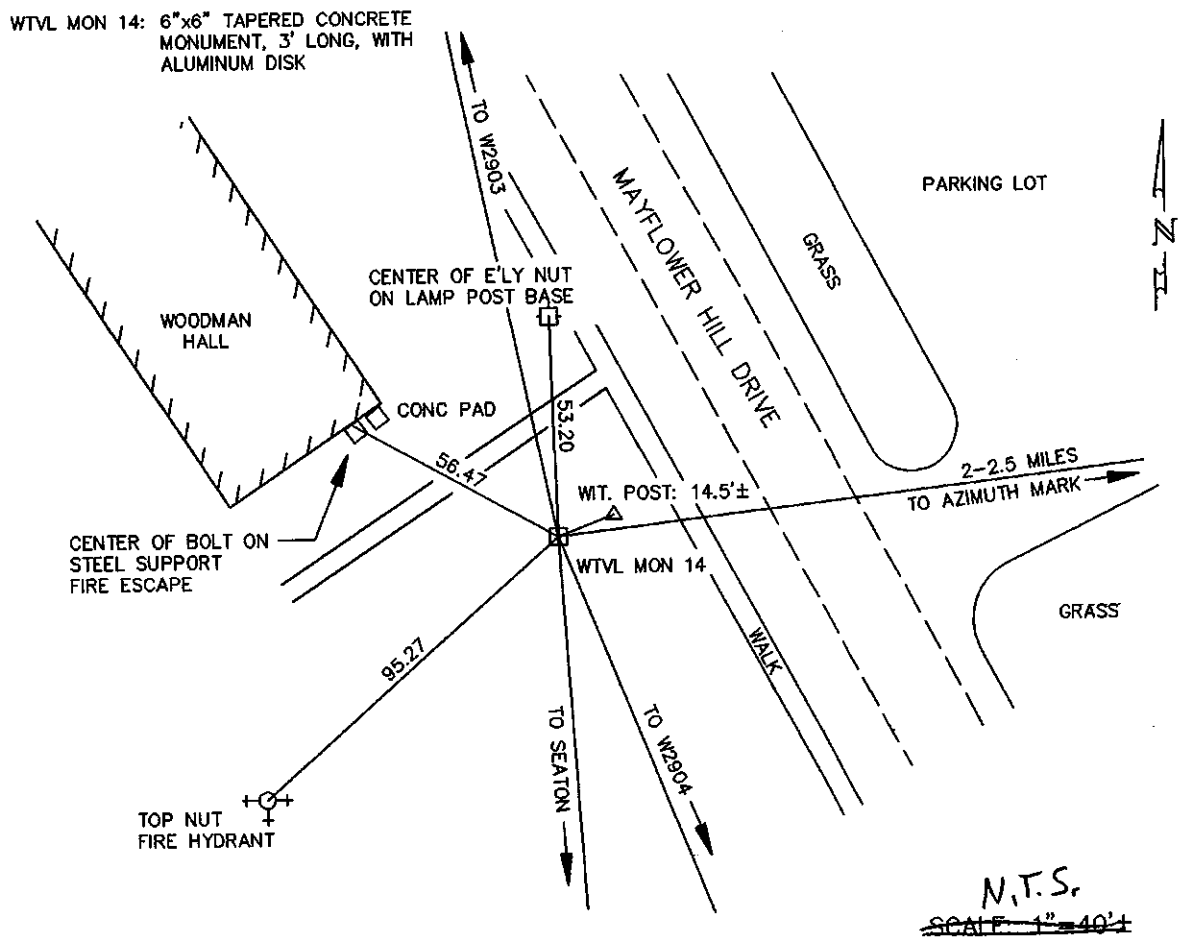

PLISGA AND DAY LAND SURVEYORS
CONTROL STATION DATA

STATION WTVL MON 15 CITY/TOWN WATERVILLE

COMBINED SCALE FACTOR 0.999972375 DATE OF OBSERVATION 5-23-1991

NORTHING 636556.7968 EASTING 3083067.9683 ELEVATION 178.83'

TO STATION OR OBJECT	GRID DISTANCE (FT.)	GRID BEARING (ADJ.)
W3300	1510.12	S 0°32'51" E
W3400	408.26	N 49°2'43" E
AZIMUTH MARK SHAFT OF WEATHER VANE ATOP THE COLBY COLLEGE LIBRARY.		S 10°7'22" E

DESCRIPTION AND SKETCH:

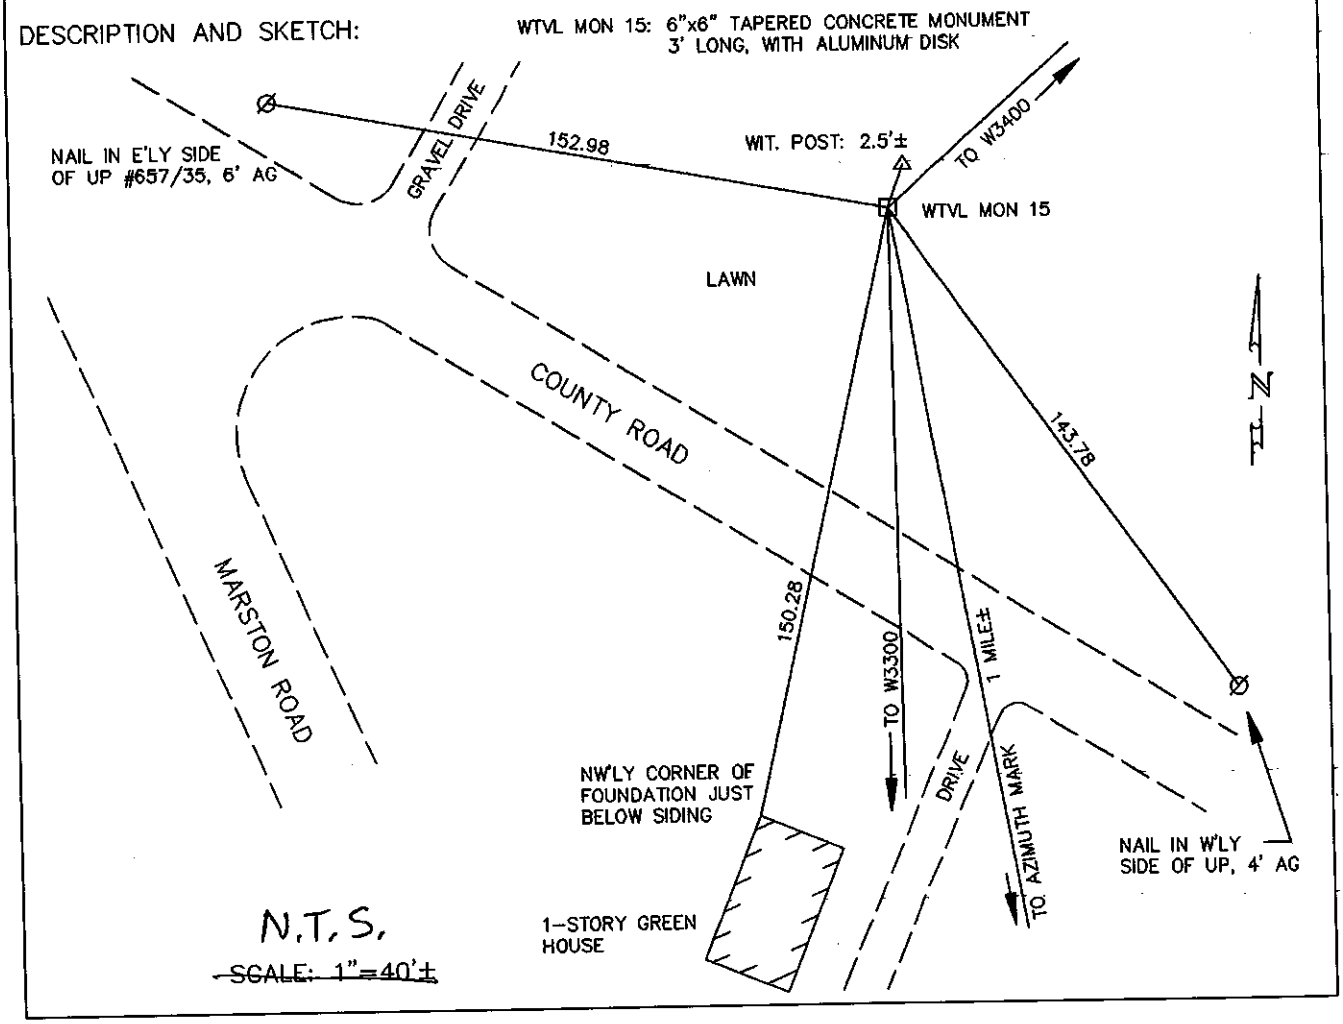

PLISGA AND DAY LAND SURVEYORS
CONTROL STATION DATA

STATION WTVL MON 16 CITY/TOWN WATERVILLE

COMBINED SCALE FACTOR 0.999977779 DATE OF OBSERVATION 5-29-1991

NORTHING 631283.7731 EASTING 3088166.7239 ELEVATION 117.87'

TO STATION OR OBJECT	GRID DISTANCE (FT.)	GRID BEARING (ADJ.)
W3900	910.42	N 37°19'30" W
W4000	2447.20	S 77°44'58" E
WA1	1912.60	S 41°12'20" E
WB1	610.96	N 28°45'0" W
AZIMUTH MARK SHAFT OF WEATHER VANE ATOP THE COLBY COLLEGE LIBRARY		S 89°55'09" W

DESCRIPTION AND SKETCH:

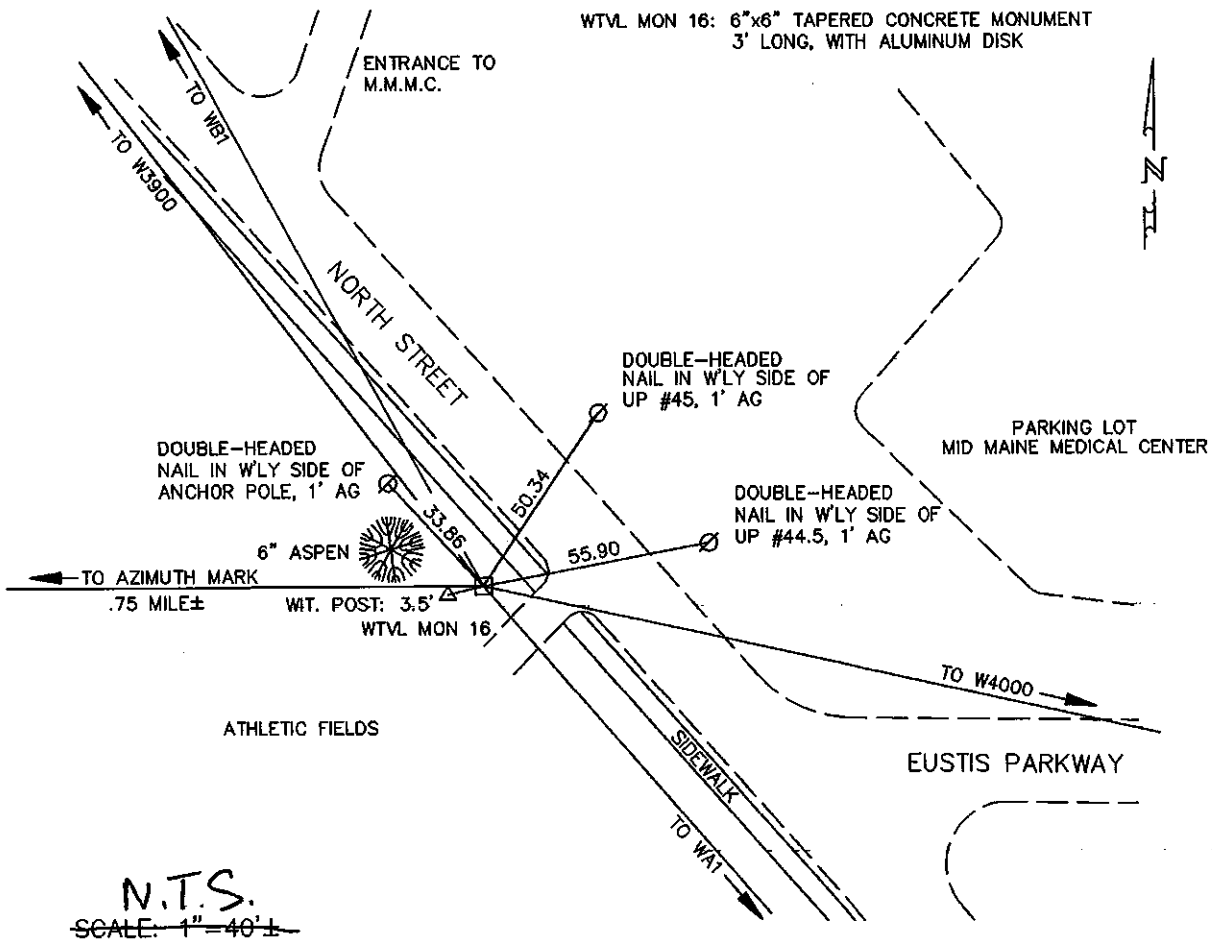

N.T.S.

~~SCALE: 1"=40'±~~

PLISGA AND DAY LAND SURVEYORS
CONTROL STATION DATA

STATION WTVL MON 17 CITY/TOWN WATERVILLE

COMBINED SCALE FACTOR 0.999977779 DATE OF OBSERVATION 5-29-1991

NORTHING 630750.3137 EASTING 3091164.7668 ELEVATION 171.40'

TO STATION OR OBJECT	GRID DISTANCE (FT.)	GRID BEARING (ADJ.)
W4000	606.74	N 88°39'33" W
W4100	485.55	N 17°57'47" W
AZIMUTH MARK VERY TOP OF CHURCH STEEPLE ON TOP OF FIRST CONGREGATIONAL CHURCH		N 72°7'42" W

DESCRIPTION AND SKETCH:

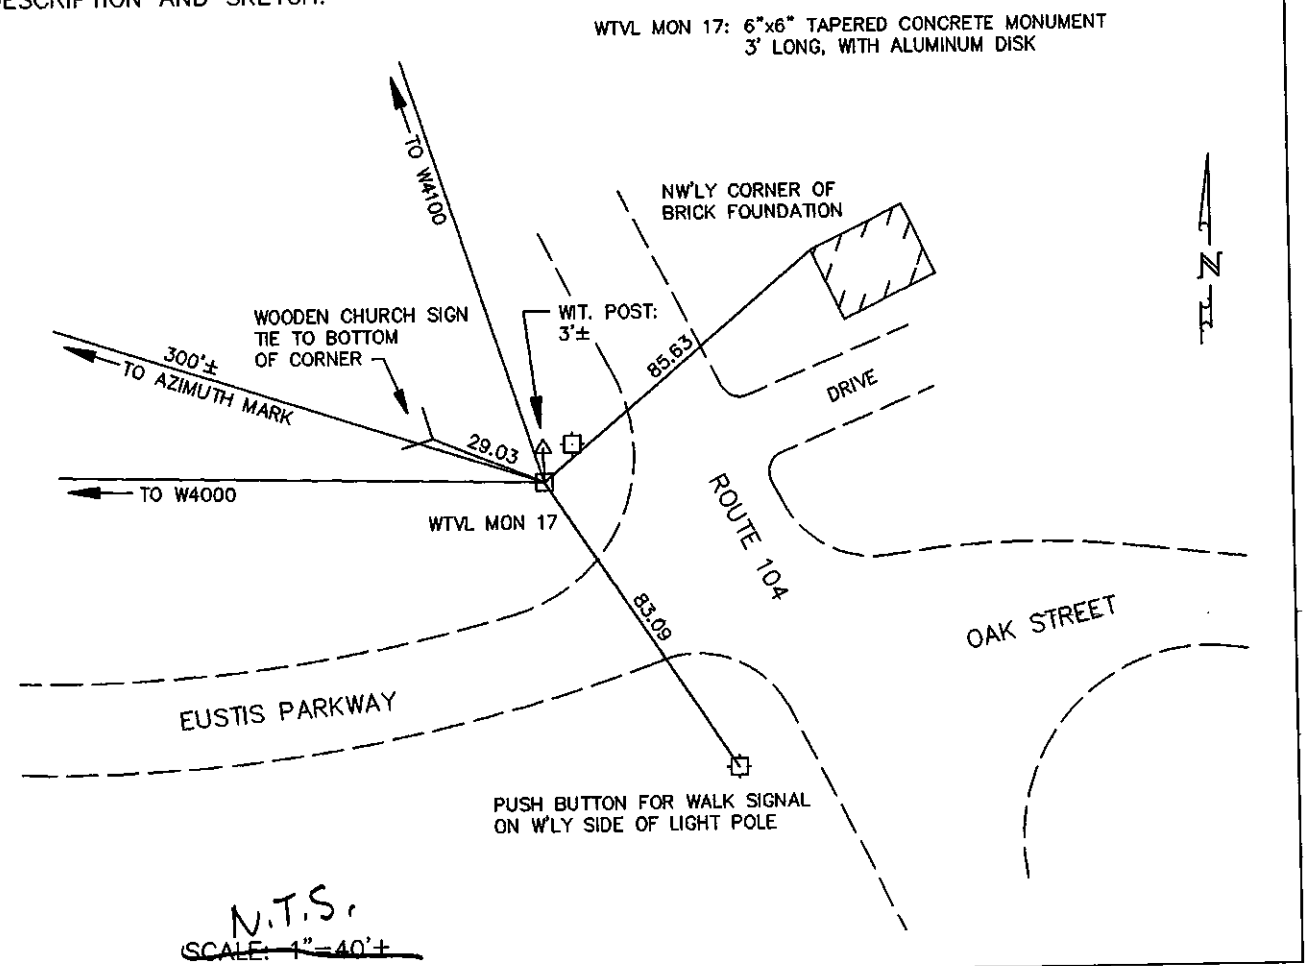

N.T.S.

~~SCALE: 1"=40'±~~

PLISGA AND DAY LAND SURVEYORS
CONTROL STATION DATA

STATION WTVL MON 18 CITY/TOWN WATERVILLE

COMBINED SCALE FACTOR 0.999977779 DATE OF OBSERVATION 5-30-1991

NORTHING 633136.5552 EASTING 3090172.7999 ELEVATION 188.52'

TO STATION OR OBJECT	GRID DISTANCE (FT.)	GRID BEARING (ADJ.)
W4300	761.63	S 30°48'30" E
W4400	1059.13	N 24°16'15" W
AZIMUTH MARK SHAFT OF WEATHER VANE ATOP THE COLBY COLLEGE LIBRARY		S 73°12'57" W

DESCRIPTION AND SKETCH:

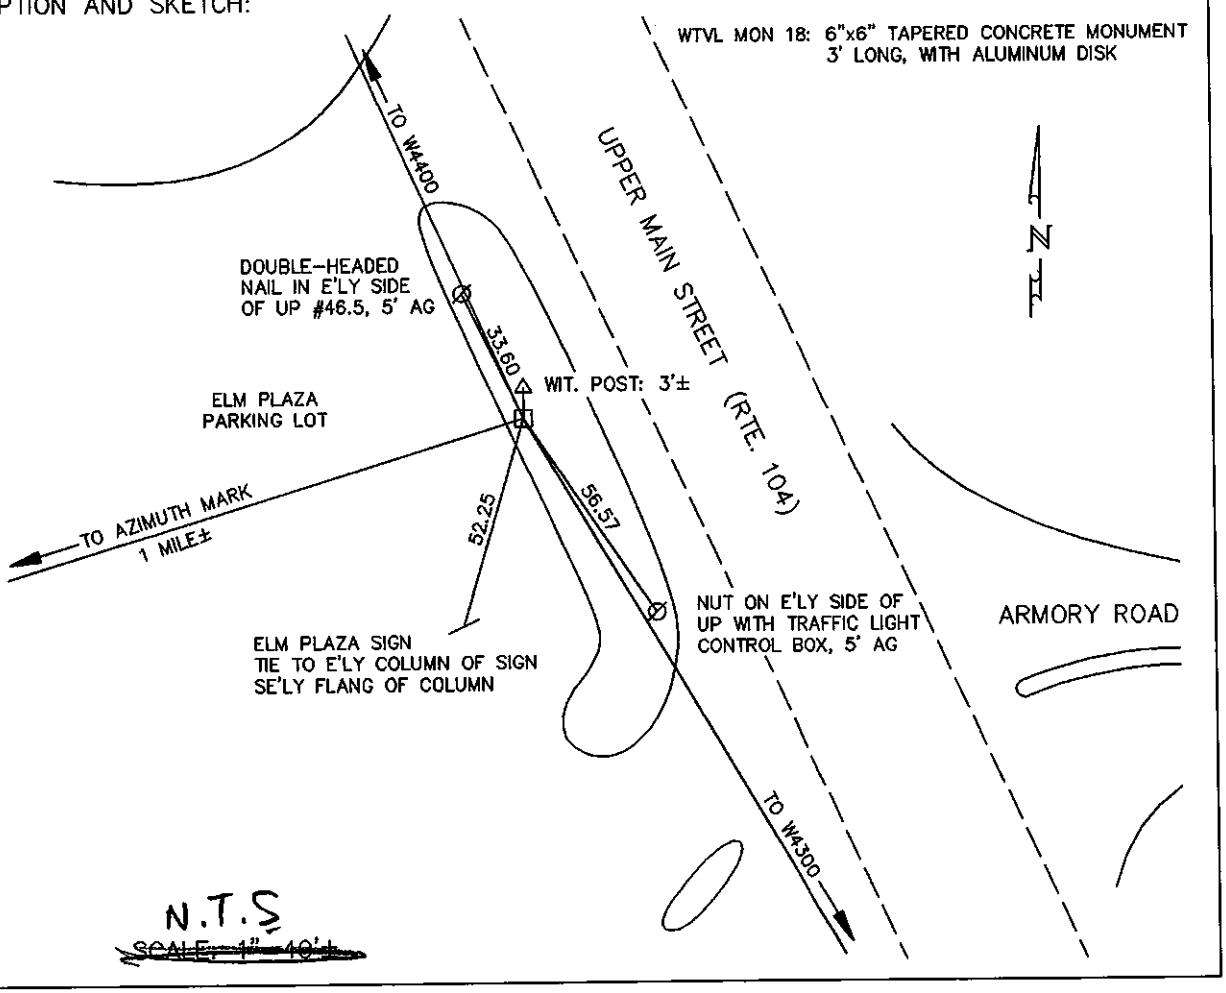

PLISGA AND DAY LAND SURVEYORS
CONTROL STATION DATA

STATION WTVL MON 19 CITY/TOWN WATERVILLE

COMBINED SCALE FACTOR 0.999977779 DATE OF OBSERVATION 5-30-1991

NORTHING 637195.8852 EASTING 3090751.5984 ELEVATION 259.50'

TO STATION OR OBJECT	GRID DISTANCE (FT.)	GRID BEARING (ADJ.)
W4501	1198.37	S 29°29'27" W
AZIMUTH MARK TOP OF RED LIGHT FIXTURE ON TOP OF TOWER		S 50°37'20" E

DESCRIPTION AND SKETCH:

WTVL MON 19: 6"x6" TAPERED CONCRETE MONUMENT, 3' LONG, WITH ALUMINUM DISK

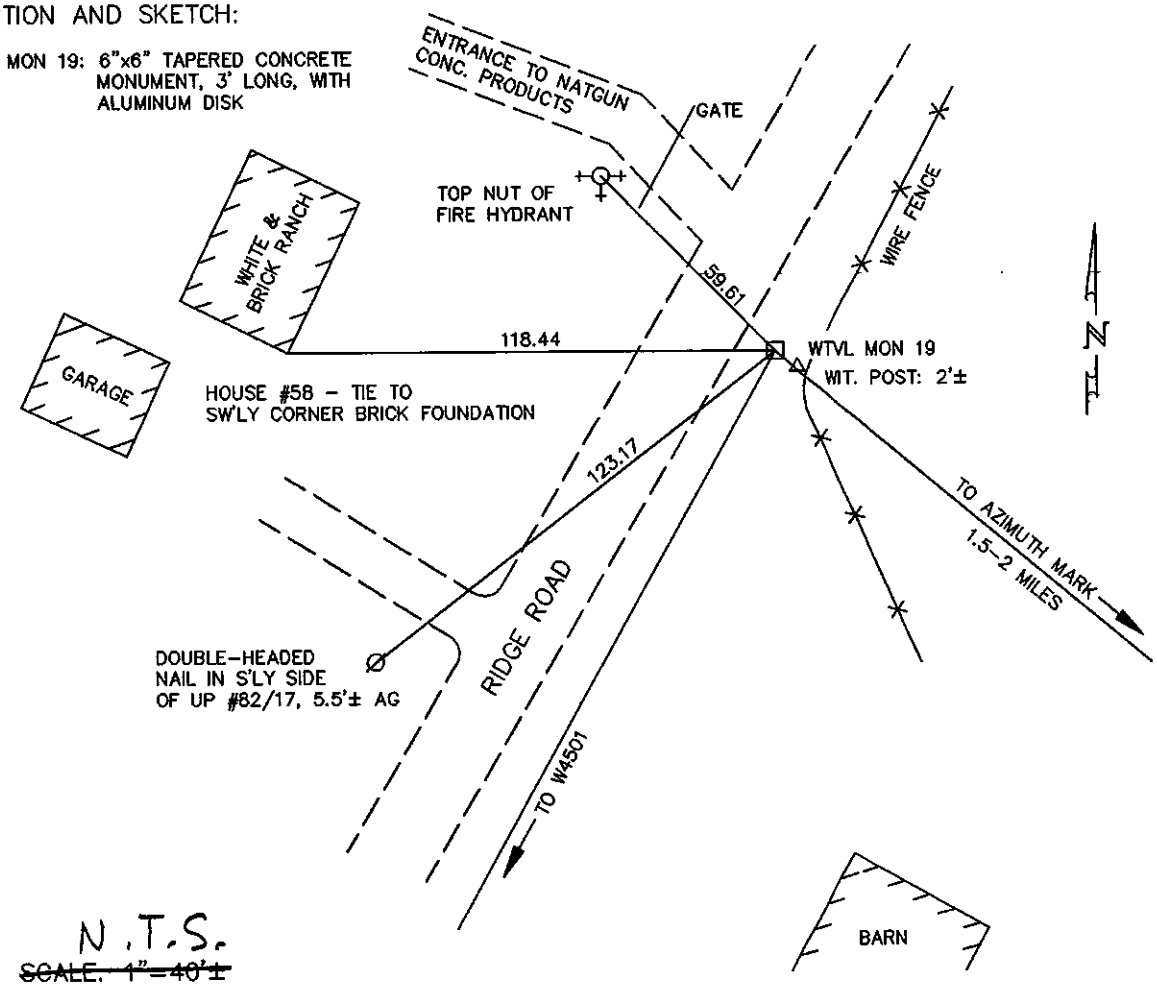

N.T.S.

~~SCALE: 1"=40'±~~

PLISGA AND DAY LAND SURVEYORS
CONTROL STATION DATA

STATION WTVL MON 20 CITY/TOWN WATERVILLE

COMBINED SCALE FACTOR 0.999977779 DATE OF OBSERVATION 6-3-1991

NORTHING 638422.4767 EASTING 3087335.4065 ELEVATION 383.95

TO STATION OR OBJECT	GRID DISTANCE (FT.)	GRID BEARING (ADJ.)
W4700	1795.47	S 35°21'31" E
W4800	381.84	S 52°19'33" W
AZIMUTH MARK DISK IN LEDGE "MDOT WFN-104-B" ON E'LY SIDE OF RTE. 104, S'LY OF WOODS RD, 122.8' E'LY OF CONCRETE PIER.	274.23	N 18°14'14" E

DESCRIPTION AND SKETCH:

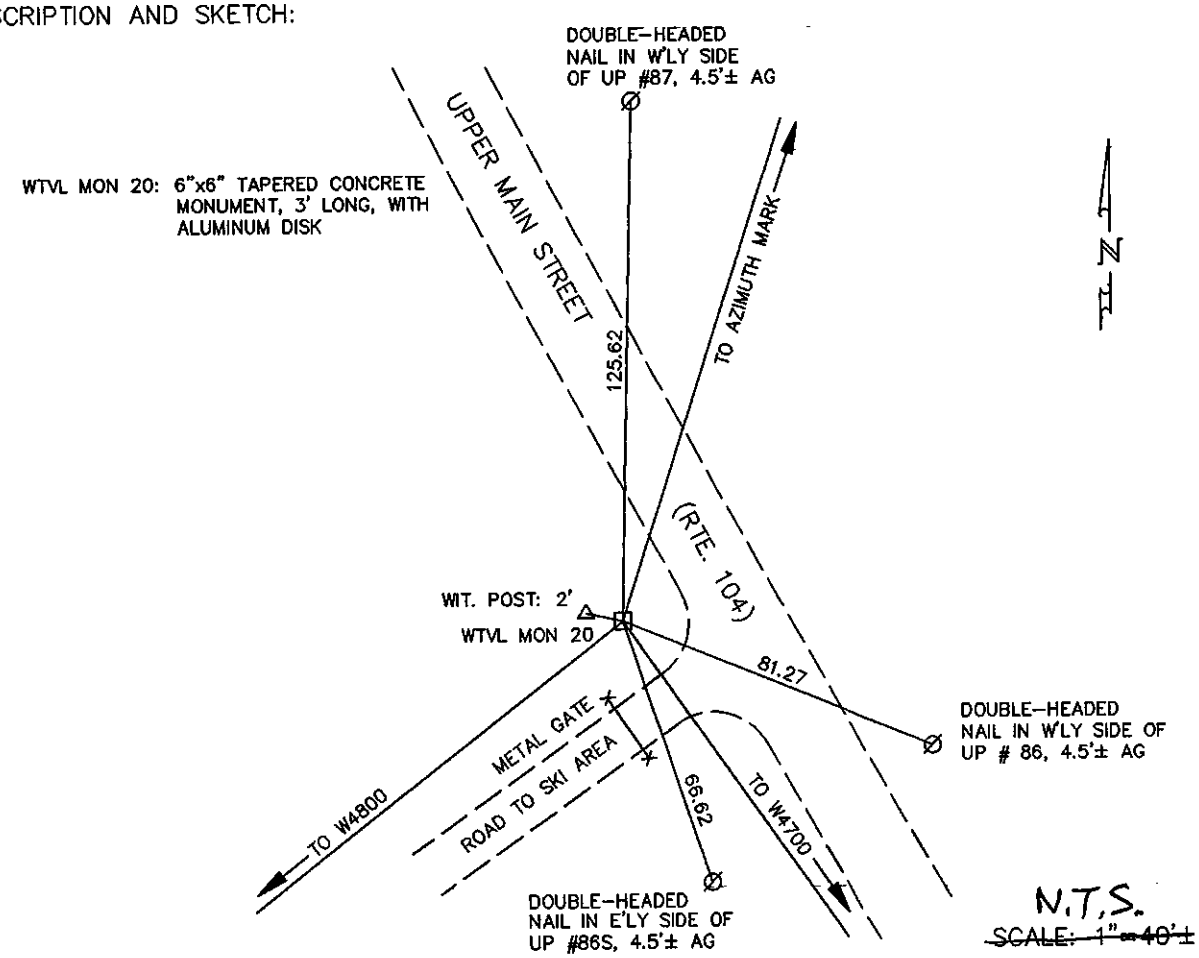

PLISGA AND DAY LAND SURVEYORS
CONTROL STATION DATA

STATION WTVL MON 21 CITY/TOWN WATERVILLE

COMBINED SCALE FACTOR 0.999977779 DATE OF OBSERVATION 6-5-1991

NORTHING 632764.2200 EASTING 3092782.8119 ELEVATION 137.90'

TO STATION OR OBJECT	GRID DISTANCE (FT.)	GRID BEARING (ADJ.)
WC2	1151.91	N 75°21'14" W
WC3	1413.60	N 30°56'28" E
WE1	1048.04	S 72°17'55" E
AZIMUTH MARK SMALL ANTENNA ON TOWER STRUCTURE.		S 75°18'49" E

DESCRIPTION AND SKETCH:

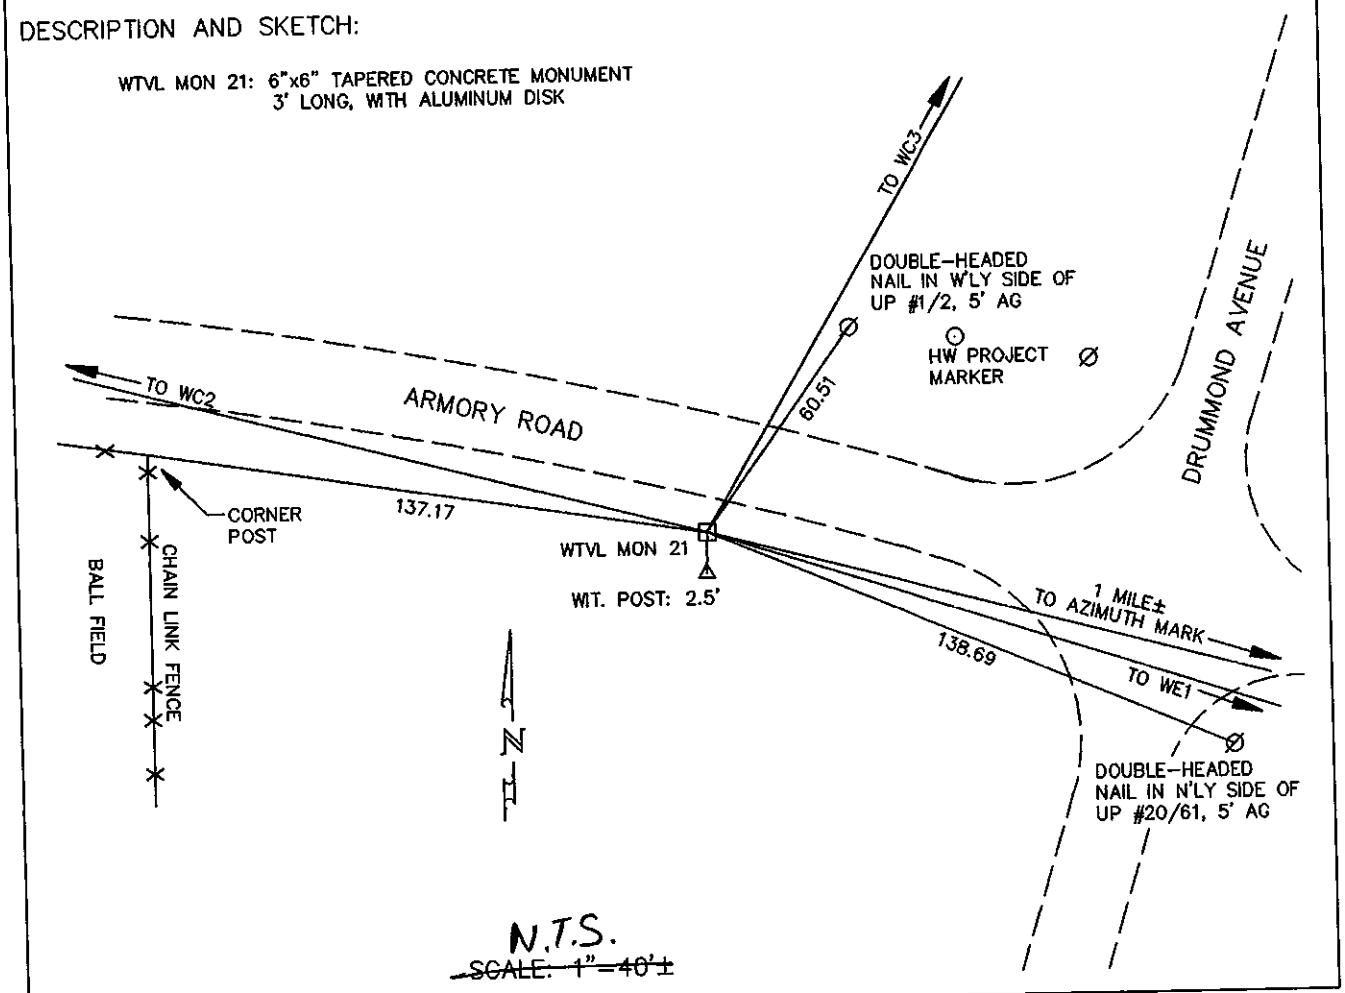

PLISGA AND DAY LAND SURVEYORS
CONTROL STATION DATA

STATION WTVL MON 22 CITY/TOWN WATERVILLE

COMBINED SCALE FACTOR 0.999977779 DATE OF OBSERVATION 6-5-1991

NORTHING 635631.4969 EASTING 3097181.5390 ELEVATION 112.99'

TO STATION OR OBJECT	GRID DISTANCE (FT.)	GRID BEARING (ADJ.)
WC5	1379.83	N 48°26'5" W
WC6	2085.62	S 42°32'19" W
AZIMUTH MARK BASE OF ANTENNA ATTACHED TO E'LY SIDE OF TOWER STRUCTURE.		N 49°54'30" W

DESCRIPTION AND SKETCH:

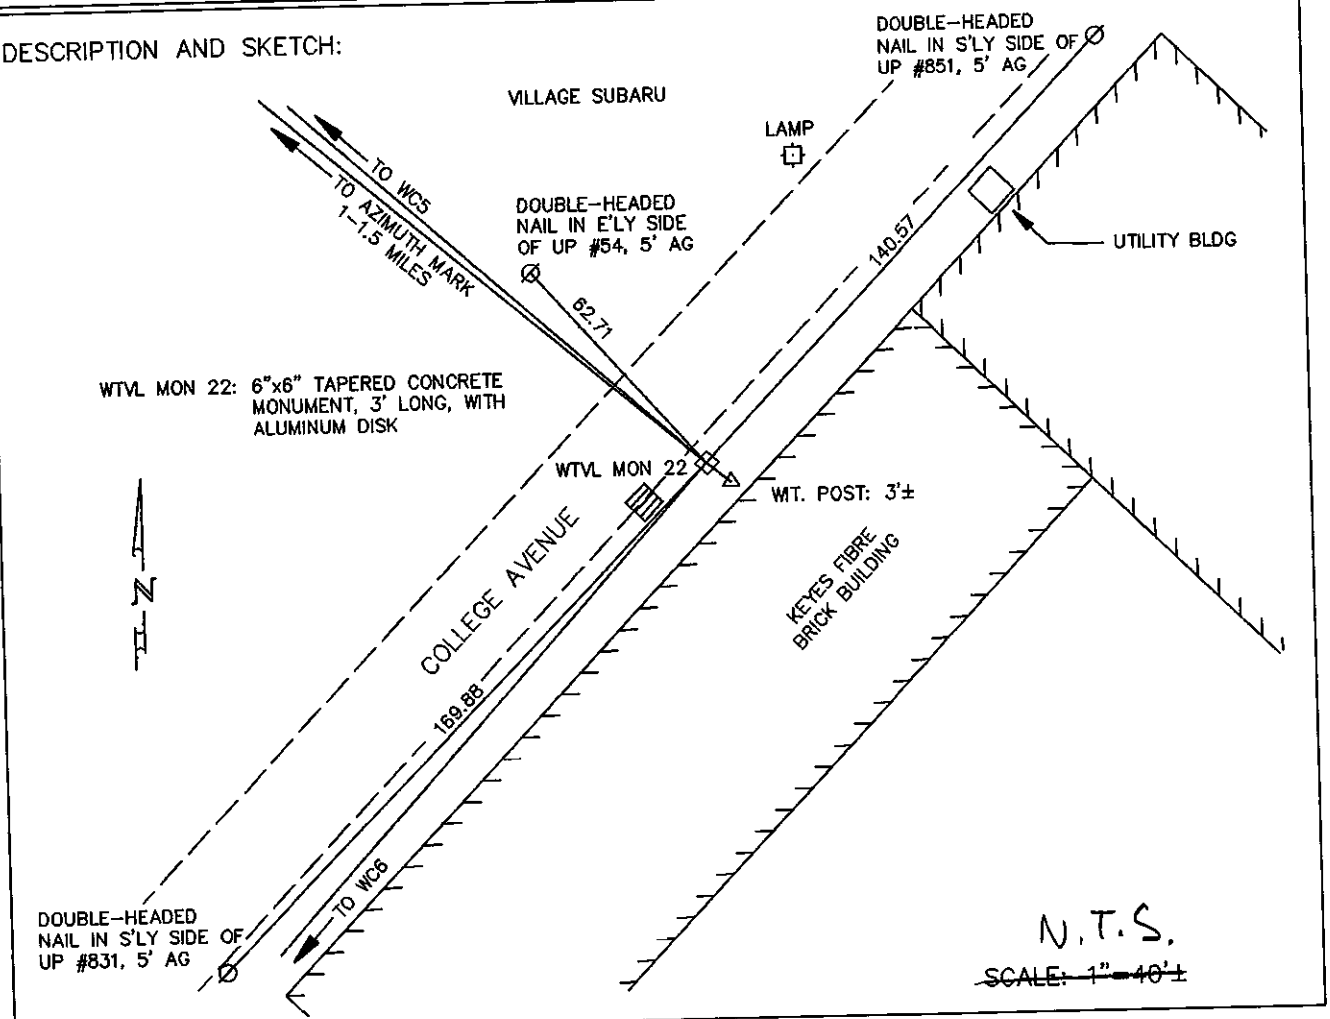

PLISGA AND DAY LAND SURVEYORS
CONTROL STATION DATA

STATION WTVL MON 23 CITY/TOWN WATERVILLE

COMBINED SCALE FACTOR 0.999977779 DATE OF OBSERVATION 6-6-1991

NORTHING 632380.3196 EASTING 3094279.7893 ELEVATION 153.21'

TO STATION OR OBJECT	GRID DISTANCE (FT.)	GRID BEARING (ADJ.)
WC8	479.78	N 26°34'20" E
WC9	1086.48	S 17°25'35" W
AZIMUTH MARK ANTENNA NEXT TO RED LIGHT ON TOWER STRUCTURE.		S 75°10'50" E

DESCRIPTION AND SKETCH:

WTVL MON 23: 6"x6" TAPERED CONCRETE MONUMENT 3' LONG, WITH ALUMINUM DISK

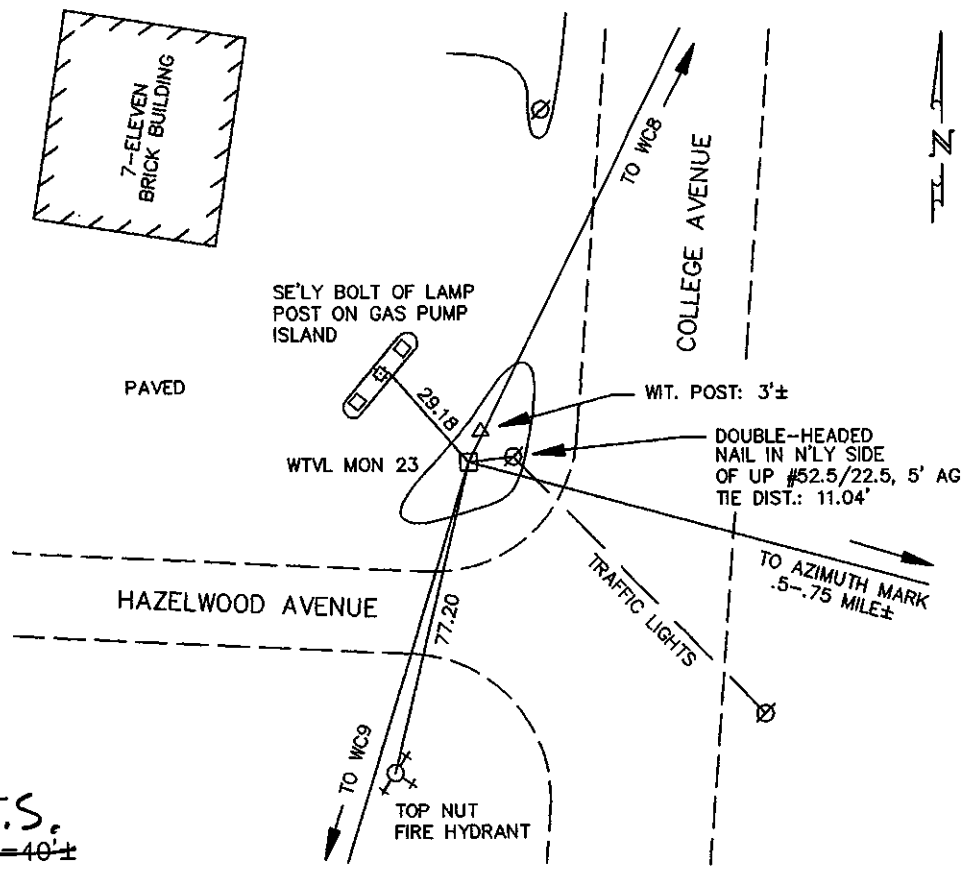

N.T.S.

~~SCALE: 1"=40'±~~

PLISGA AND DAY LAND SURVEYORS
CONTROL STATION DATA

STATION WTVL MON 25 CITY/TOWN WATERVILLE

COMBINED SCALE FACTOR 0.999982586 DATE OF OBSERVATION 6-11-1991

NORTHING 627120.4904 EASTING 3092296.8865 ELEVATION 112.03'

TO STATION OR OBJECT	GRID DISTANCE (FT.)	GRID BEARING (ADJ.)
W2916	1221.78	S 29°35'33" W
W2917	942.19	S 21°48'3" E
WTVL MON 24	2289.35	N 18°50'4" E
AZIMUTH MARK SHAFT OF WEATHER VANE JUST BELOW BALLOON SHAFT.		N 52°40'59" W

DESCRIPTION AND SKETCH:

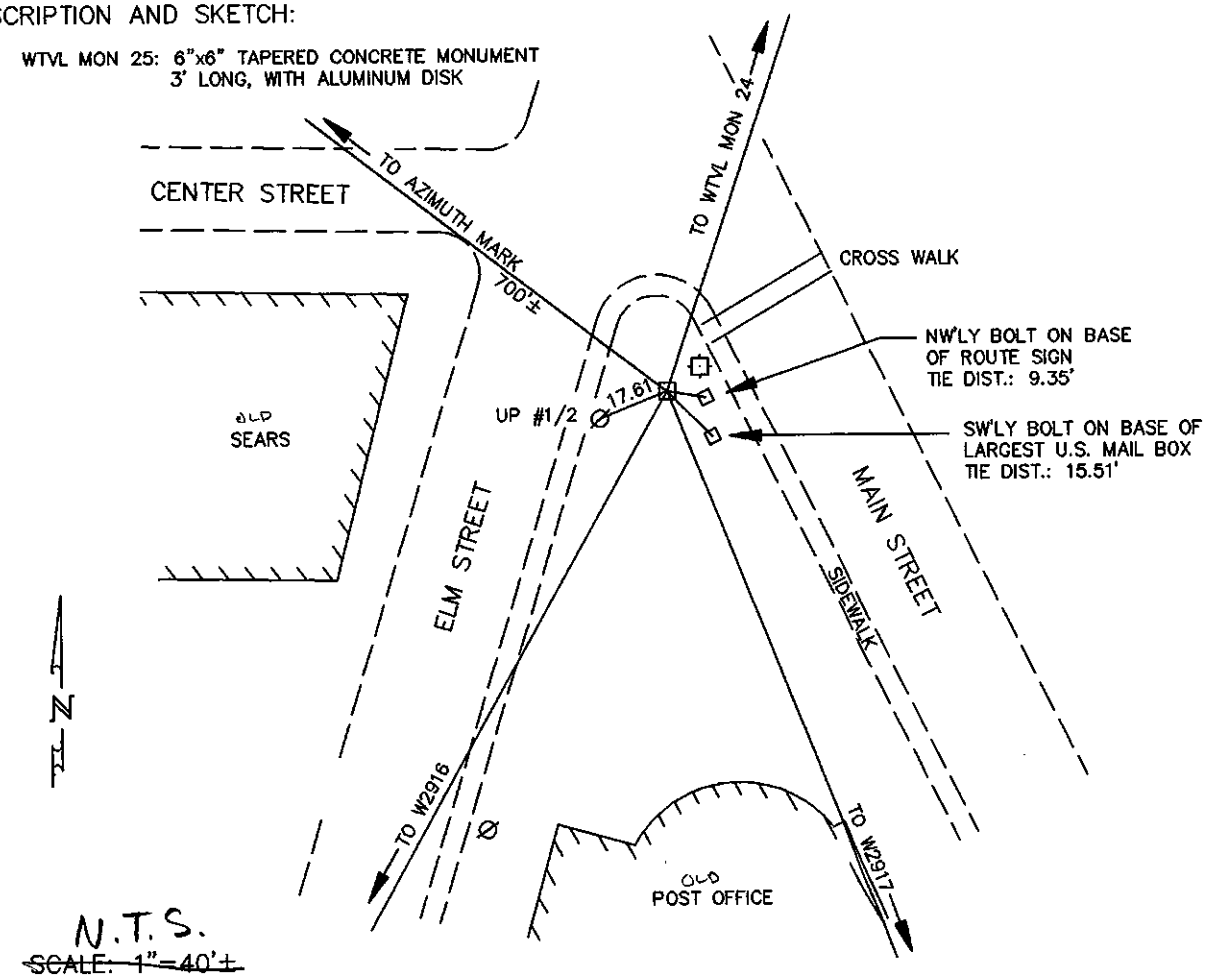

PLISGA AND DAY LAND SURVEYORS
CONTROL STATION DATA

STATION WTVL MON 24 CITY/TOWN WATERVILLE

COMBINED SCALE FACTOR 0.999977779 DATE OF OBSERVATION 6-6-1991

NORTHING 629287.2520 EASTING 3093035.9708 ELEVATION 121.14'

TO STATION OR OBJECT	GRID DISTANCE (FT.)	GRID BEARING (ADJ.)
WTVL MON 25	2289.35	S 18°50'4" W
WC9	2252.22	N 24°3'58" E
AZIMUTH MARK SHAFT OF CROSS ON TOP OF CHURCH STEEPLE.		N 53°51'11" W

DESCRIPTION AND SKETCH:

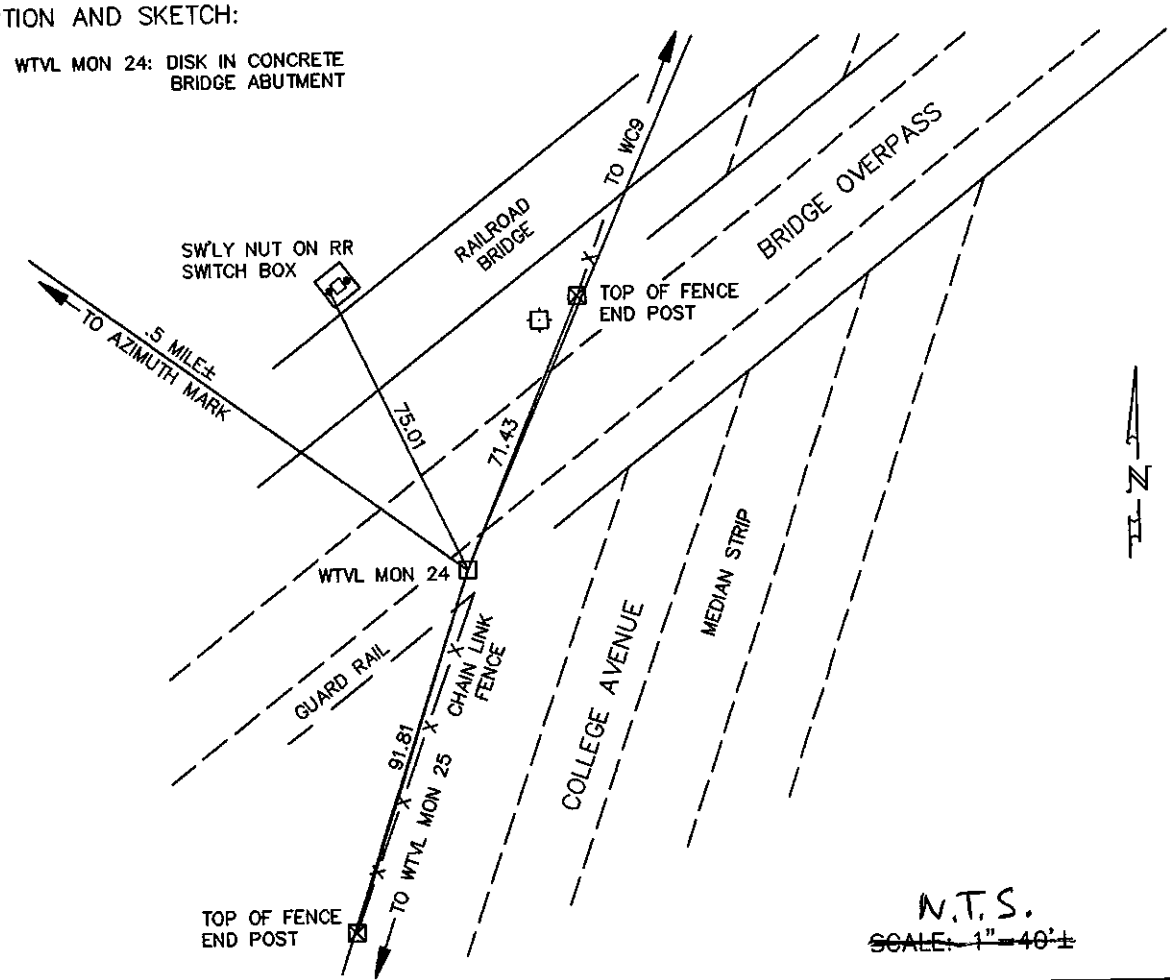

PLISGA AND DAY LAND SURVEYORS
CONTROL STATION DATA

STATION WTVL MON 26 CITY/TOWN WATERVILLE

COMBINED SCALE FACTOR 0.999977779 DATE OF OBSERVATION 6-6-1991

NORTHING 628141.7350 EASTING 3087864.1698 ELEVATION 147.05'

TO STATION OR OBJECT	GRID DISTANCE (FT.)	GRID BEARING (ADJ.)
W2906	424.54	N 86°21'36" W
W2907	682.39	S 35°35'17" W
AZIMUTH MARK SHAFT OF CROSS ATOP STEEPLE OF FIRST CONGREGATIONALIST CHURCH ON CORNER OF EUSTIS PARKWAY.		N 48°46'10" E

DESCRIPTION AND SKETCH:

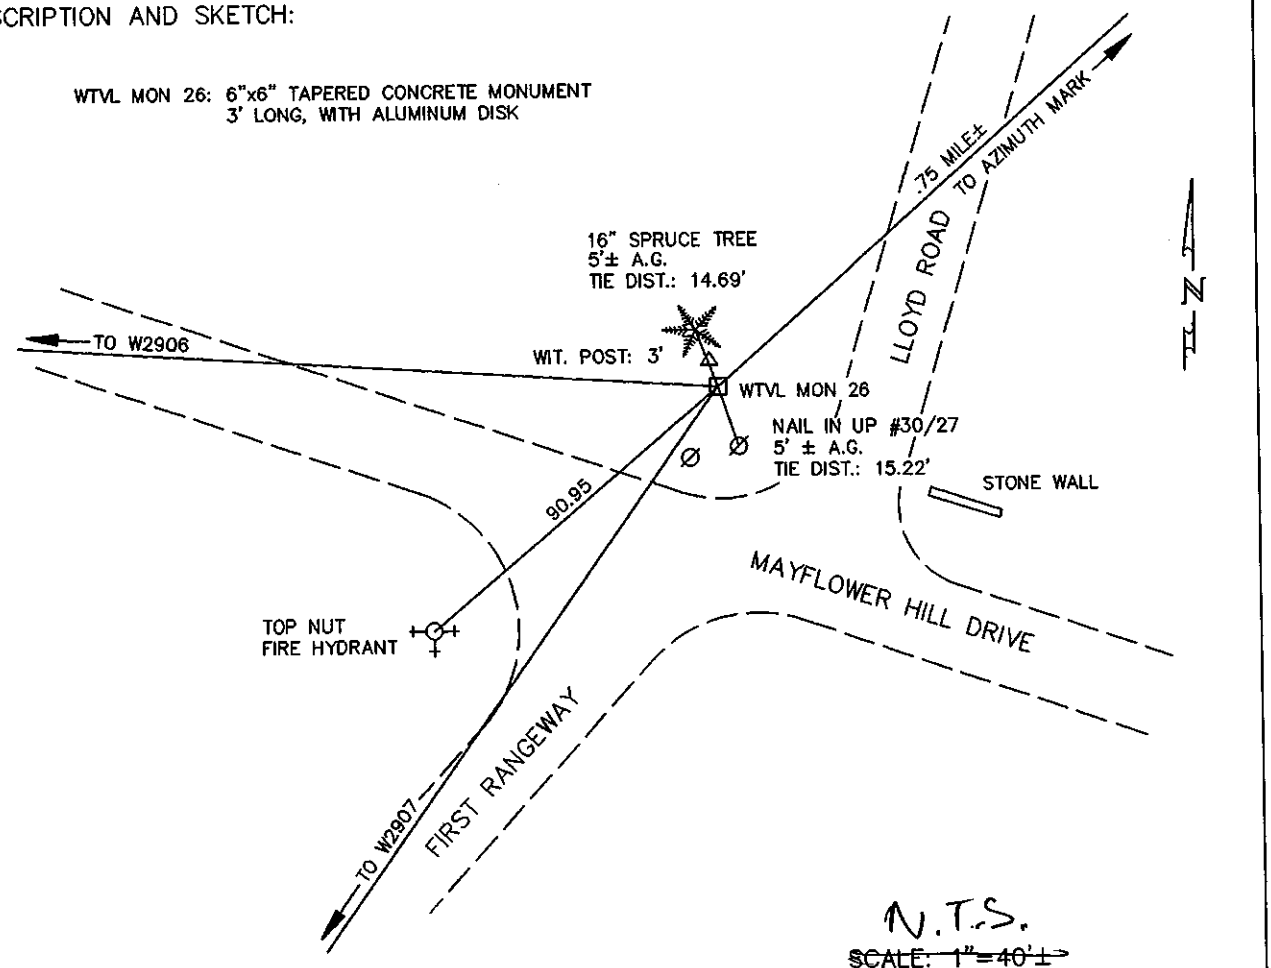

PLISGA AND DAY LAND SURVEYORS
CONTROL STATION DATA

STATION WTVL MON 27 CITY/TOWN WATERVILLE

COMBINED SCALE FACTOR 0.999982586 DATE OF OBSERVATION 6-7-1991

NORTHING 626681.3035 EASTING 3086873.7446 ELEVATION 184.01'

TO STATION OR OBJECT	GRID DISTANCE (FT.)	GRID BEARING (ADJ.)
W2907	1082.56	N 33°14'2" E
W2908	1362.70	S 37°51'6" W
WG1	386.57	S 63°43'13" E
AZIMUTH MARK "V" FORMED BY BRACES NEAR TOP OF UP #2/1/11, LOCATED S'LY OF FIRST RANGEWAY, N'LY OF ELMHURST ST.	354.50	N 34°18'0" E

DESCRIPTION AND SKETCH:

WTVL MON 27: 6"x6" TAPERED CONCRETE MONUMENT 3' LONG, WITH ALUMINUM DISK

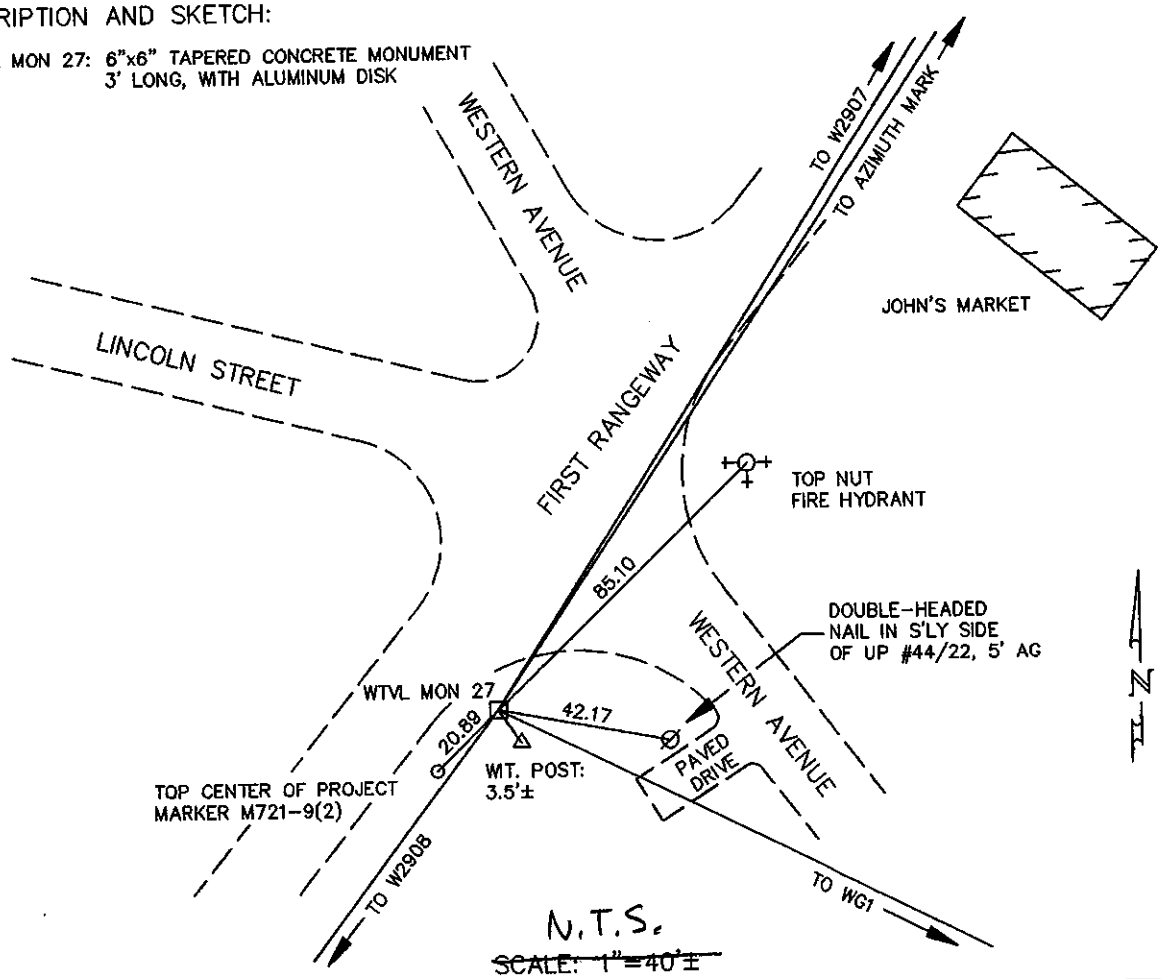

N.T.S.

~~SCALE: 1"=40'±~~

PLISGA AND DAY LAND SURVEYORS
CONTROL STATION DATA

STATION WTVL MON 28 CITY/TOWN WATERVILLE
COMBINED SCALE FACTOR 0.999970002 DATE OF OBSERVATION 6-7-1991
NORTHING 624091.0967 EASTING 3081964.1952 ELEVATION 305.19'

TO STATION OR OBJECT	GRID DISTANCE (FT.)	GRID BEARING (ADJ.)
W2910	2598.42	S 75°40'37" E
KMD10	1151.26	N 85°15'43" W
AZIMUTH MARK ANTENNA-LIKE ROD ON TOP OF TALL LIGHT STRUCTURE ON I-95.		S 87°30'11" W

DESCRIPTION AND SKETCH:

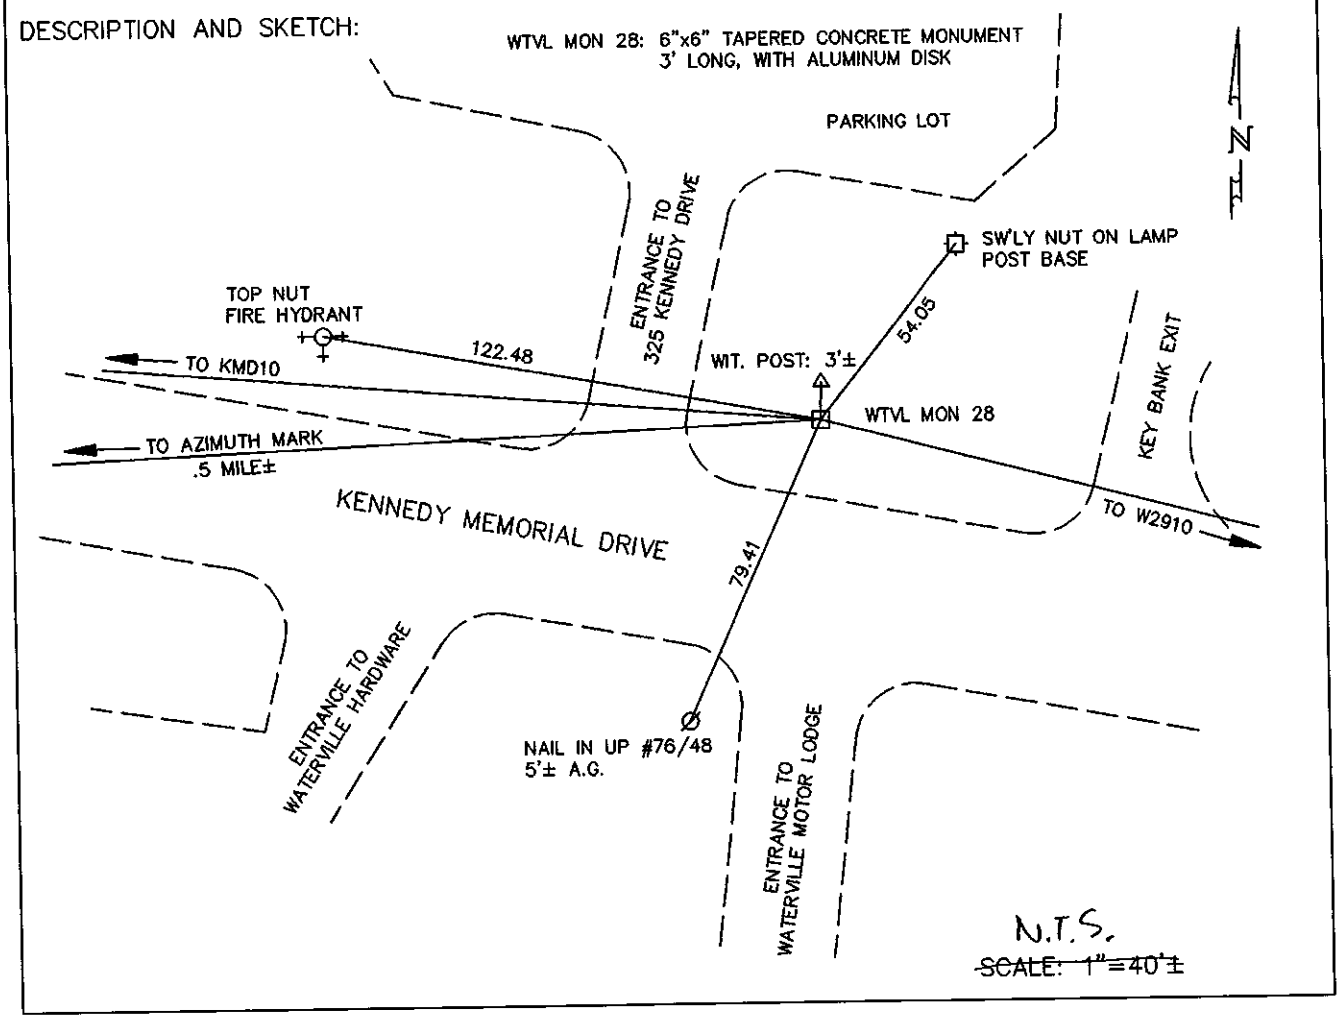

PLISGA AND DAY LAND SURVEYORS
CONTROL STATION DATA

STATION WTVL MON 29 CITY/TOWN WATERVILLE

COMBINED SCALE FACTOR 0.999982586 DATE OF OBSERVATION 6-10-1991

NORTHING 625561.6269 EASTING 3089311.6221 ELEVATION 111.98'

TO STATION OR OBJECT	GRID DISTANCE (FT.)	GRID BEARING (ADJ.)
W2913	1184.87	S 37°10'39" W
W2914	609.96	N 33°4'34" W
AZIMUTH MARK "V" FORMED BY BRACES NEAR TOP OF UP #229/12/15, LOCATED 40' N'LY OF HOUSE #25 ON COOL ST.	729.30	S 39°4'38" W

DESCRIPTION AND SKETCH:

WTVL MON 29: 6"x6" TAPERED CONCRETE MONUMENT 3' LONG, WITH ALUMINUM DISK

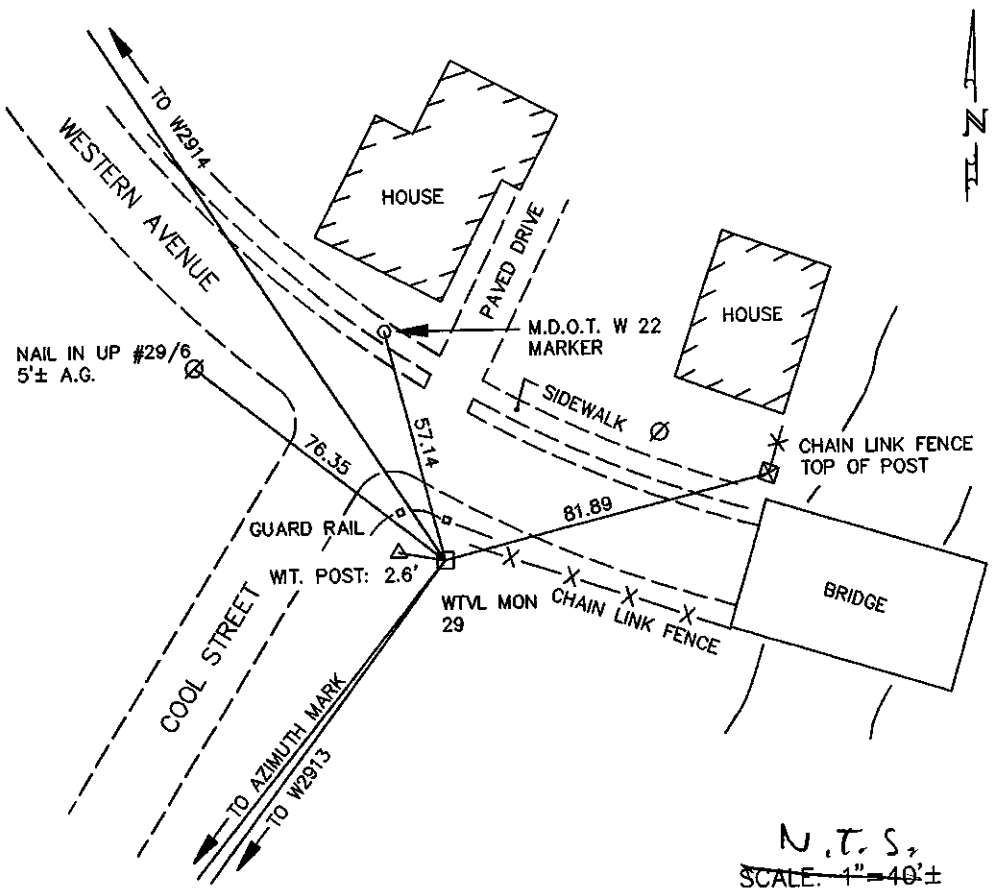

N.T.S.

~~SCALE: 1"=40'±~~

PLISGA AND DAY LAND SURVEYORS
CONTROL STATION DATA

STATION WTVL MON 30 CITY/TOWN WATERVILLE

COMBINED SCALE FACTOR 0.999982586 DATE OF OBSERVATION 6-11-1991

NORTHING 624839.5691 EASTING 3091180.6068 ELEVATION 106.18'

TO STATION OR OBJECT	GRID DISTANCE (FT.)	GRID BEARING (ADJ.)
WW33	1186.95	S 51°5'22" W
W2915	640.49	N 19°22'10" E
AZIMUTH MARK "V" FORMED BY BRACES NEAR TOP OF UP #7/7.	301.30	S 50°9'15" E

DESCRIPTION AND SKETCH:

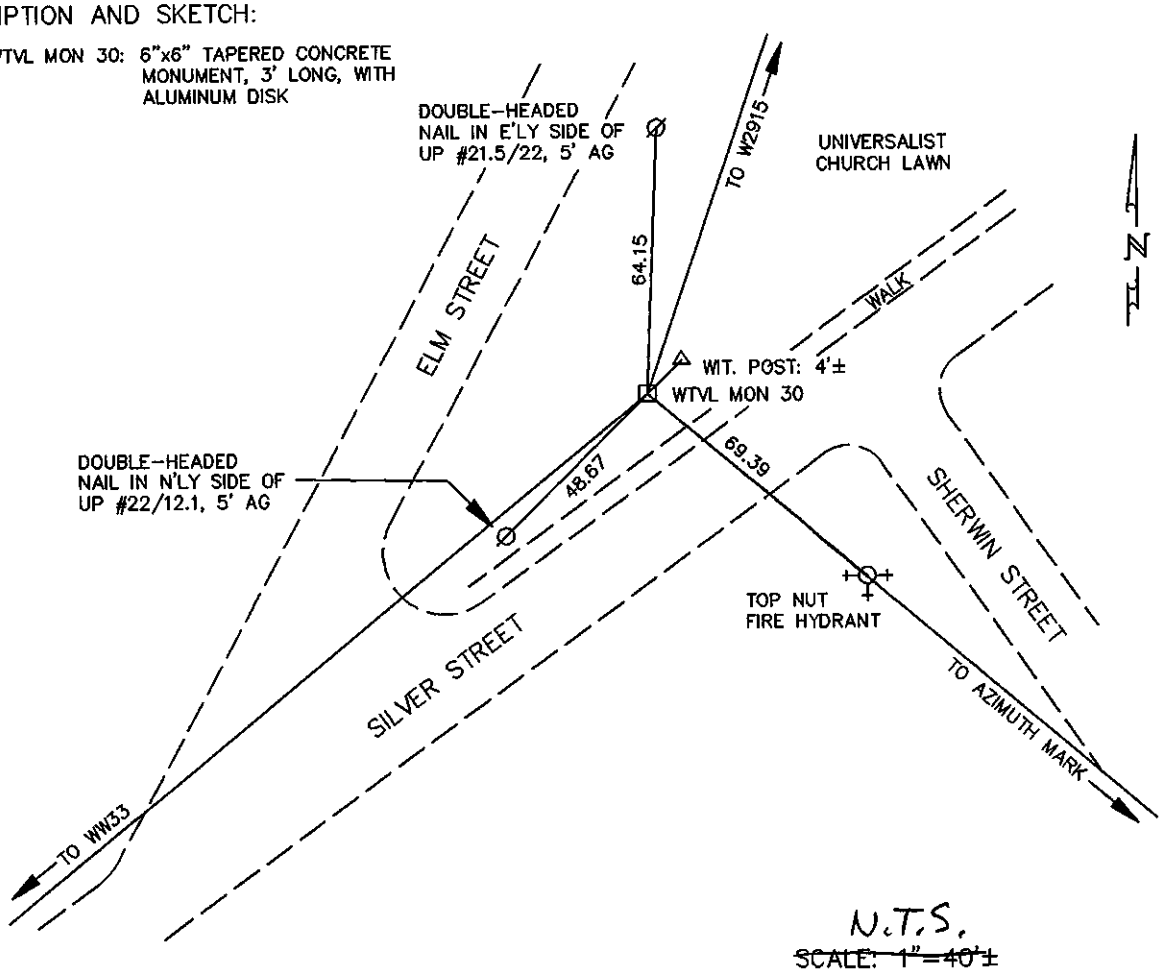

PLISGA AND DAY LAND SURVEYORS
CONTROL STATION DATA

STATION W100 CITY/TOWN WATERVILLE

COMBINED SCALE FACTOR 0.999982586 DATE OF OBSERVATION 5-8-1991

NORTHING 624387.8411 EASTING 3091984.8912 ELEVATION 60.21'

TO STATION OR OBJECT	GRID DISTANCE (FT.)	GRID BEARING (ADJ.)
WTVL MON 1	1223.91	N 46°7'56" E
W200	529.87	S 17°17'3" W

DESCRIPTION AND SKETCH:

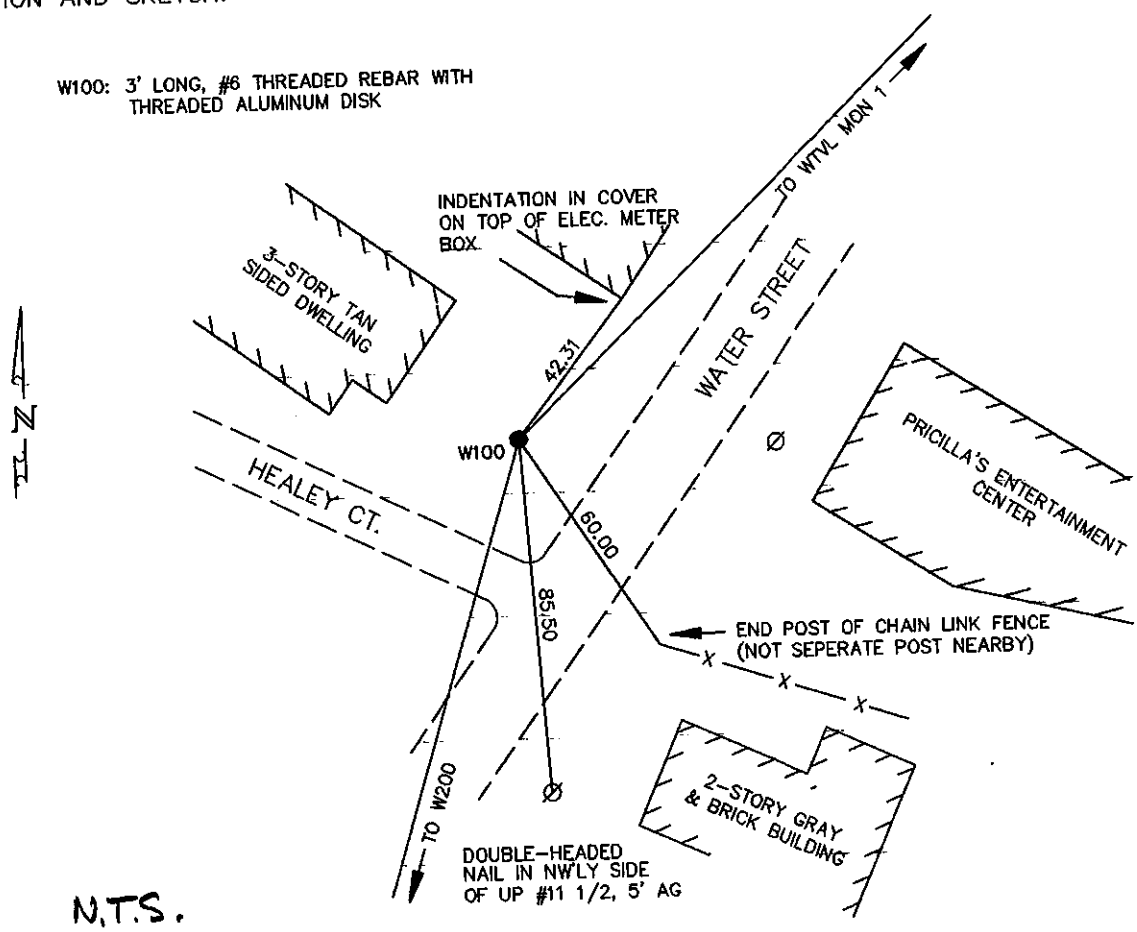

N.T.S.

~~SCALE: 1" = 40'~~

PLISGA AND DAY LAND SURVEYORS
CONTROL STATION DATA

STATION W400 CITY/TOWN WATERVILLE

COMBINED SCALE FACTOR 0.999982586 DATE OF OBSERVATION 5-8-1991

NORTHING 622865.6585 EASTING 3091169.5109 ELEVATION 84.50'

TO STATION OR OBJECT	GRID DISTANCE (FT.)	GRID BEARING (ADJ.)
WTVL MON 2	1331.74	S 24°49'3" W
W300	647.05	N 22°36'18" E

DESCRIPTION AND SKETCH:

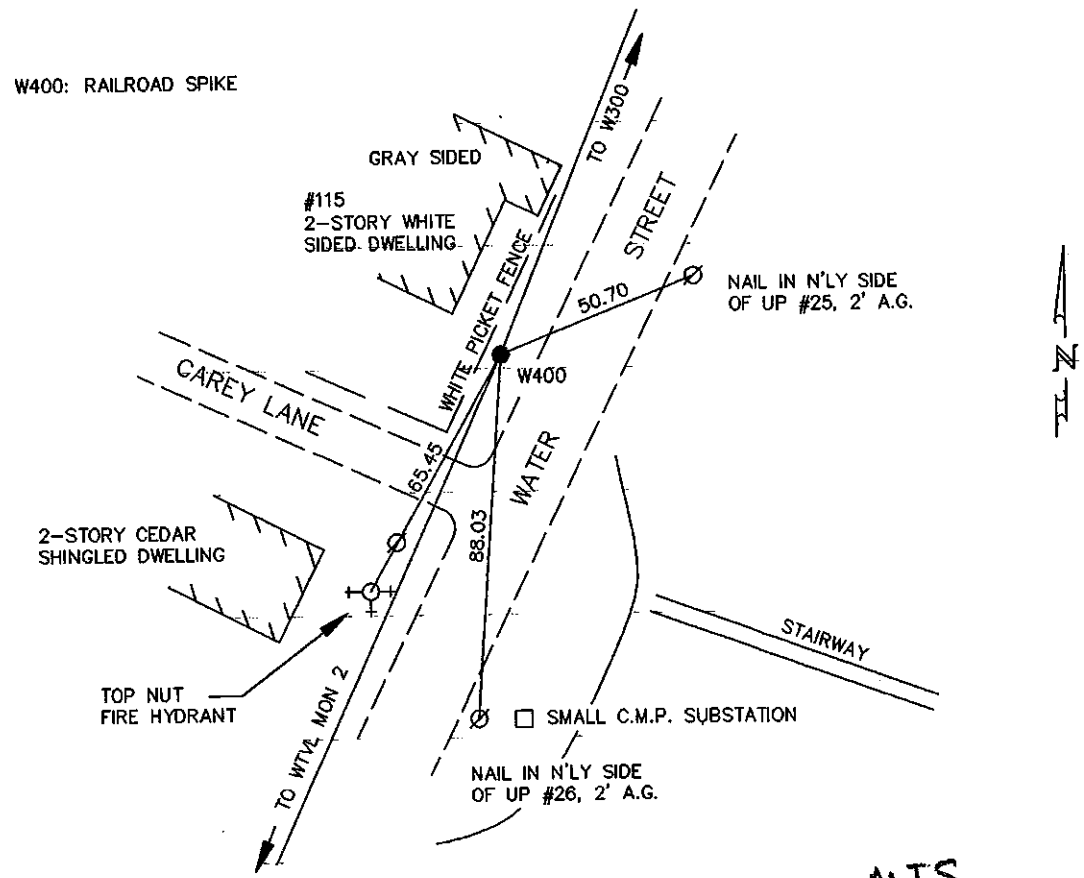

N.T.S.

~~SCALE: 1"=40'±~~

PLISGA AND DAY LAND SURVEYORS
CONTROL STATION DATA

STATION W500 CITY/TOWN WATERVILLE

COMBINED SCALE FACTOR 0.999979596 DATE OF OBSERVATION 5-9-1991

NORTHING 616376.3854 EASTING 3083111.2831 ELEVATION 129.70'

TO STATION OR OBJECT	GRID DISTANCE (FT.)	GRID BEARING (ADJ.)
WTVL MON 5	1083.56	S 21°53'16" W
WW707	1233.78	N 6°22'23" E

DESCRIPTION AND SKETCH:

W500: 3' LONG, #6 THREADED REBAR WITH THREADED ALUMINUM DISK

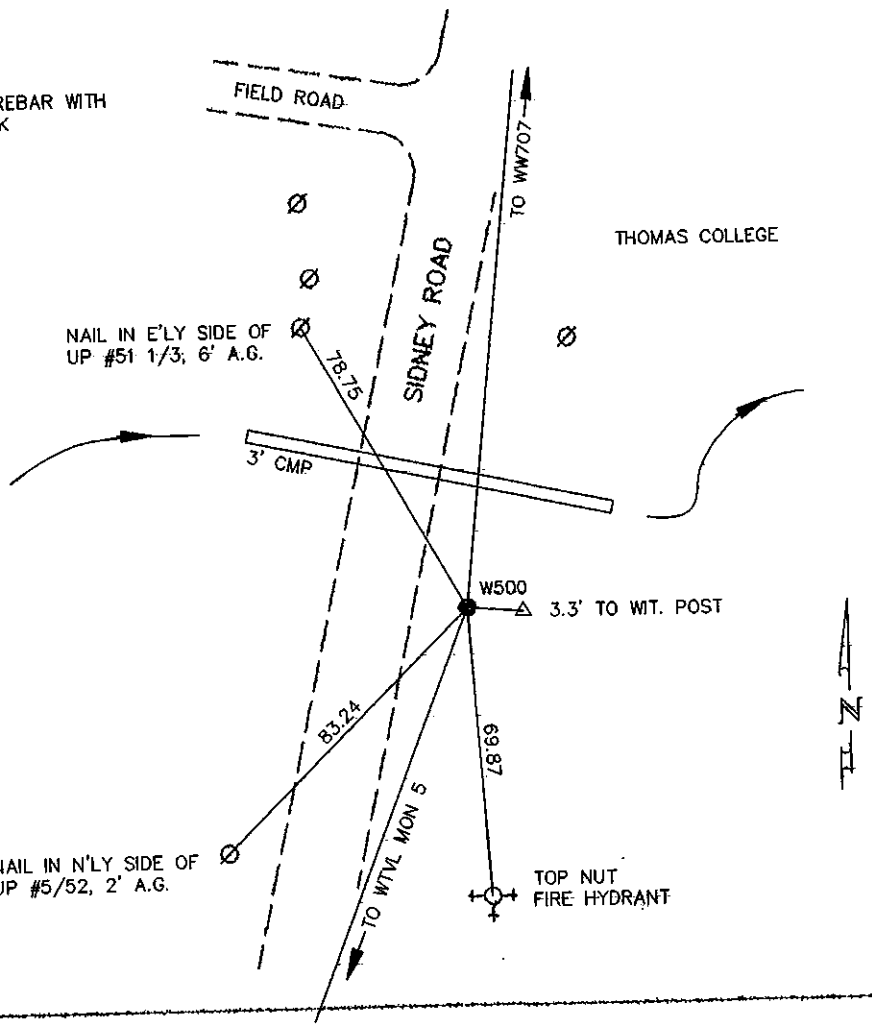

N.T.S.

~~SCALE: 1"=40±~~

PLISGA AND DAY LAND SURVEYORS
CONTROL STATION DATA

STATION W1000 CITY/TOWN WATERVILLE

COMBINED SCALE FACTOR 0.999979596 DATE OF OBSERVATION 5-13-1991

NORTHING 609820.0219 EASTING 3078755.1122 ELEVATION 148.90'

TO STATION OR OBJECT	GRID DISTANCE (FT.)	GRID BEARING (ADJ.)
WTVL MON 6	784.94	S 78°0'49" E
W1100	2849.25	N 78°49'44" W

DESCRIPTION AND SKETCH:

W1000: 3' LONG, #6 THREADED REBAR WITH THREADED ALUMINUM DISK

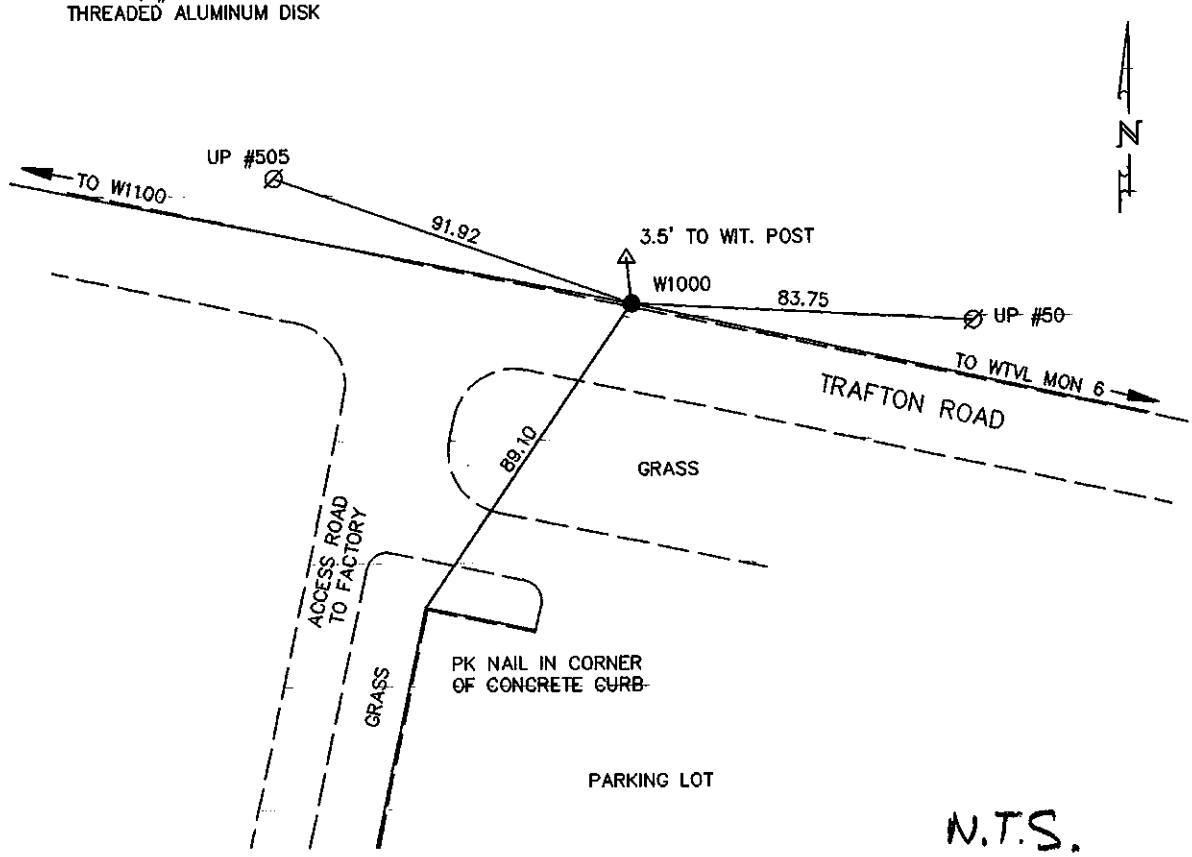

N.T.S.

~~SCALE: 1" = 40'±~~

PLISGA AND DAY LAND SURVEYORS
CONTROL STATION DATA

STATION W1200 CITY/TOWN WATERVILLE

COMBINED SCALE FACTOR 0.999971022 DATE OF OBSERVATION 5-15-1991

NORTHING 611780.7237 EASTING 3075434.2813 ELEVATION 189.52'

TO STATION OR OBJECT	GRID DISTANCE (FT.)	GRID BEARING (ADJ.)
WTVL MON 7	1451.74	S 39°7'35" W
W1100	1503.53	S 20°27'35" E
W1300	1874.37	S 58°39'45" W
W1201	3139.47	N 38°14'11" E

DESCRIPTION AND SKETCH:

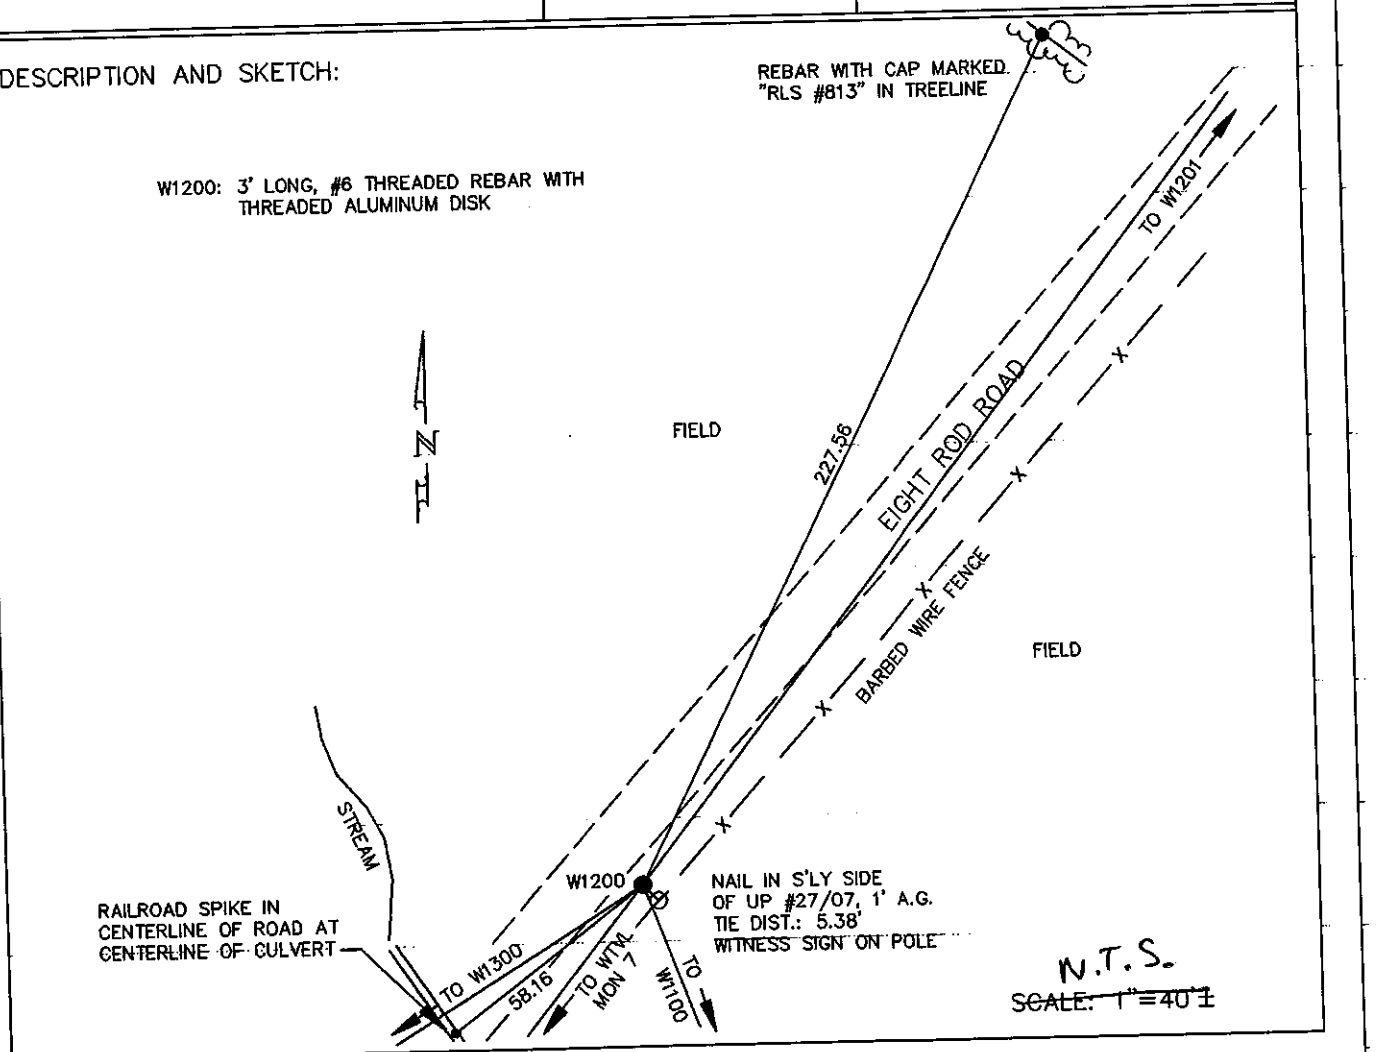

PLISGA AND DAY LAND SURVEYORS
CONTROL STATION DATA

STATION W2300 CITY/TOWN WATERVILLE

COMBINED SCALE FACTOR 0.999970002 DATE OF OBSERVATION 5-21-1991

NORTHING 626566.7077 EASTING 3080534.2325 ELEVATION 349.71'

TO STATION OR OBJECT	GRID DISTANCE (FT.)	GRID BEARING (ADJ.)
WTVL MON 13	1100.76	N 36°3'8" E
W2200	414.85	S 22°13'40" W

DESCRIPTION AND SKETCH:

W2300: 3' LONG, #6 THREADED REBAR WITH THREADED ALUMINUM DISK

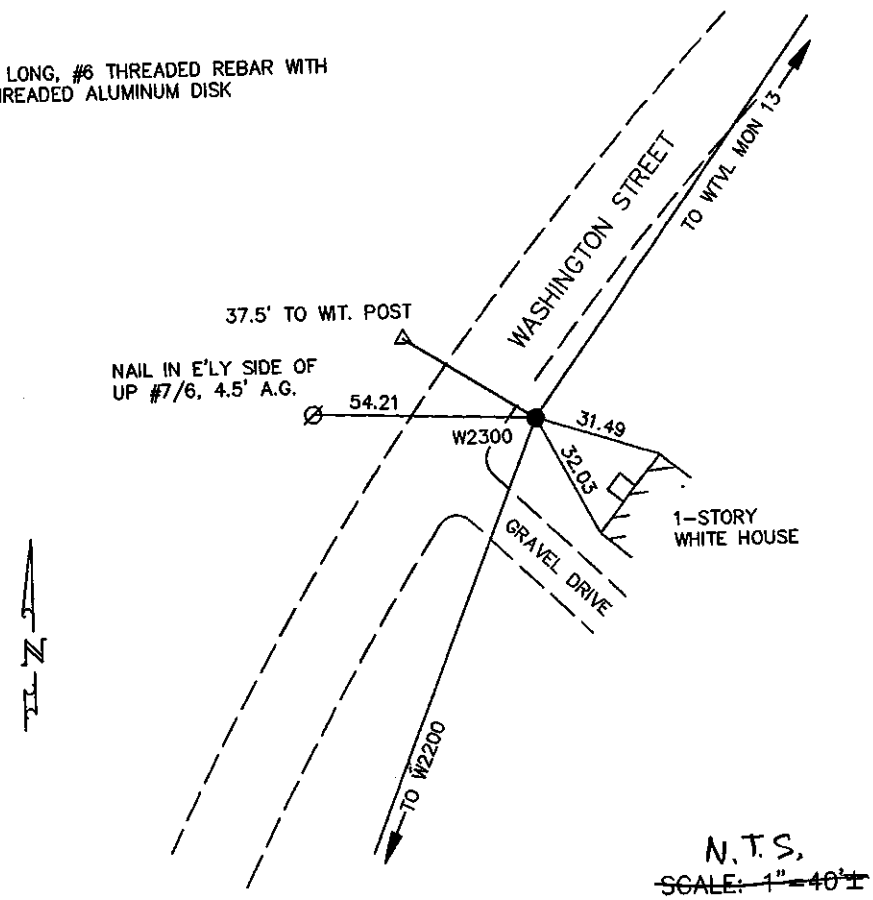

N.T.S.

~~SCALE: 1" = 40'±~~

PLISGA AND DAY LAND SURVEYORS
CONTROL STATION DATA

STATION W2400 CITY/TOWN WATERVILLE

COMBINED SCALE FACTOR 0.999972375 DATE OF OBSERVATION 5-22-1991

NORTHING 628785.2410 EASTING 3082235.7962 ELEVATION 334.23'

TO STATION OR OBJECT	GRID DISTANCE (FT.)	GRID BEARING (ADJ.)
WTVL MON 13	1695.74	S 38°25'8" W
W2500	485.80	N 22°38'47" E

DESCRIPTION AND SKETCH:

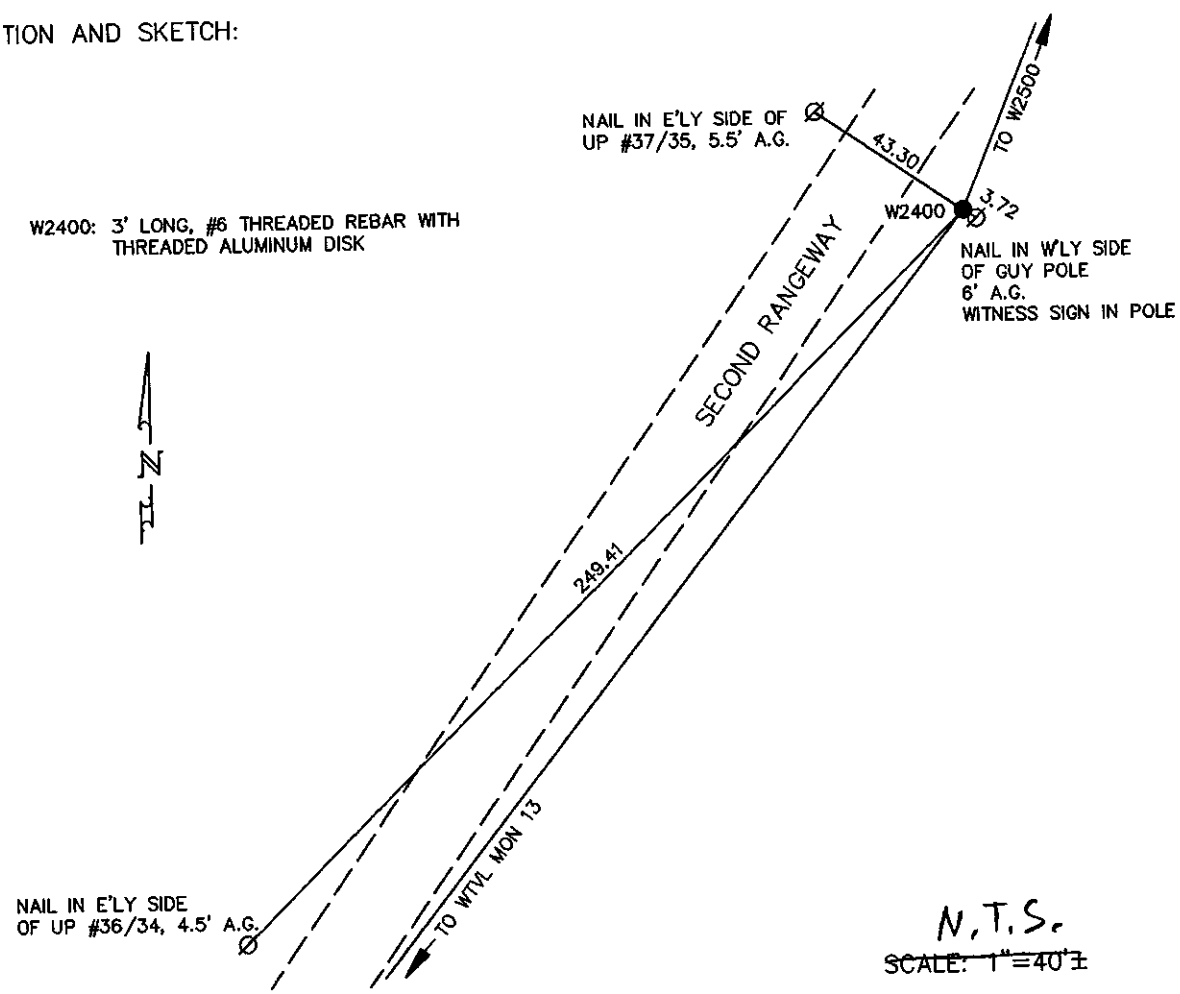

N.T.S.

~~SCALE: 1"=40'±~~

PLISGA AND DAY LAND SURVEYORS
CONTROL STATION DATA

STATION W2907 CITY/TOWN WATERVILLE

COMBINED SCALE FACTOR 0.999982586 DATE OF OBSERVATION 6-6-1991

NORTHING 627586.8014 EASTING 3087467.0530 ELEVATION 167.99'

TO STATION OR OBJECT	GRID DISTANCE (FT.)	GRID BEARING (ADJ.)
WTVL MON 26	682.39	N 35°35'17" E
WTVL MON 27	1082.56	S 33°14'2" W

DESCRIPTION AND SKETCH:

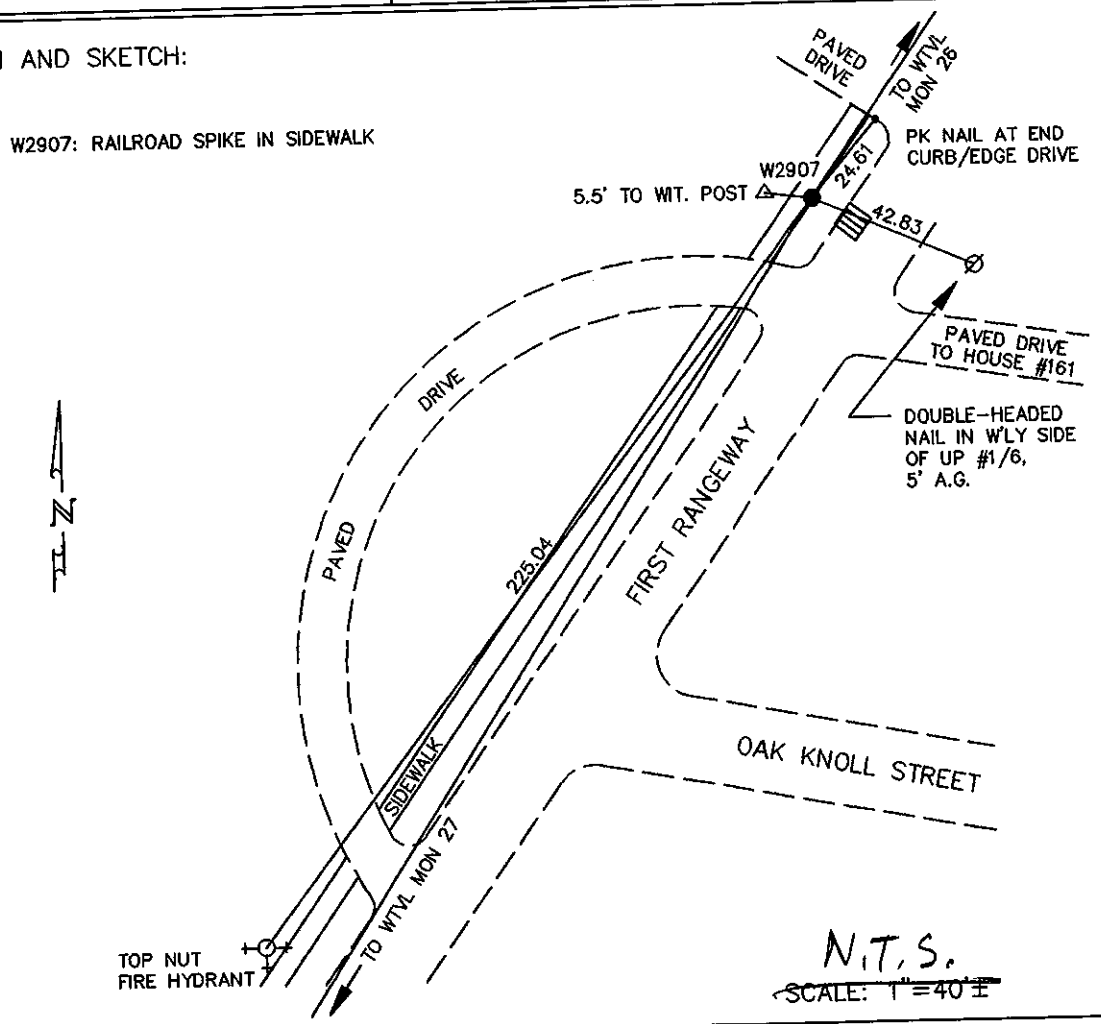

PLISGA AND DAY LAND SURVEYORS
CONTROL STATION DATA

STATION W2913 CITY/TOWN WATERVILLE

COMBINED SCALE FACTOR 0.999982586 DATE OF OBSERVATION 6-10-1991

NORTHING 624617.5656 EASTING 3088595.6230 ELEVATION 117.31'

TO STATION OR OBJECT	GRID DISTANCE (FT.)	GRID BEARING (ADJ.)
WTVL MON 29	1184.87	N 37°10'39" E
WW30	2299.34	S 34°52'21" W

DESCRIPTION AND SKETCH:

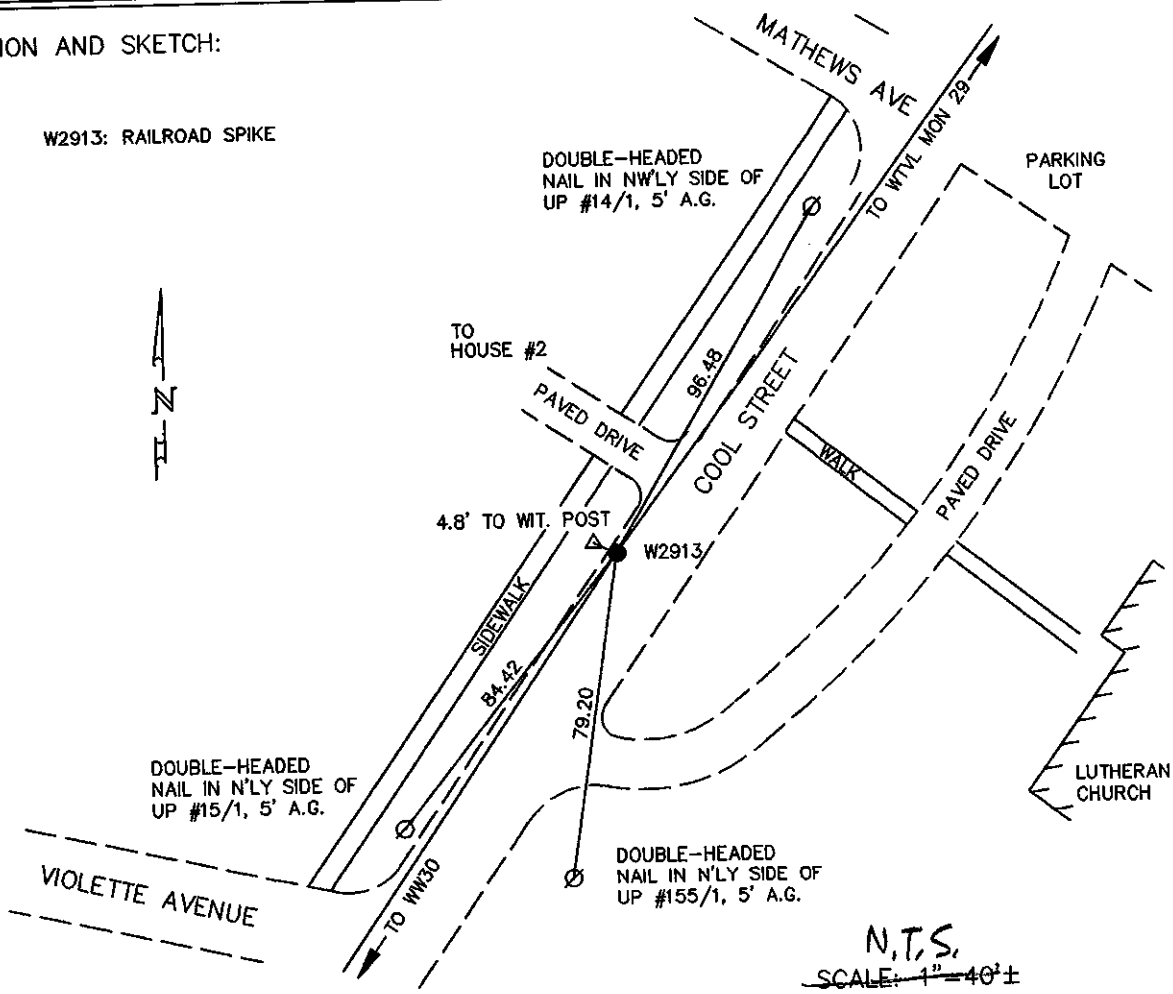

PLISGA AND DAY LAND SURVEYORS
CONTROL STATION DATA

STATION W3300 CITY/TOWN WATERVILLE

COMBINED SCALE FACTOR 0.999972375 DATE OF OBSERVATION 5-23-1991

NORTHING 635046.7482 EASTING 3083082.4019 ELEVATION 215.76'

TO STATION OR OBJECT	GRID DISTANCE (FT.)	GRID BEARING (ADJ.)
WTVL MON 15	1510.12	N 0°32'51" W
W3200	632.69	S 3°42'51" W

DESCRIPTION AND SKETCH:

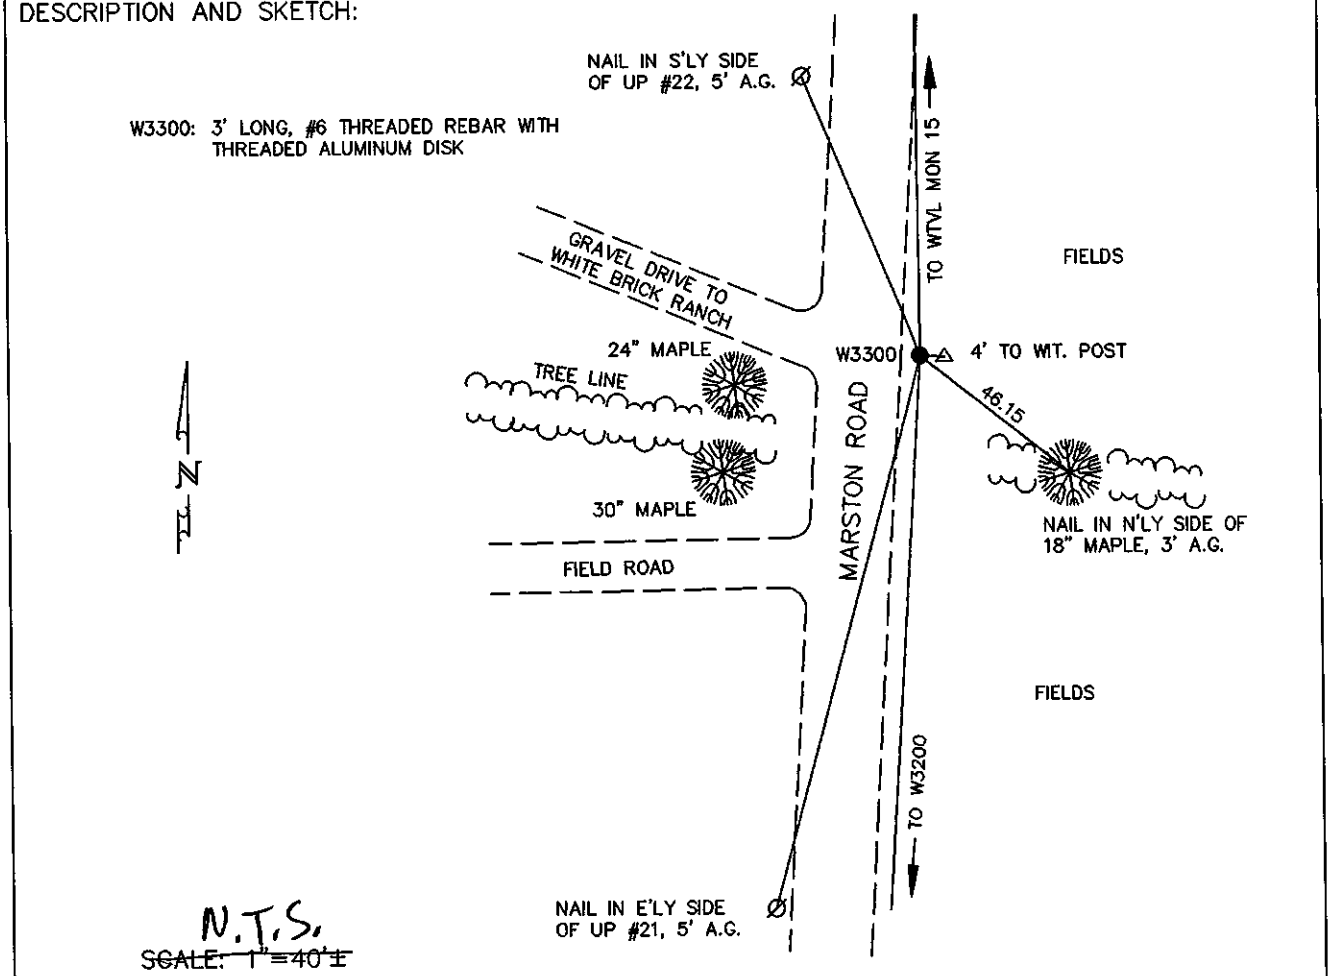

N.T.S.

~~SCALE: 1"=40'±~~

PLISGA AND DAY LAND SURVEYORS
CONTROL STATION DATA

STATION W3900 CITY/TOWN WATERVILLE

COMBINED SCALE FACTOR 0.999977779 DATE OF OBSERVATION 5-29-1991

NORTHING 632007.7476 EASTING 3087614.7056 ELEVATION 107.87'

TO STATION OR OBJECT	GRID DISTANCE (FT.)	GRID BEARING (ADJ.)
WTVL MON 16	910.42	S 37°19'30" E
W3800	786.05	N 58°31'26" W

DESCRIPTION AND SKETCH:

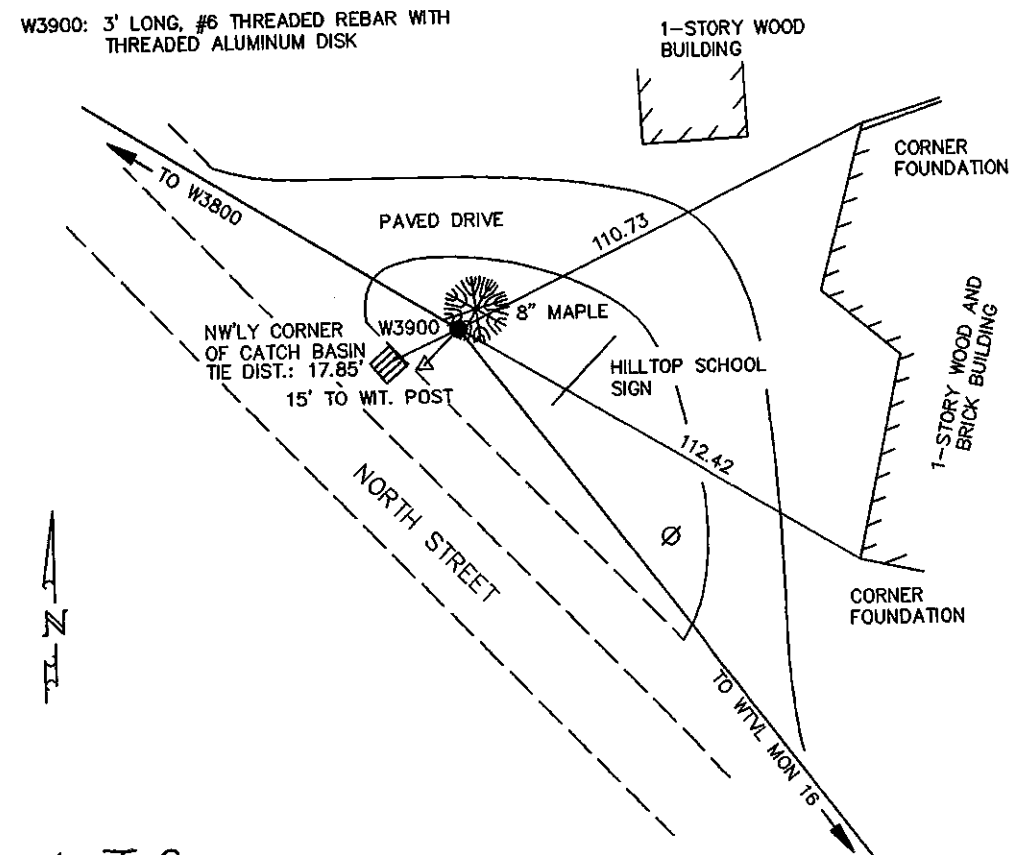

N.T.S.

~~SCALE: 1"=40'±~~

PLISGA AND DAY LAND SURVEYORS
CONTROL STATION DATA

STATION W4100 CITY/TOWN WATERVILLE
COMBINED SCALE FACTOR 0.999977779 DATE OF OBSERVATION 5-29-1991
NORTHING 631268.2535 EASTING 3090996.0450 ELEVATION 194.12'

TO STATION OR OBJECT	GRID DISTANCE (FT.)	GRID BEARING (ADJ.)
WTVL MON 17	544.73	S 18°2'36" E
W4200	718.70	N 25°22'23" W

DESCRIPTION AND SKETCH:

W4100: RAILROAD SPIKE

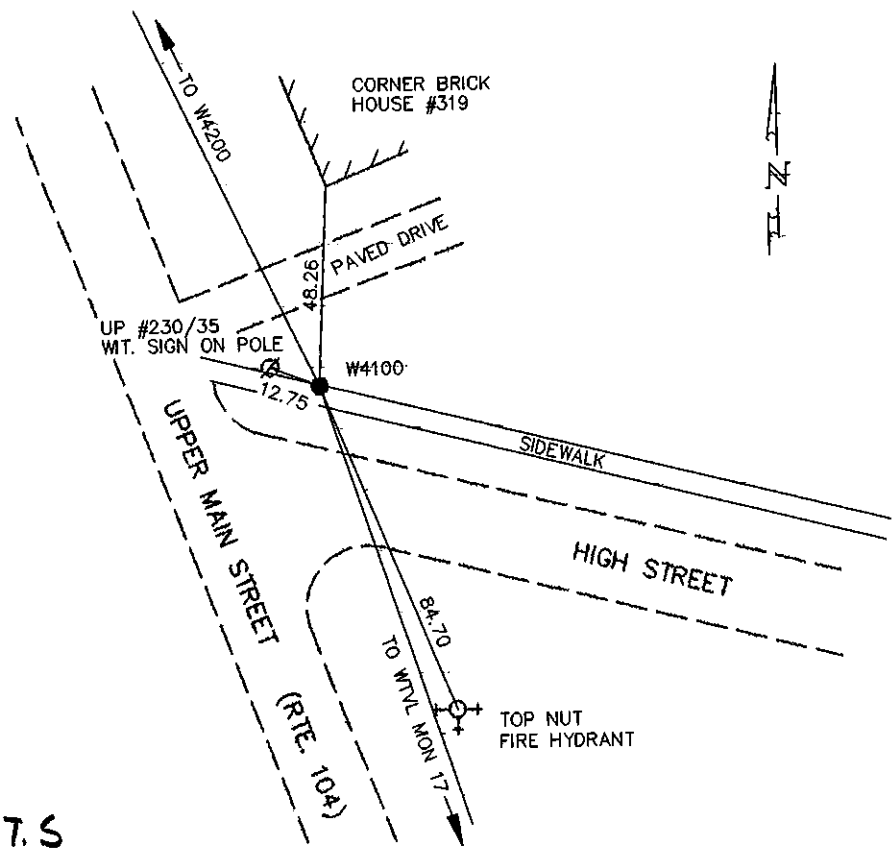

N.T.S
~~SCALE: 1" = 40'±~~

PLISGA AND DAY LAND SURVEYORS
CONTROL STATION DATA

STATION W4500 CITY/TOWN WATERVILLE

COMBINED SCALE FACTOR 0.999977779 DATE OF OBSERVATION 5-30-1991

NORTHING 634768.5411 EASTING 3089505.2897 ELEVATION 245.97'

TO STATION OR OBJECT	GRID DISTANCE (FT.)	GRID BEARING (ADJ.)
W4400	705.75	S 19°12'18" E
W4600	1287.64	N 28°59'10" W
W4501	1531.98	N 25°22'8" E

DESCRIPTION AND SKETCH:

W4500: ALUMINUM DISK IN 3' X 2' ROCK

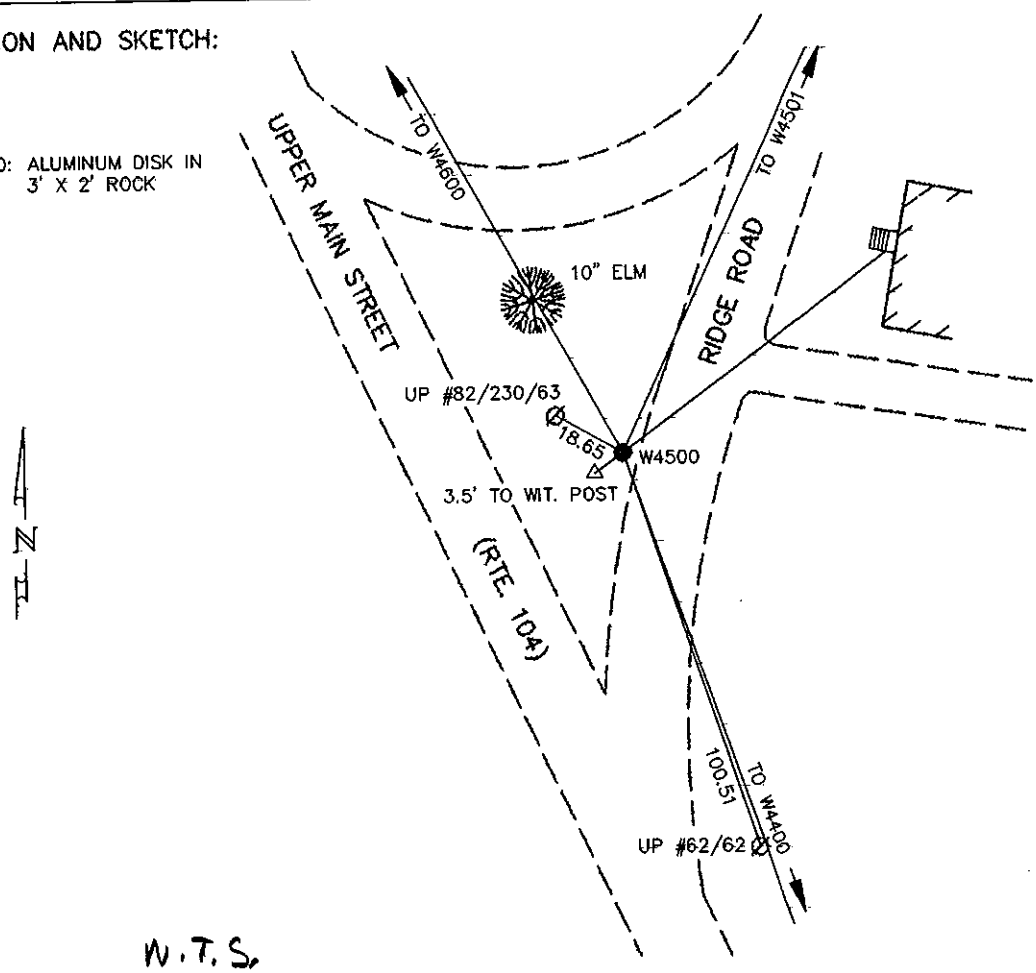

N.T.S.

~~SCALE: 1"=40'±~~

PLISGA AND DAY LAND SURVEYORS
CONTROL STATION DATA

STATION W4700 CITY/TOWN WATERVILLE

COMBINED SCALE FACTOR 0.999977779 DATE OF OBSERVATION 5-30-1991

NORTHING 636958.1927 EASTING 3088374.4325 ELEVATION 364.18'

TO STATION OR OBJECT	GRID DISTANCE (FT.)	GRID BEARING (ADJ.)
WTVL MON 20	1795.47	N 35°21'31" W
W4600	1177.93	S 25°29'12" E

DESCRIPTION AND SKETCH:

W4700: 3' LONG #6 THREADED REBAR WITH THREADED ALUMINUM DISK

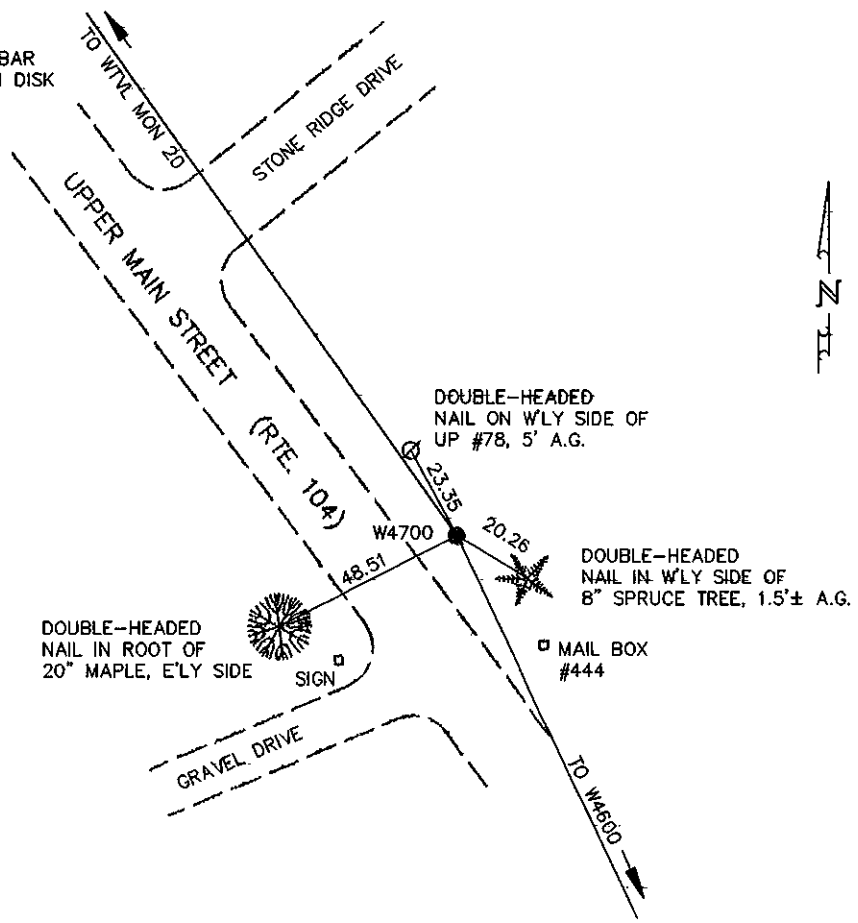

N.T.S.

~~SCALE: 1" = 40'±~~

PLISGA AND DAY LAND SURVEYORS
CONTROL STATION DATA

STATION W4501 CITY/TOWN WATERVILLE

COMBINED SCALE FACTOR 0.999977779 DATE OF OBSERVATION 5-30-1991

NORTHING 636152.7871 EASTING 3090161.6599 ELEVATION 252.66'

TO STATION OR OBJECT	GRID DISTANCE (FT.)	GRID BEARING (ADJ.)
WTVL MON 19	1198.37	N 29°29'27" E
W4500	1531.98	S 25°22'8" W

DESCRIPTION AND SKETCH:

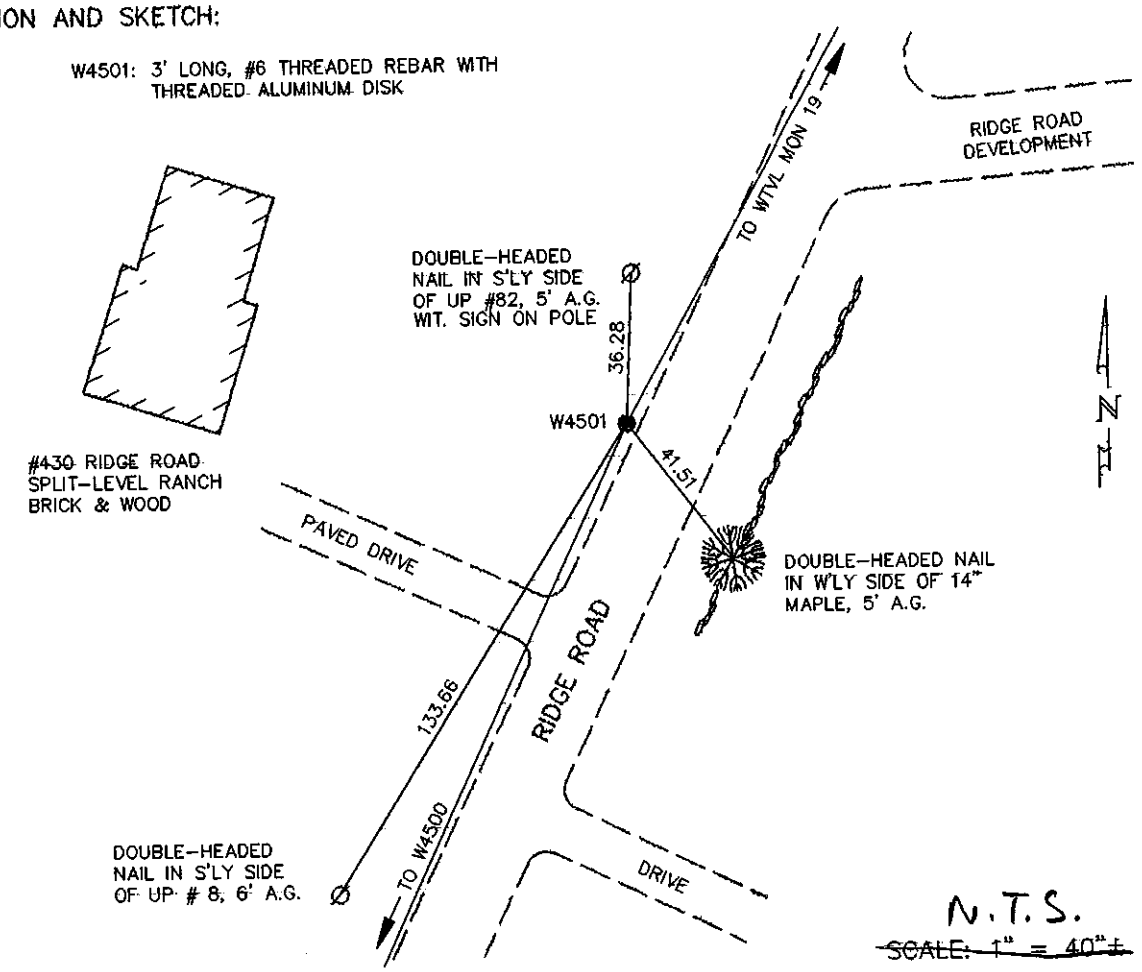

PLISGA AND DAY LAND SURVEYORS
CONTROL STATION DATA

STATION WC1 CITY/TOWN WATERVILLE

COMBINED SCALE FACTOR 0.999977779 DATE OF OBSERVATION 6-5-1991

NORTHING 632946.4527 EASTING 3091022.4430 ELEVATION 176.05'

TO STATION OR OBJECT	GRID DISTANCE (FT.)	GRID BEARING (ADJ.)
WTVL MON 18	870.65	N 77°23'17" W
WC2	655.03	N 80°25'7" E

DESCRIPTION AND SKETCH:

WC1: 3' LONG, #6 THREADED REBAR WITH THREADED ALUMINUM DISK

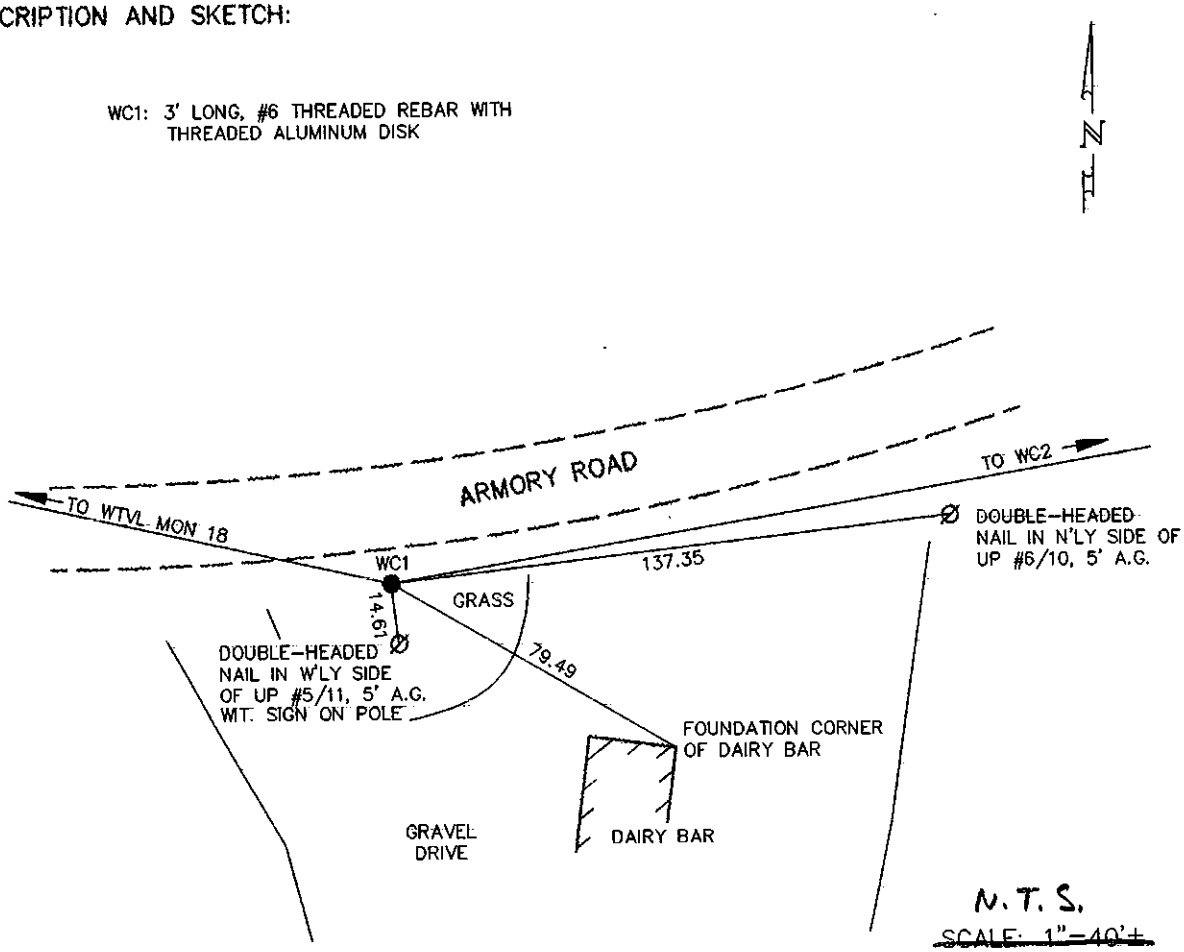

PLISGA AND DAY LAND SURVEYORS
CONTROL STATION DATA

STATION WC6 CITY/TOWN WATERVILLE

COMBINED SCALE FACTOR 0.999977779 DATE OF OBSERVATION 6-5-1991

NORTHING 634094.7614 EASTING 3095771.4807 ELEVATION 138.79'

TO STATION OR OBJECT	GRID DISTANCE (FT.)	GRID BEARING (ADJ.)
WTVL MON 22	2085.62	N 42°32'19" E
WC7	1462.11	S 43°1'53" W

DESCRIPTION AND SKETCH:

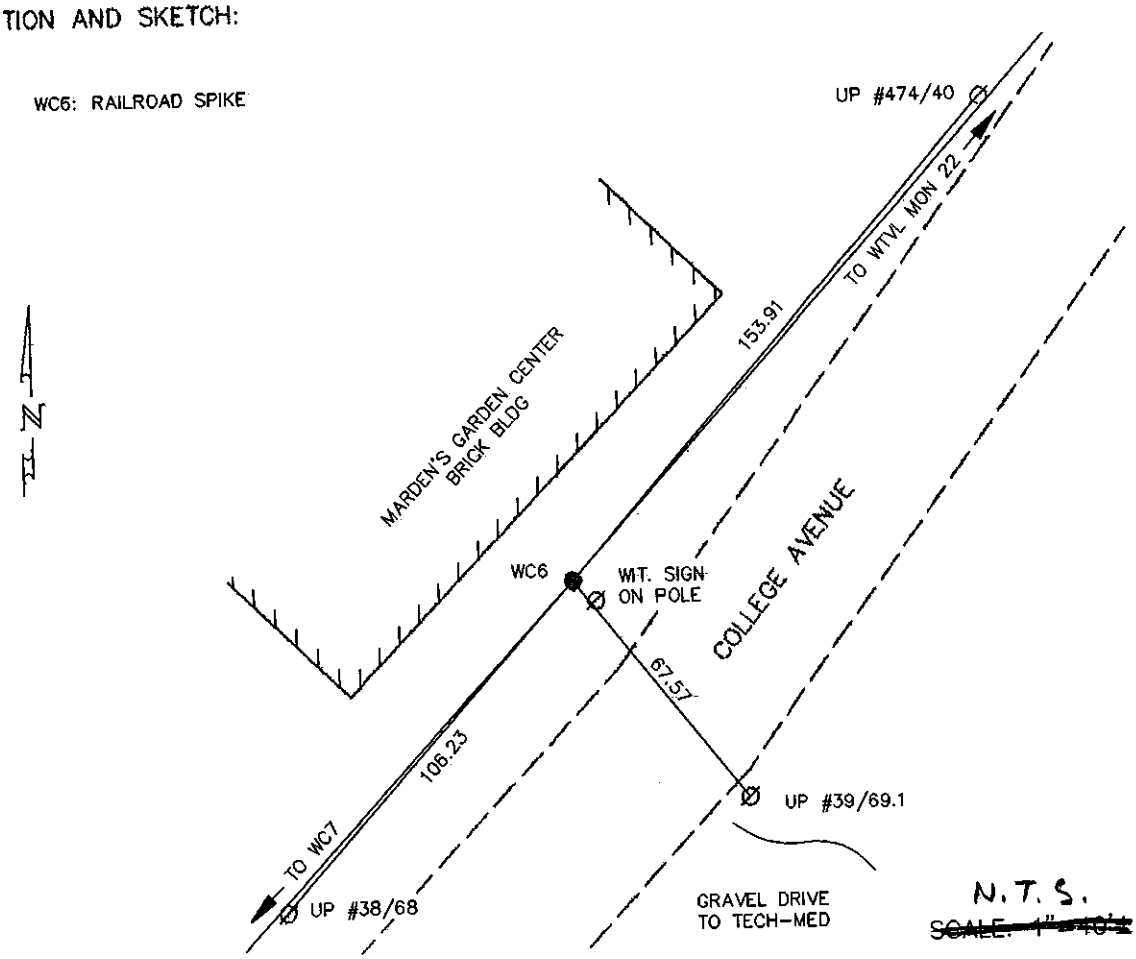

PLISGA AND DAY LAND SURVEYORS
CONTROL STATION DATA

STATION WC9 CITY/TOWN WATERVILLE

COMBINED SCALE FACTOR 0.999977779 DATE OF OBSERVATION 6-6-1991

NORTHING 631343.7019 EASTING 3093954.4078 ELEVATION 141.78'

TO STATION OR OBJECT	GRID DISTANCE (FT.)	GRID BEARING (ADJ.)
WTVL MON 23	1086.48	N 17°25'35" E
WTVL MON 24	2252.22	S 24°3'58" W

DESCRIPTION AND SKETCH:

WC9: 3' LONG, #6 THREADED REBAR WITH THREADED ALUMINUM DISK

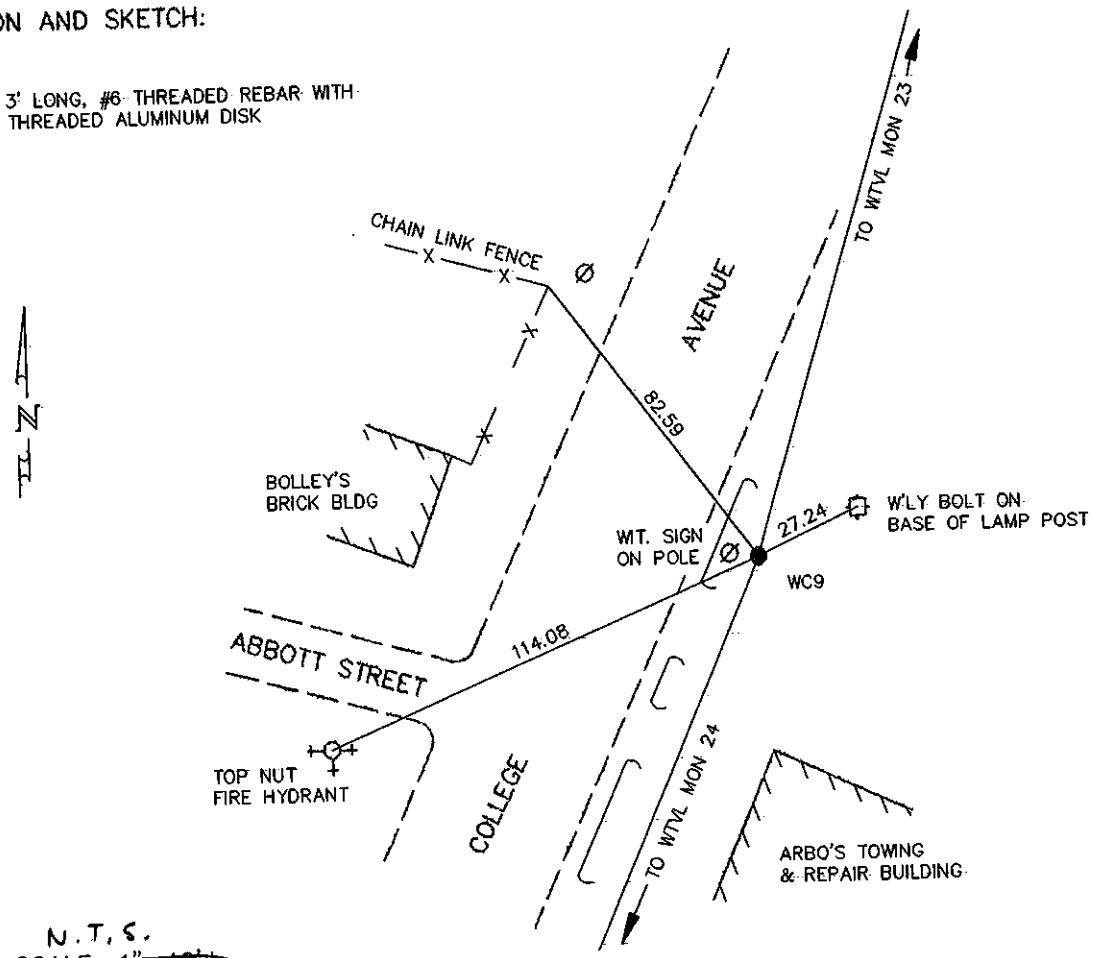

N.T.S.

~~SCALE: 1" = 40'~~

PLISGA AND DAY LAND SURVEYORS
CONTROL STATION DATA

STATION WTVL MON 28 CITY/TOWN WATERVILLE

COMBINED SCALE FACTOR 0.999970002 DATE OF OBSERVATION 6-7-1991

NORTHING 624091.0967 EASTING 3081964.1952 ELEVATION 305.19'

TO STATION OR OBJECT	GRID DISTANCE (FT.)	GRID BEARING (ADJ.)
W2910	2598.42	S 75°40'37" E
KMD10	1151.26	N 85°15'43" W
AZIMUTH MARK ANTENNA-LIKE ROD ON TOP OF TALL LIGHT STRUCTURE ON I-95.		S 87°30'11" W
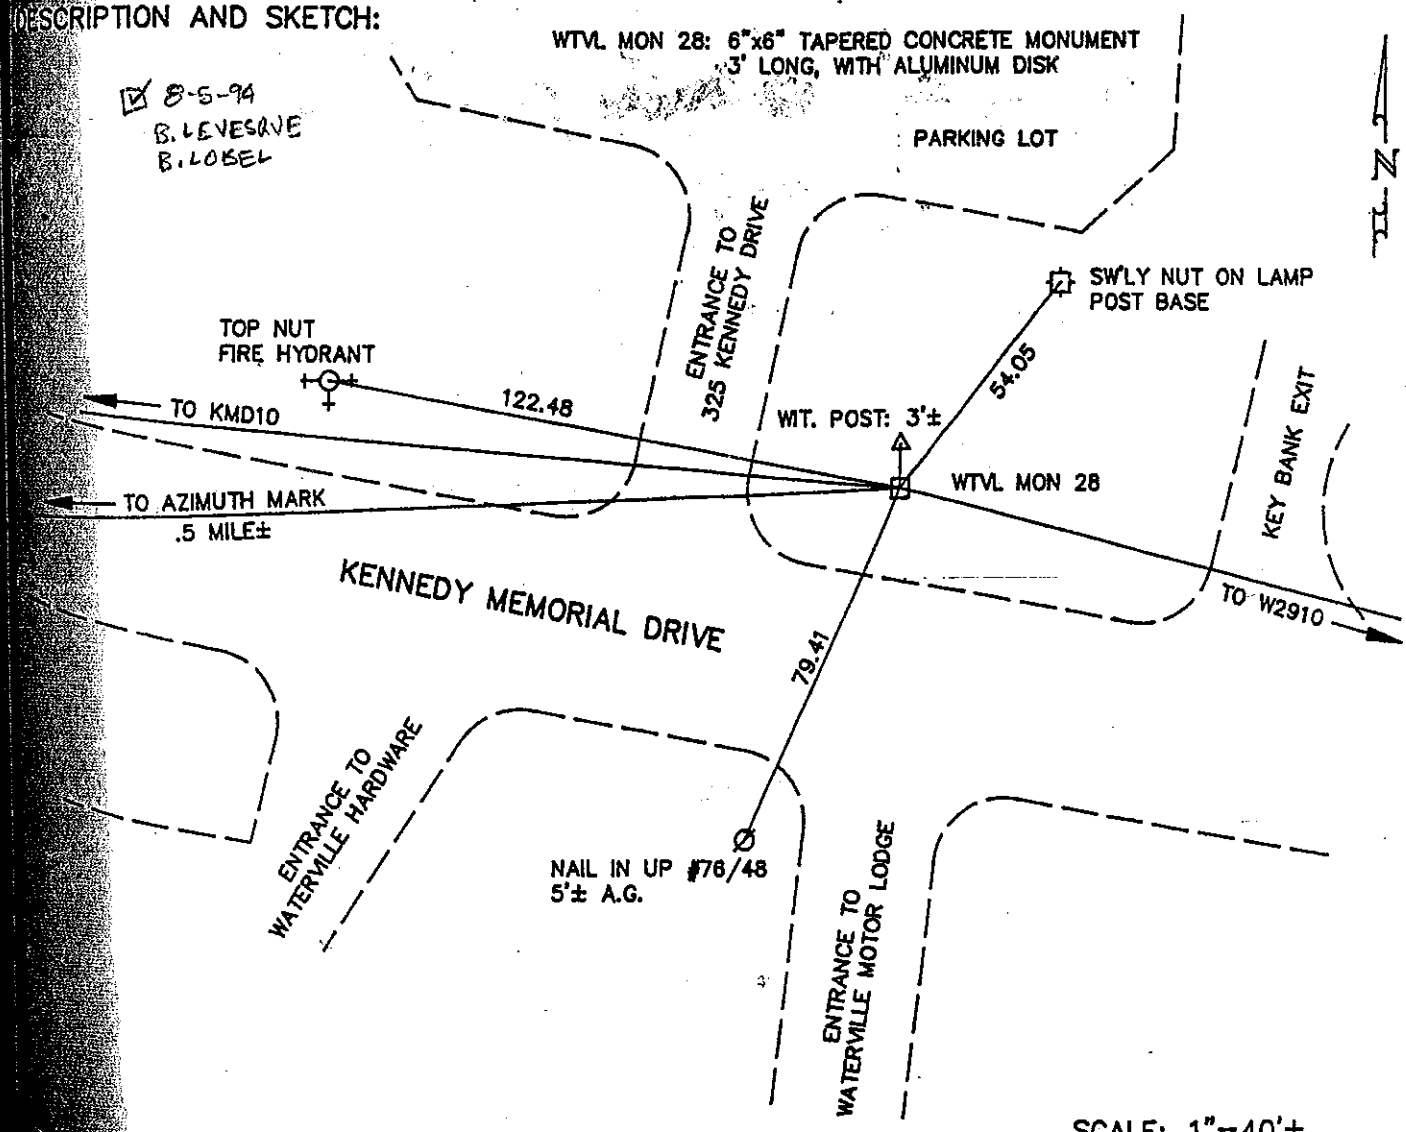
DESCRIPTION AND SKETCH: