TBM NO.	DESCRIPTION	ELEV.
1	P-K In Pole No. 400/100	137.21
2	P-K In Pole No. 12	135.89

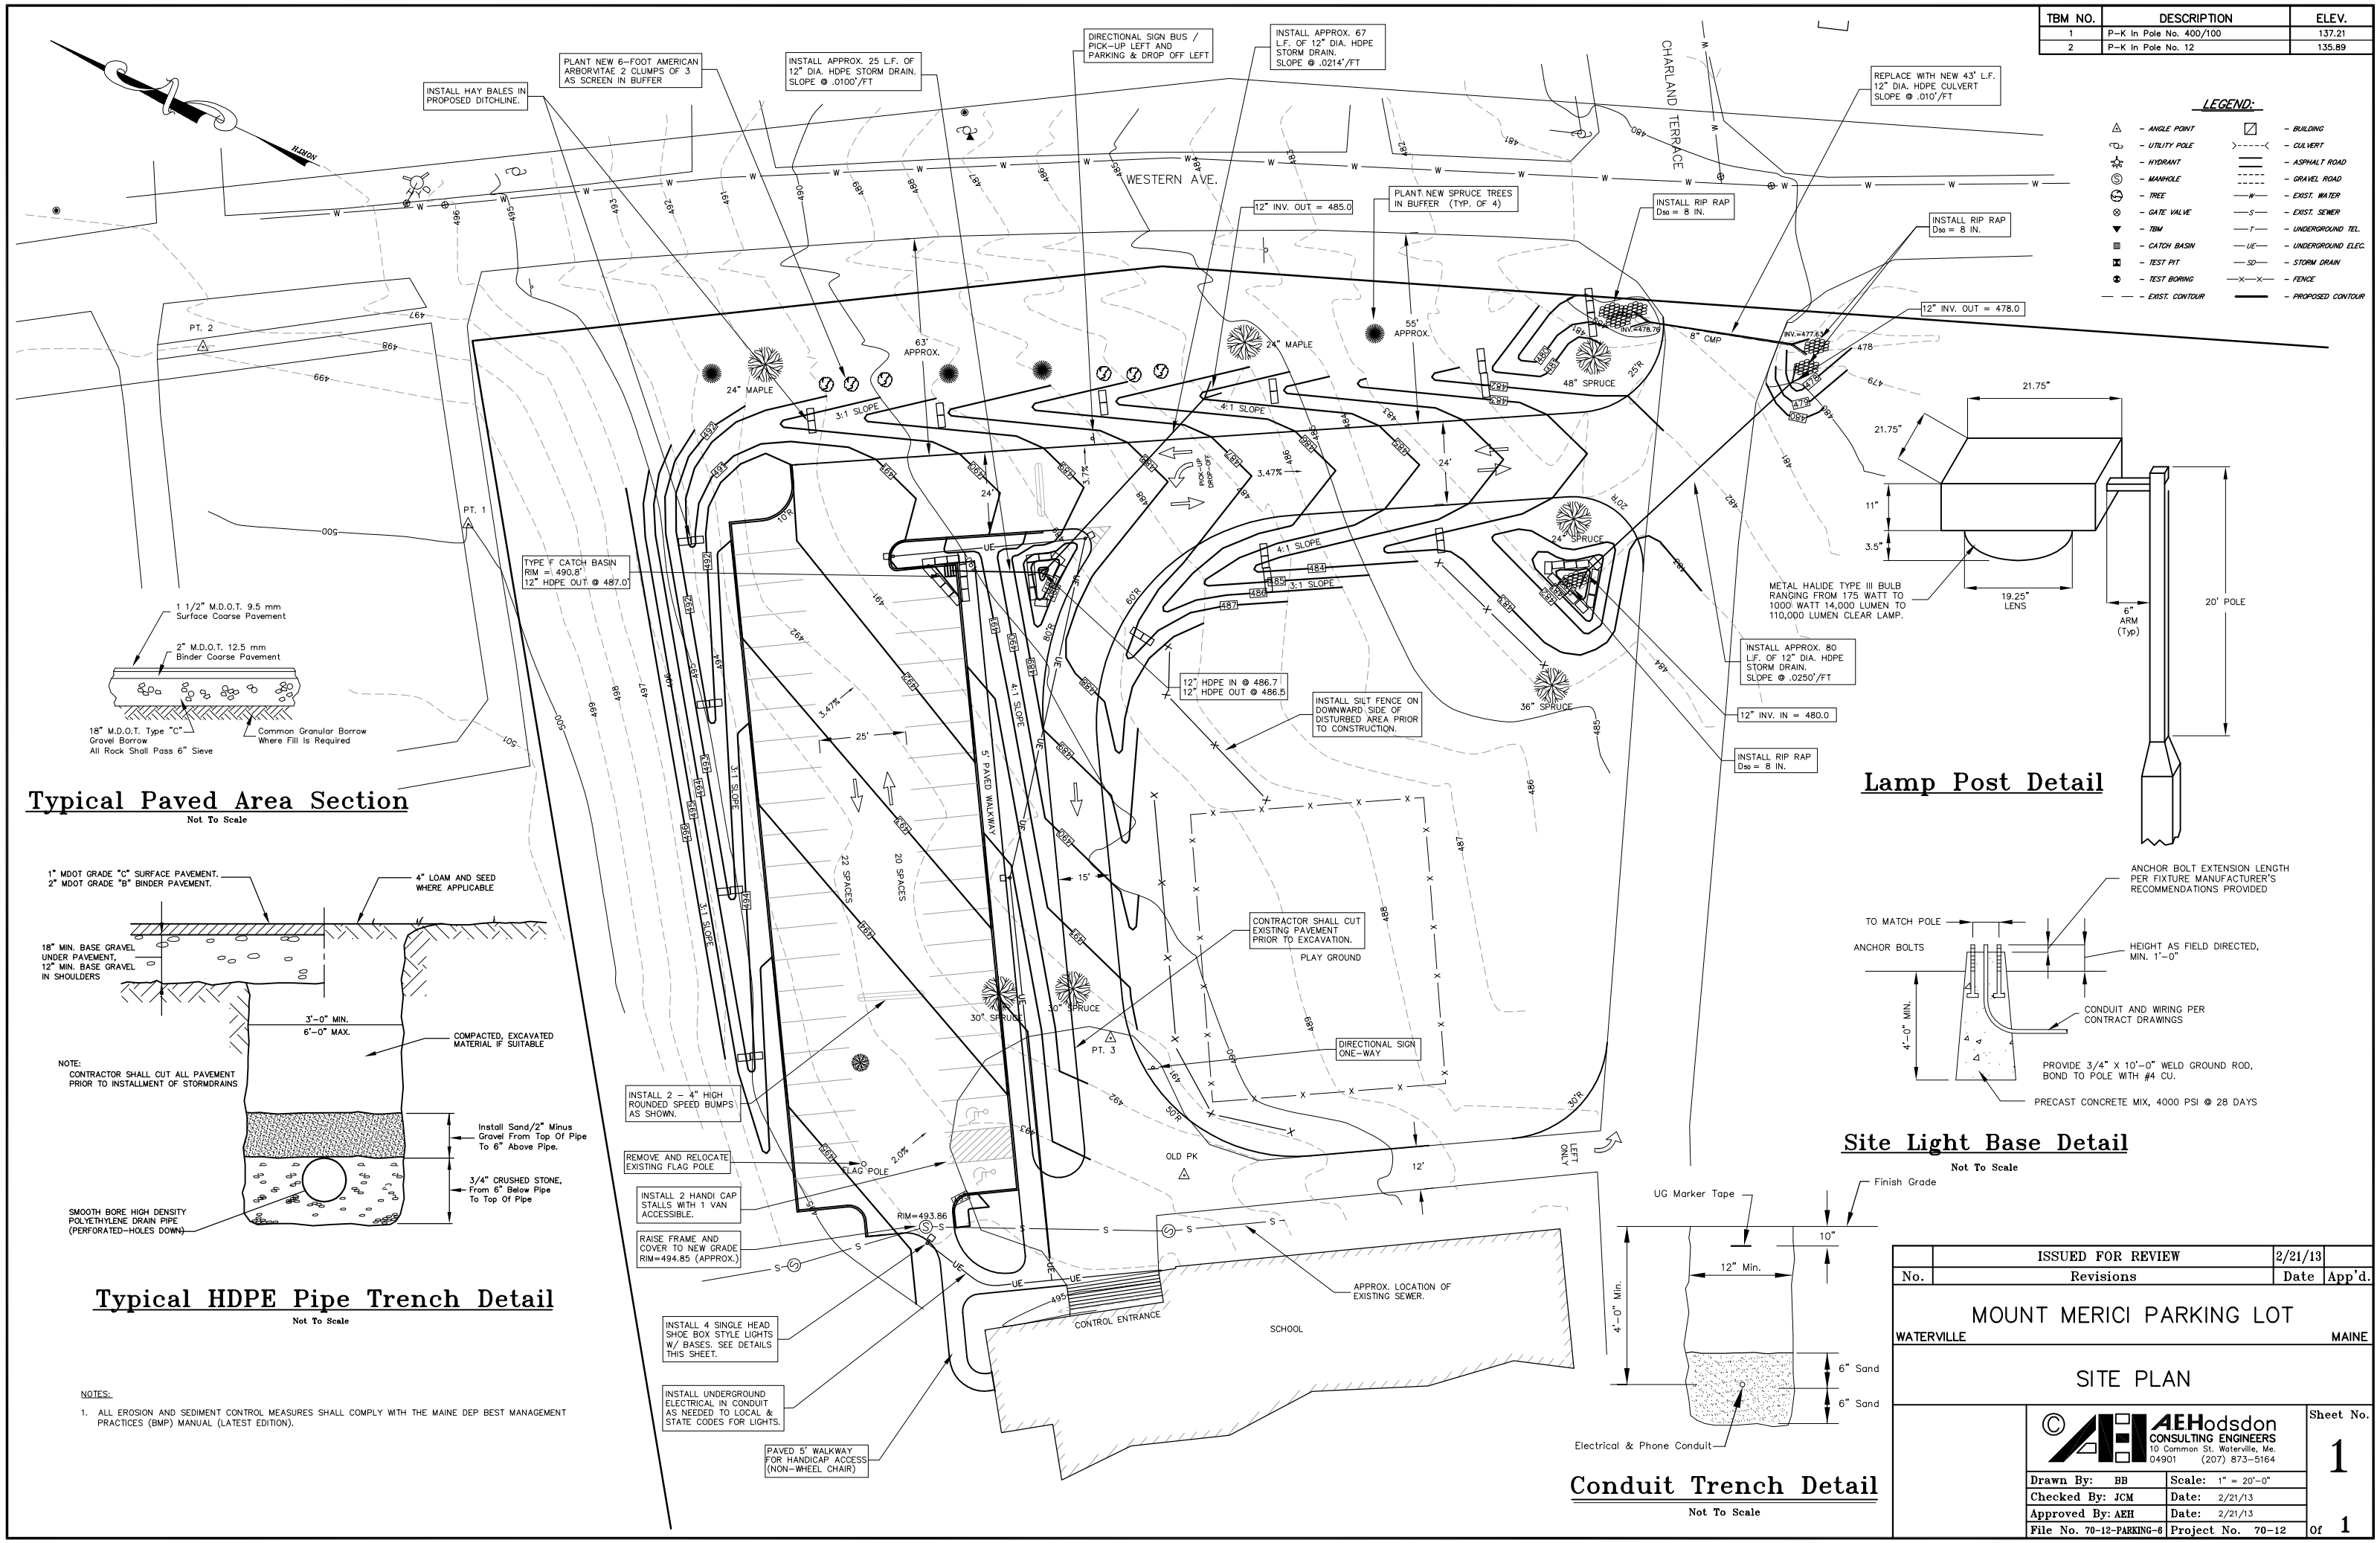

No.	Revisions	Date	App'd.
	ISSUED FOR REVIEW	2/21/13	

MOUNT MERICI PARKING LOT

WATERVILLE MAINE

SITE PLAN

© AEHodsdon CONSULTING ENGINEERS
10 Common St. Waterville, Me. 04901 (207) 873-5164

Drawn By: BB	Scale: 1" = 20'-0"
Checked By: JCM	Date: 2/21/13
Approved By: AEH	Date: 2/21/13
File No. 70-12-PARKING-6	Project No. 70-12

Sheet No. 1 Of 1