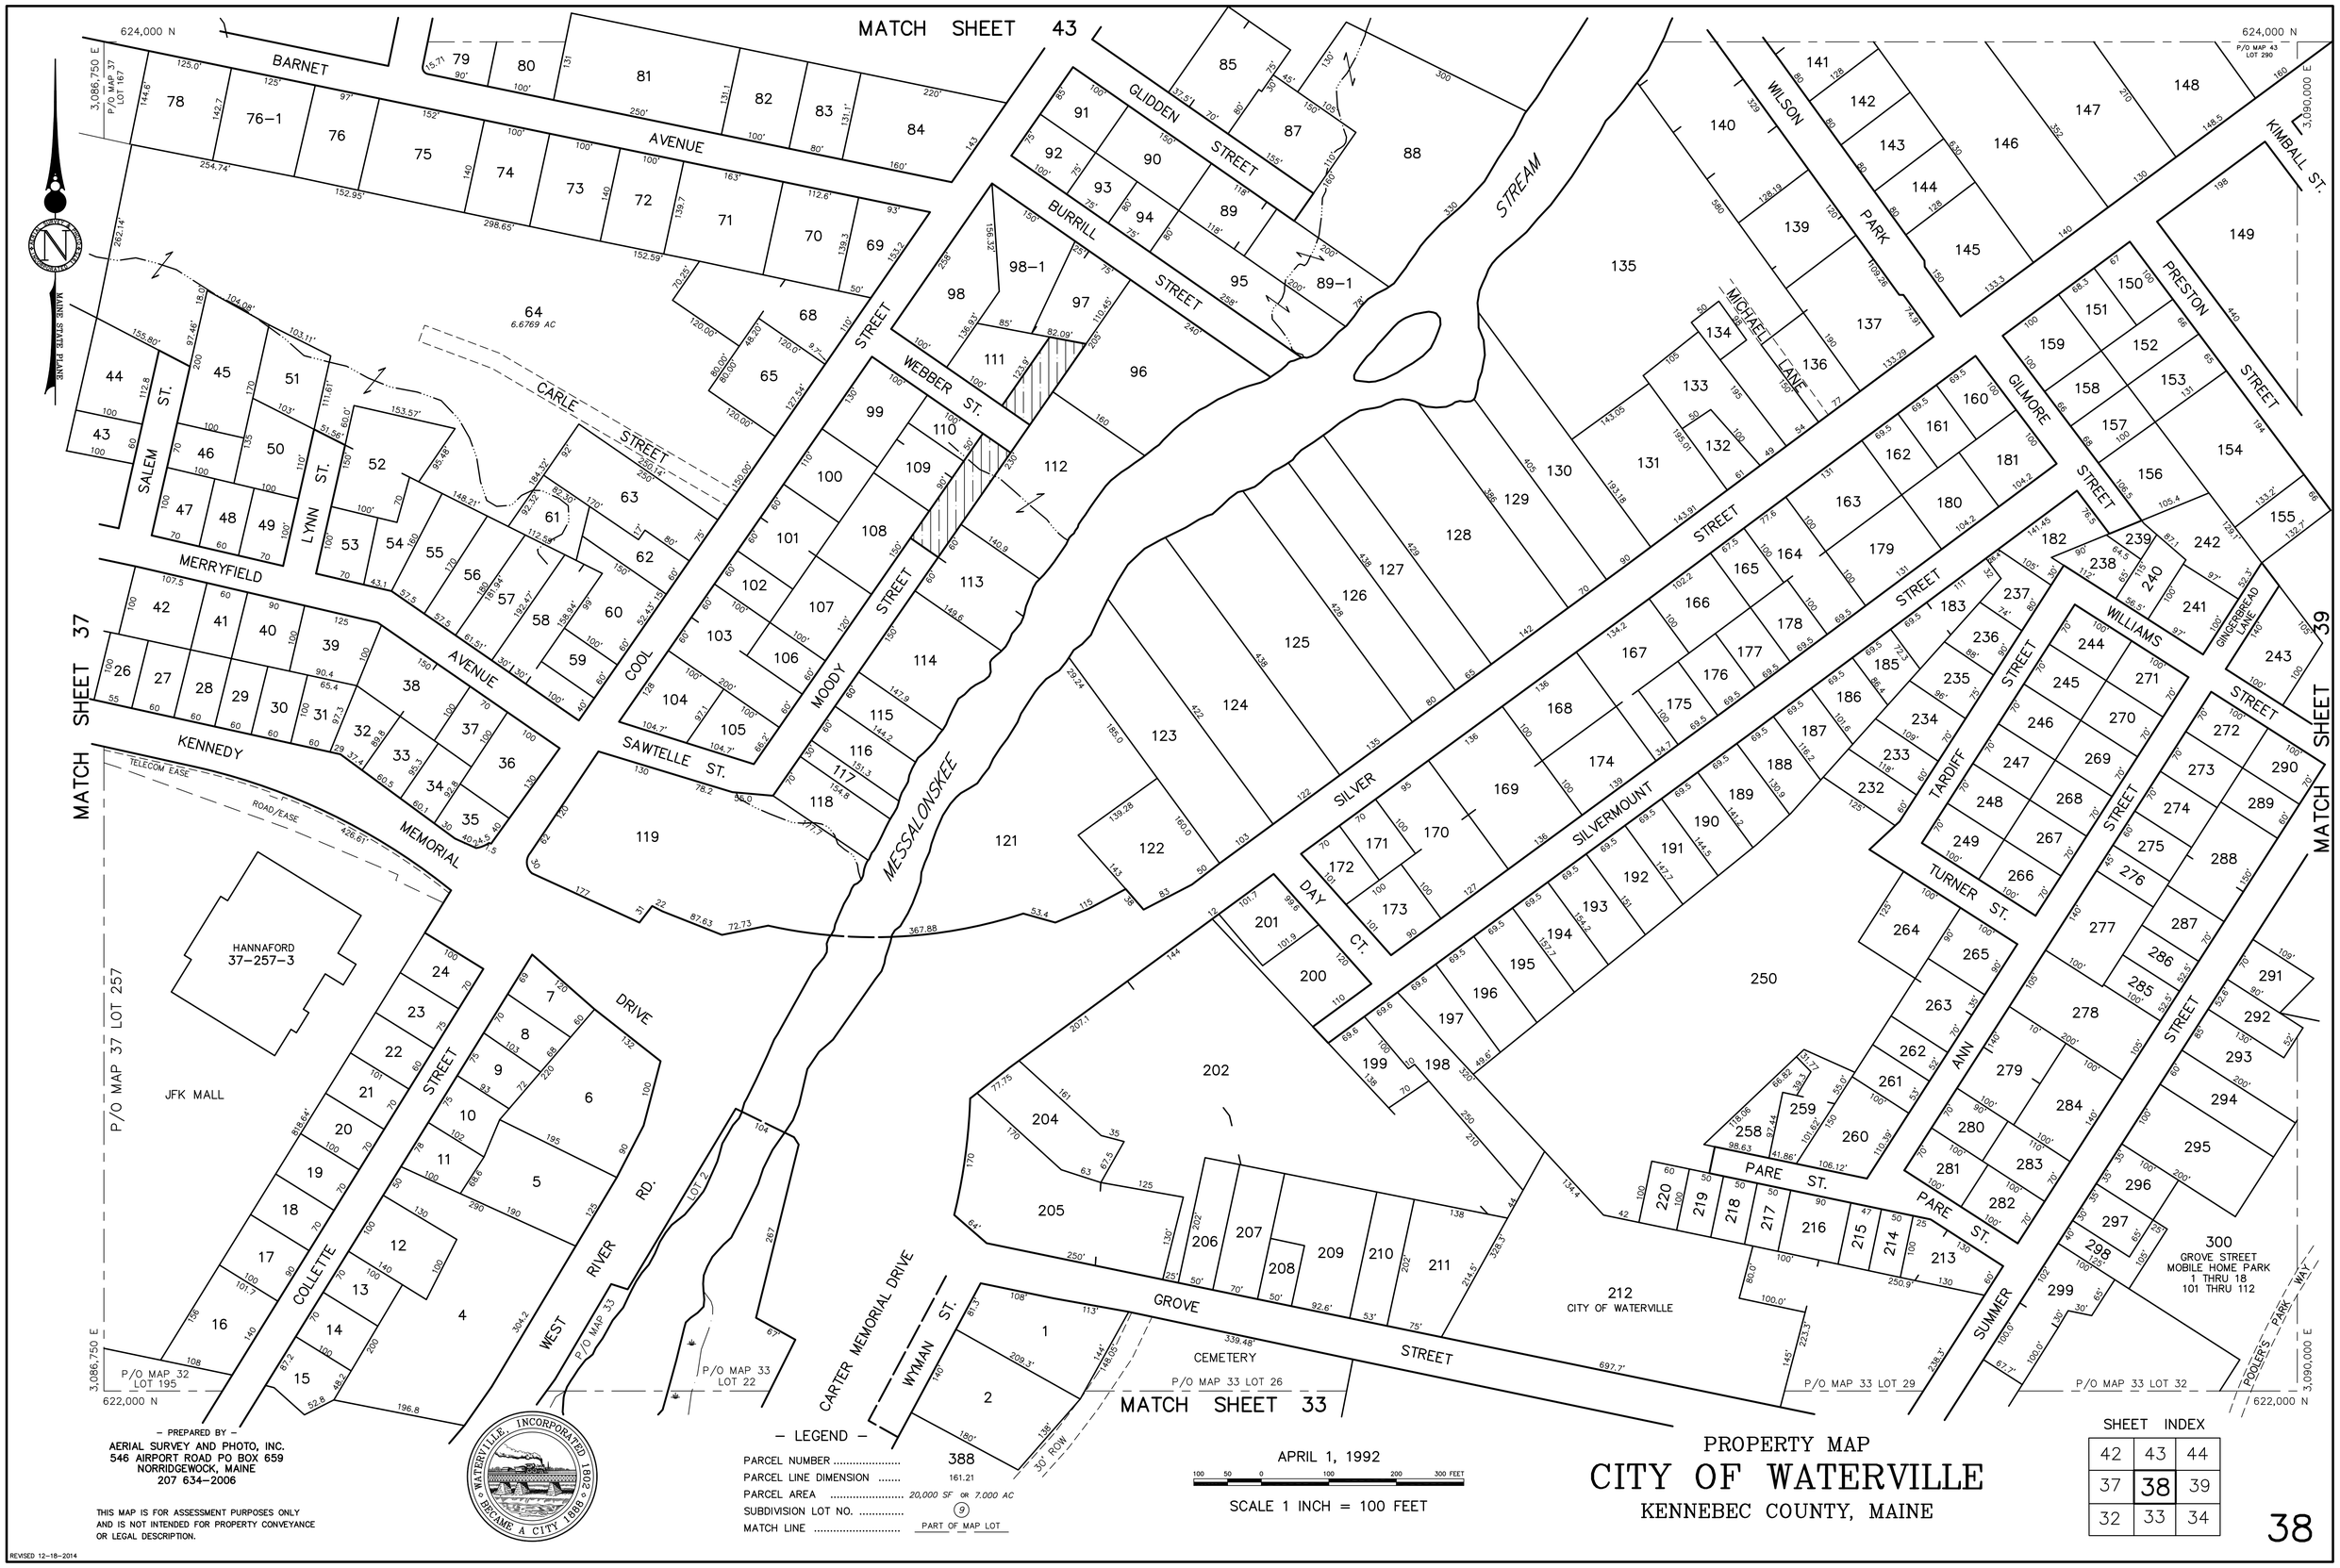

– PREPARED BY –
AERIAL SURVEY AND PHOTO, INC.
546 AIRPORT ROAD PO BOX 659
NORRIDGEWOCK, MAINE
207 634–2006

THIS MAP IS FOR ASSESSMENT PURPOSES ONLY AND IS NOT INTENDED FOR PROPERTY CONVEYANCE OR LEGAL DESCRIPTION.

REVISED 12–18–2014

– LEGEND –

PARCEL NUMBER 388
PARCEL LINE DIMENSION 161.21
PARCEL AREA ..... 20,000 SF OR 7.000 AC
SUBDIVISION LOT NO. ..... (9)
MATCH LINE ..... PART OF MAP LOT

APRIL 1, 1992

100 50 0 100 200 300 FEET

SCALE 1 INCH = 100 FEET

PROPERTY MAP
CITY OF WATERVILLE
KENNEBEC COUNTY, MAINE

SHEET INDEX

42	43	44
37	38	39
32	33	34