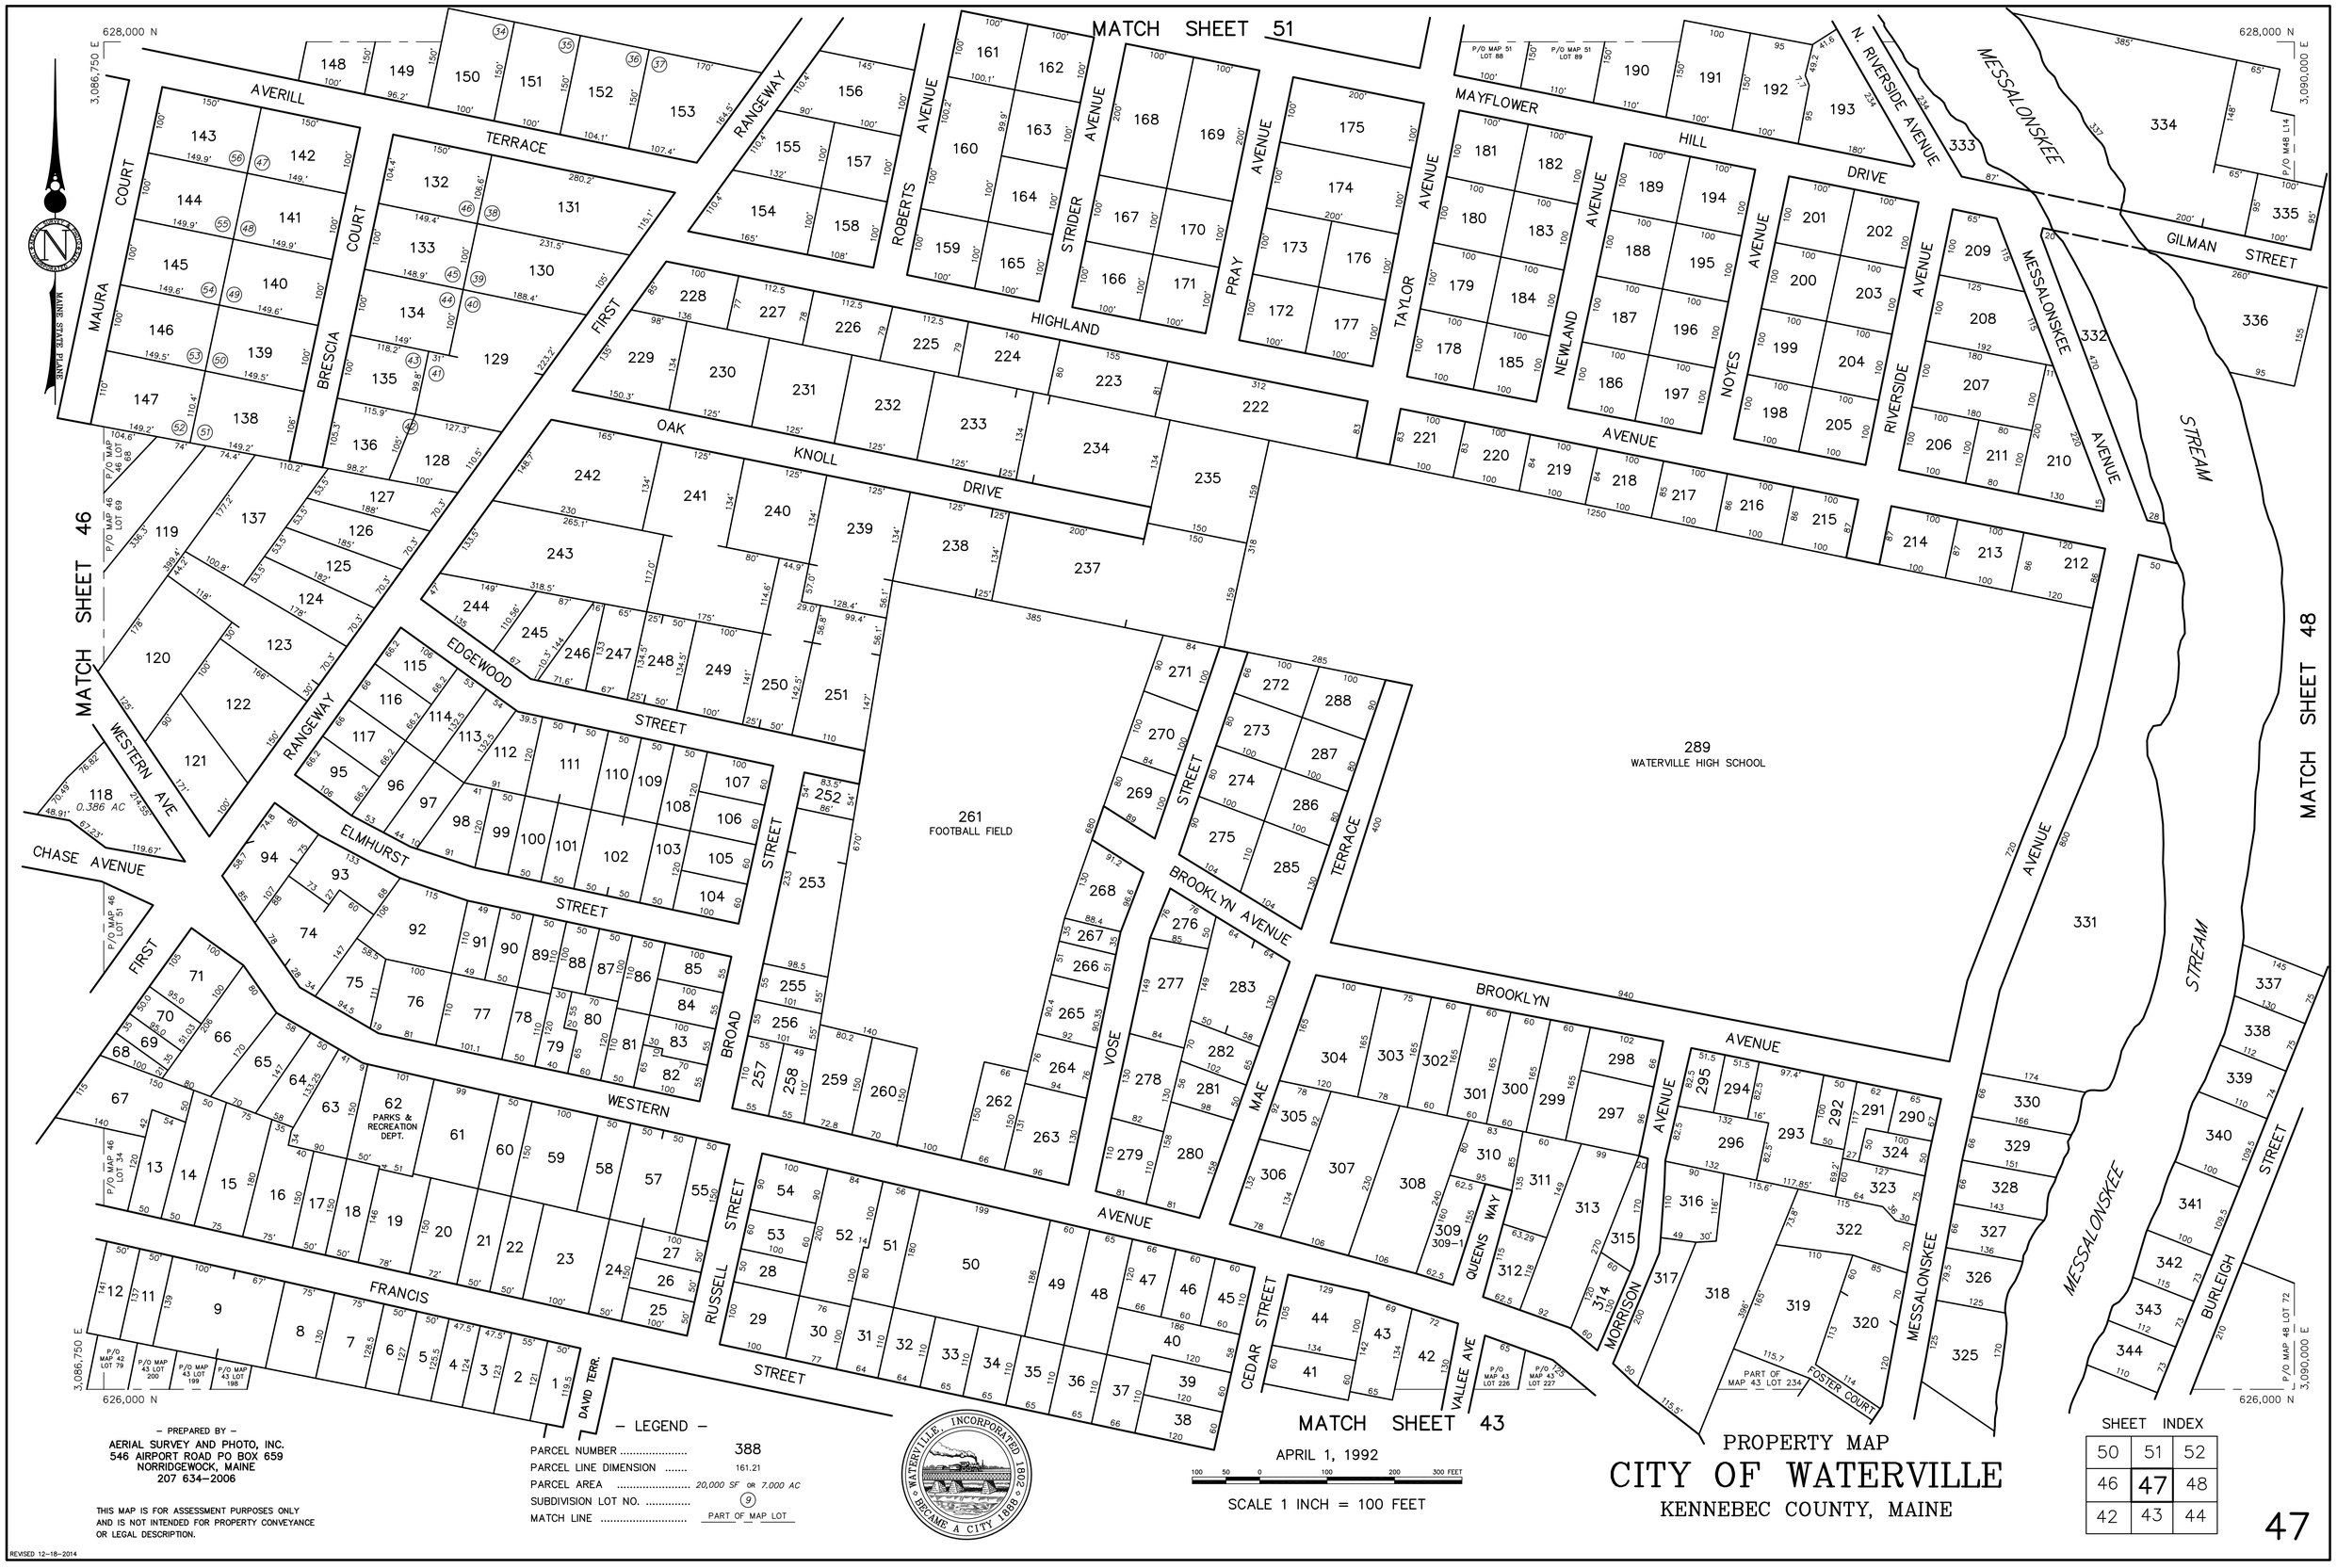

– PREPARED BY –
AERIAL SURVEY AND PHOTO, INC.
546 AIRPORT ROAD PO BOX 659
NORRIDGEWOCK, MAINE
207 634–2006

THIS MAP IS FOR ASSESSMENT PURPOSES ONLY AND IS NOT INTENDED FOR PROPERTY CONVEYANCE OR LEGAL DESCRIPTION.

– LEGEND –

PARCEL NUMBER	388
PARCEL LINE DIMENSION	161.21
PARCEL AREA	20,000 SF OR 7.000 AC
SUBDIVISION LOT NO.	9
MATCH LINE	PART OF MAP LOT

WATERVILLE, INCORPORATED 1802 · BECAME A CITY 1888

PROPERTY MAP
CITY OF WATERVILLE
KENNEBEC COUNTY, MAINE

SHEET INDEX

50	51	52
46	47	48
42	43	44

REVISED 12-18-2014