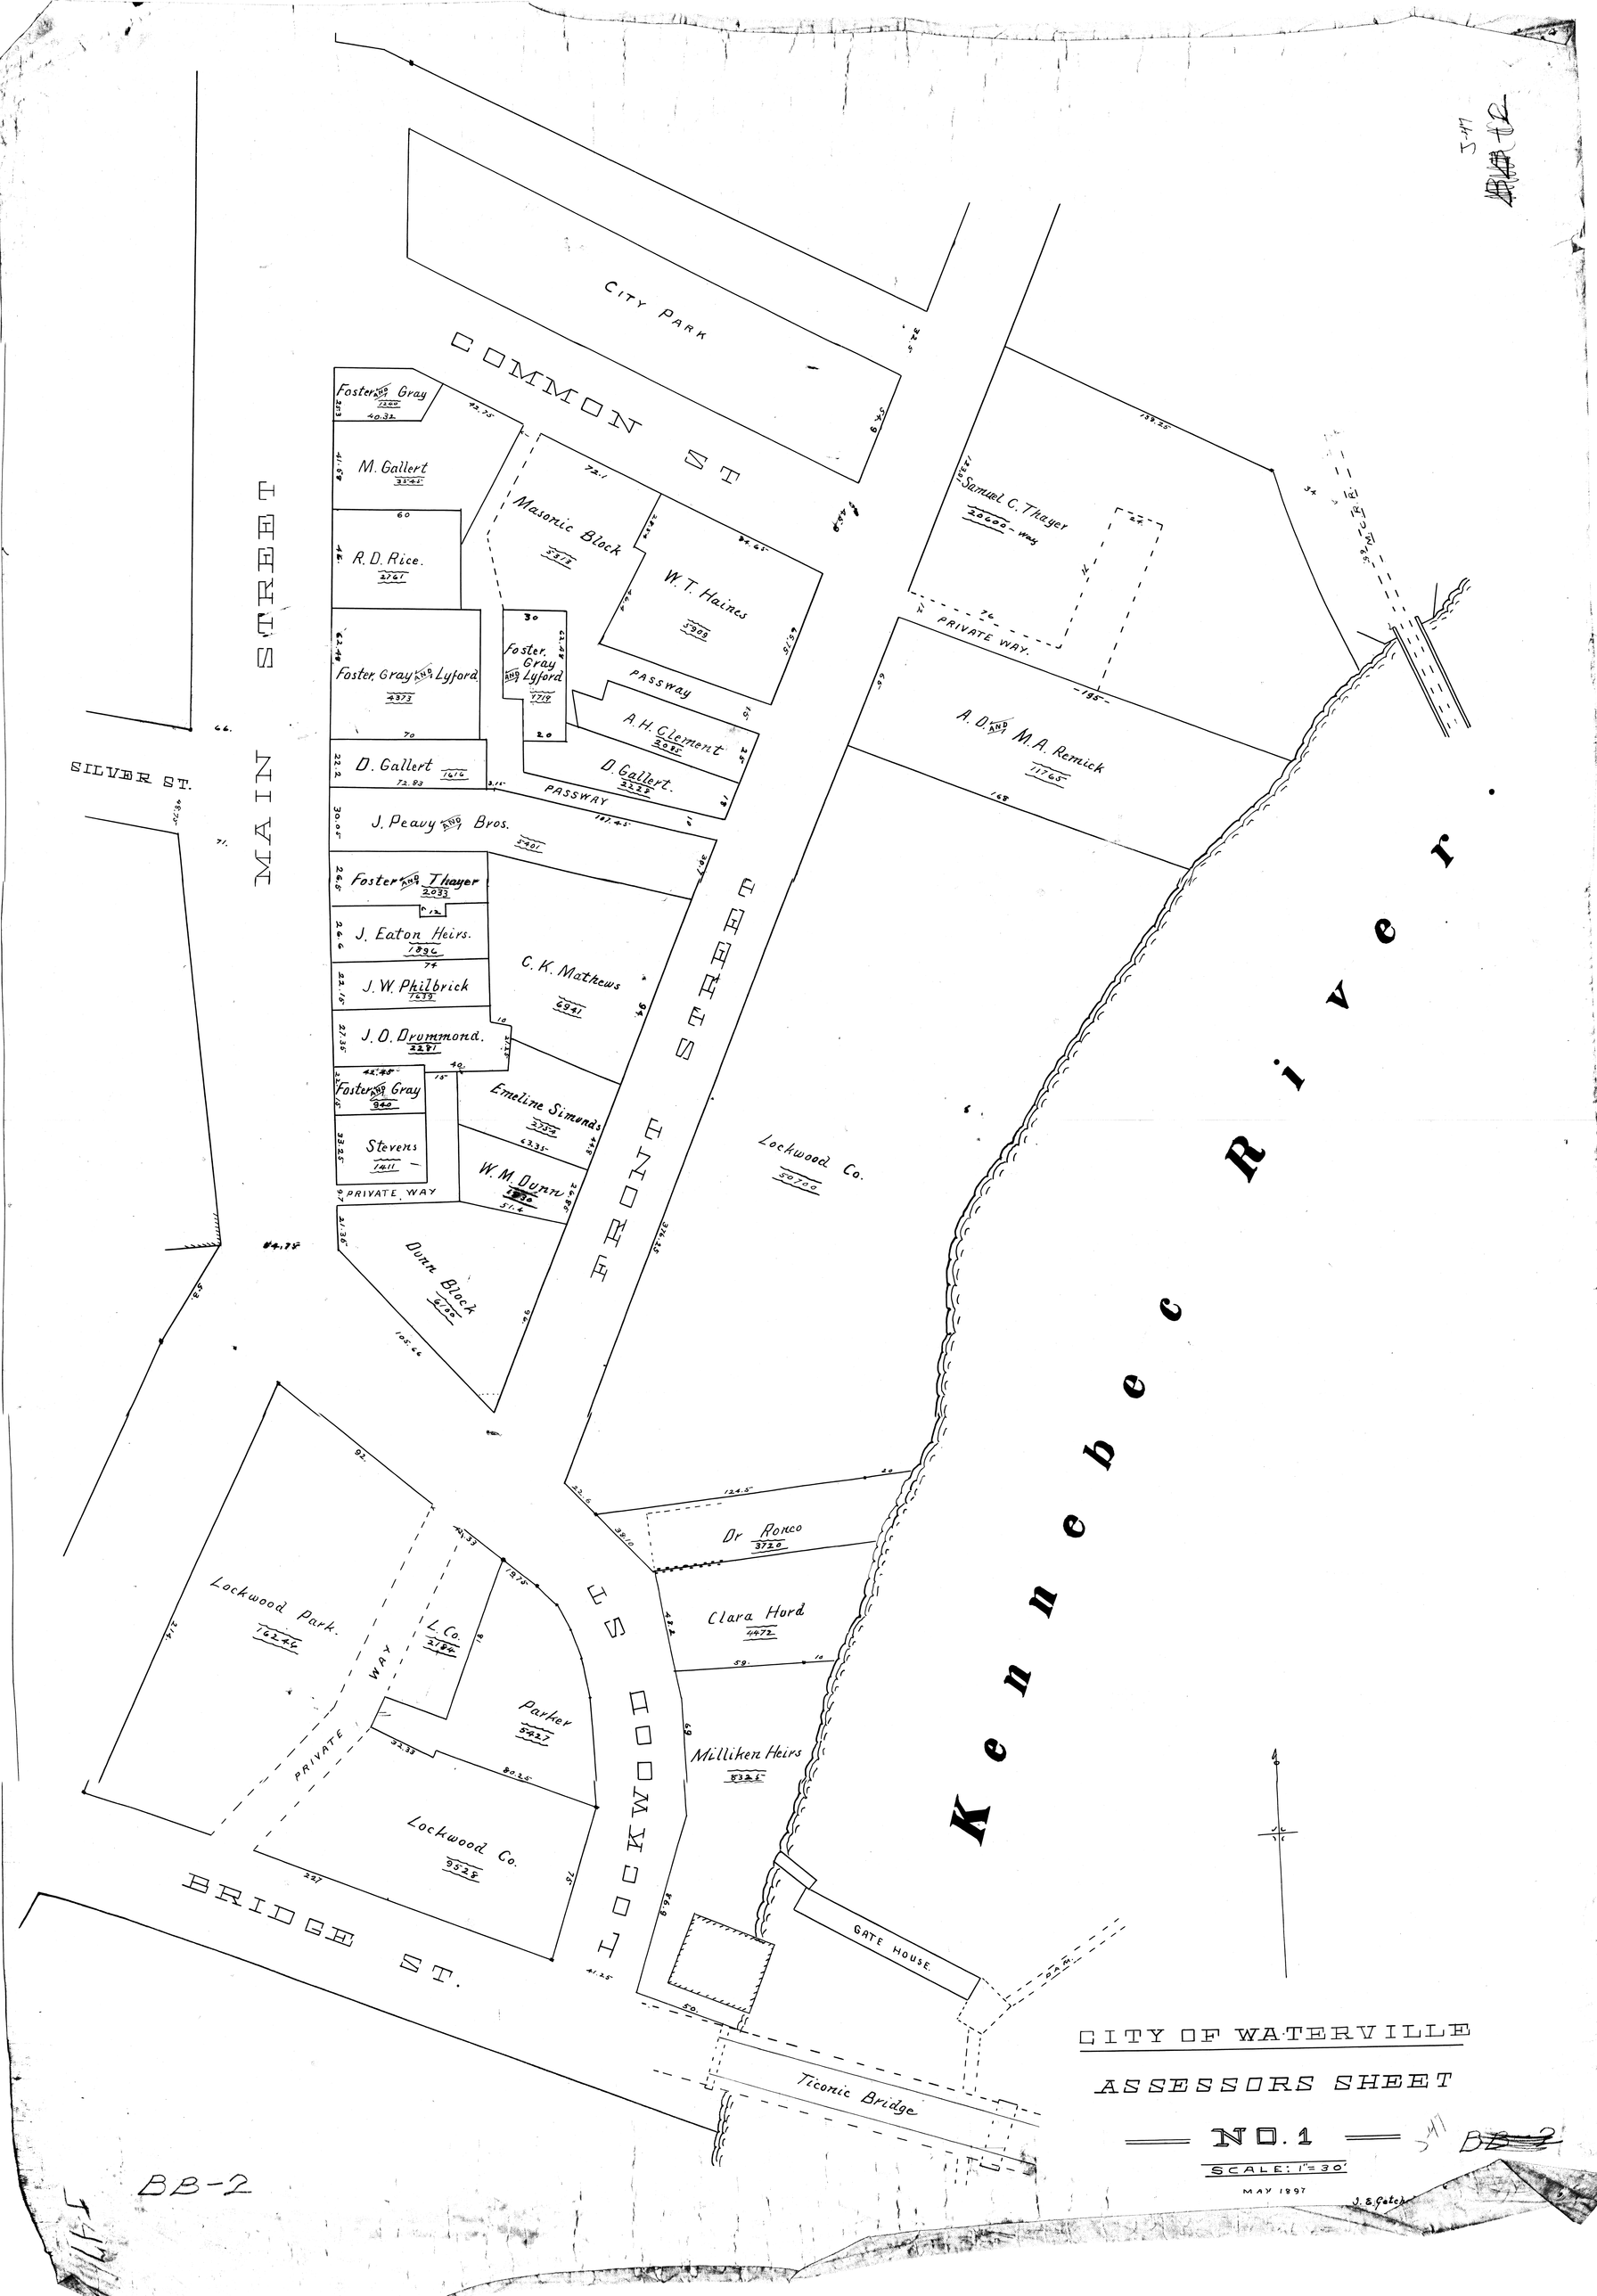
CITY OF WATERVILLE
ASSESSORS SHEET
NO. 1
SCALE: 1" = 30'
MAY 1897
J. E. Gatch
COMMON ST
CITY PARK
MAIN STREET
SILVER ST.
CHESTNUT STREET
LOCKWOOD ST
BRIDGE ST.
Kennebec River
Foster AND Gray
M. Gallert
R. D. Rice.
Foster, Gray AND Lyford
D. Gallert
J. Peavy AND Bros.
Foster AND Thayer
J. Eaton Heirs.
J. W. Philbrick
J. O. Drummond.
Foster AND Gray
Stevens
PRIVATE WAY
Dunn Block
Masonic Block
W. T. Haines
Foster, Gray AND Lyford
PASSWAY
A. H. Clement
D. Gallert.
PASSWAY
C. K. Mathews
Emeline Simonds
W. M. Dunn
Lockwood Co.
Samuel C. Thayer
PRIVATE WAY.
A. D. AND M. A. Remick
Dr Rorco
Clara Hord
Milliken Heirs
GATE HOUSE.
Ticonic Bridge
Lockwood Park.
L. Co.
PRIVATE WAY
Parker
Lockwood Co.

BB-2